
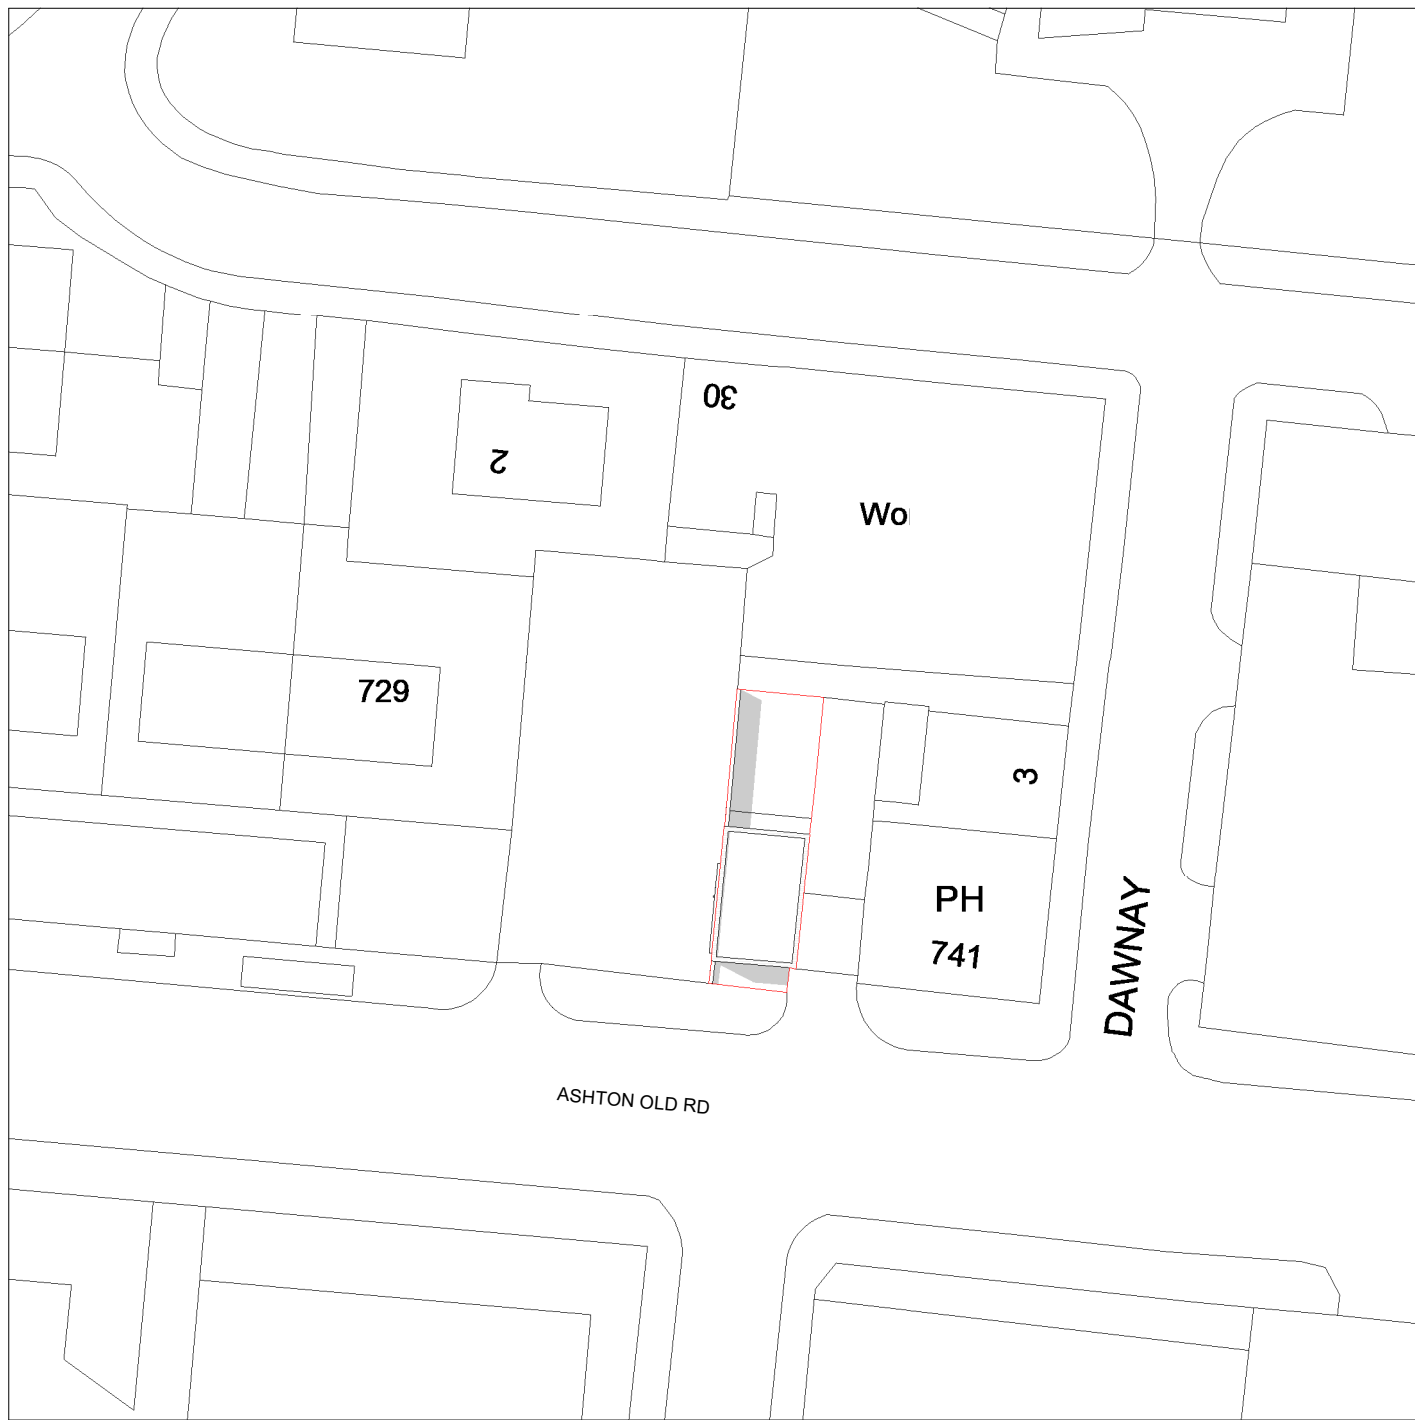
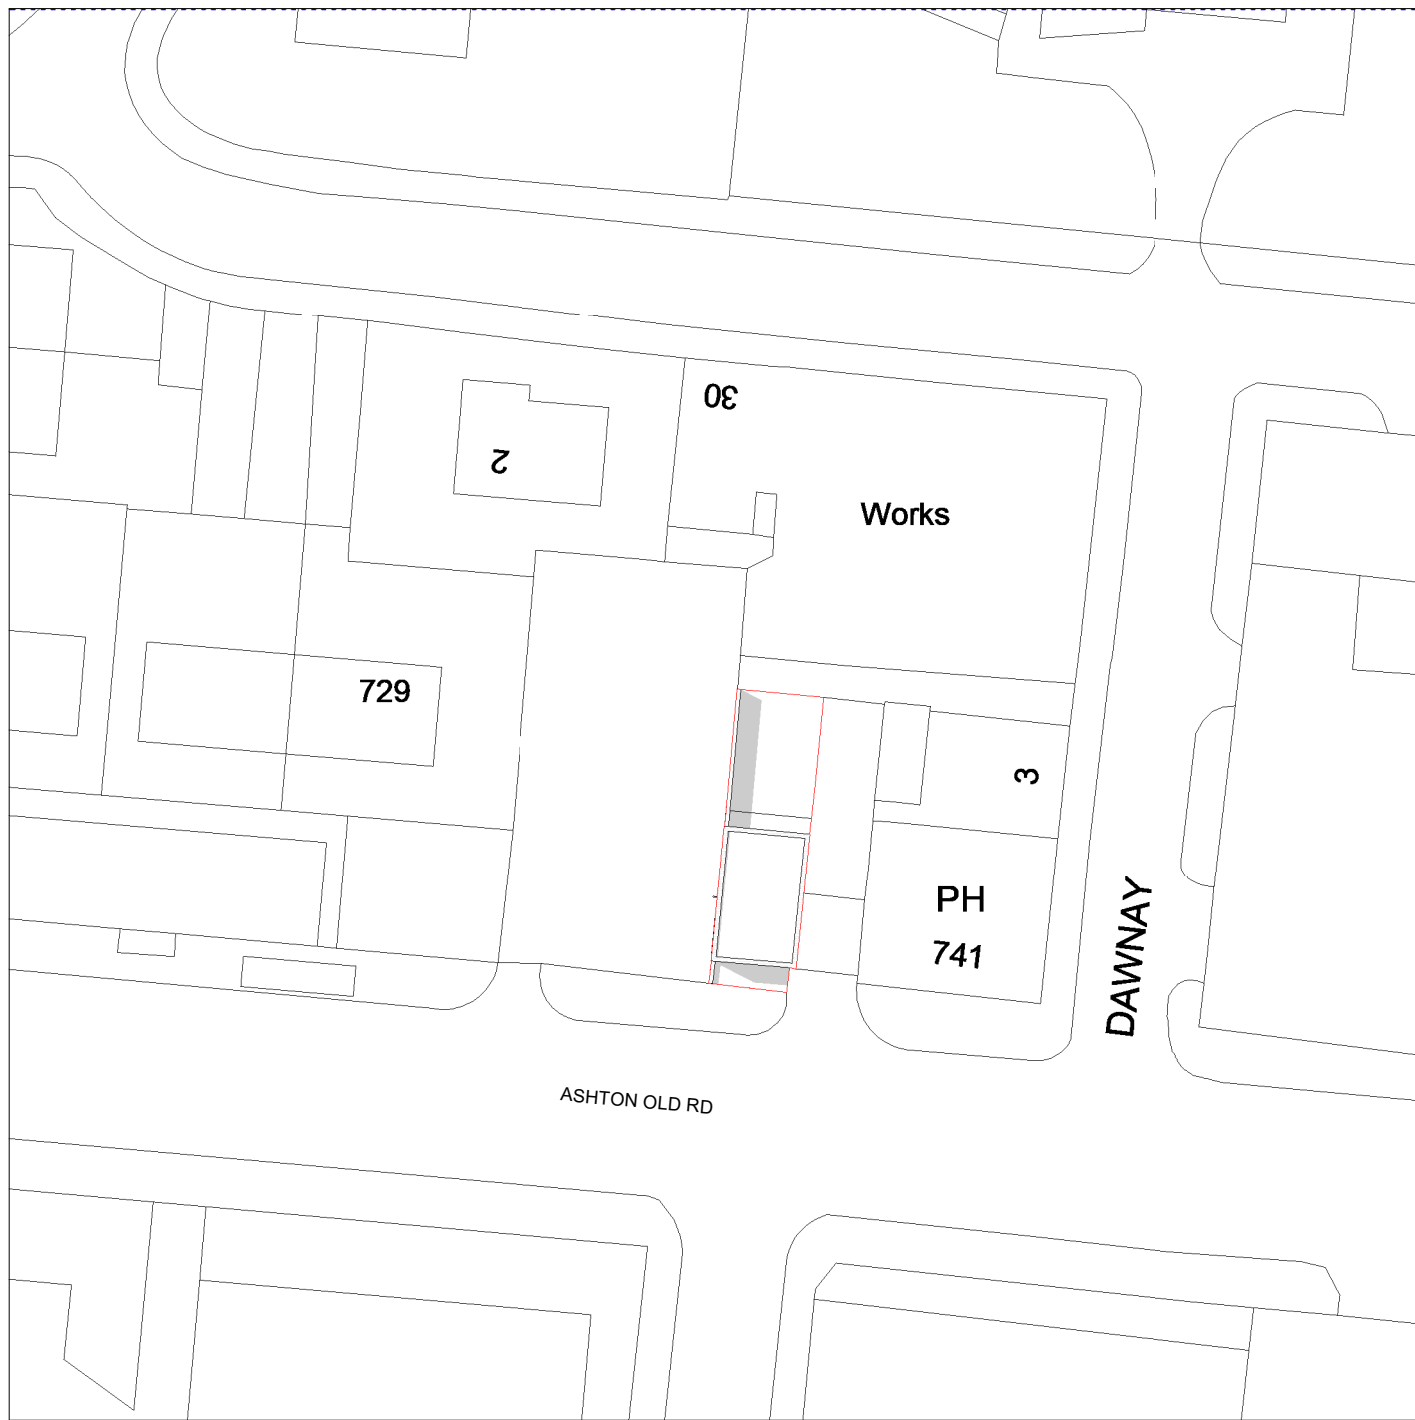
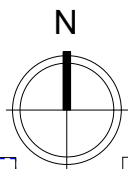



EXISTING SITE PLAN

1 : 500

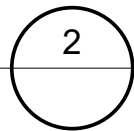

PROPOSED SITE PLAN

1 : 500

 

VISUAL SCALE 1:500

PROJECT 735 Ashton Old Rd	ADDRESS 735 Ashton Old Rd, Openshaw, Manchester M11 2HD	SHEET N. A02	DESIGNED BY: Summit Architecture	CHECKED BY: Summit Architecture	REVISION:	No.	Description	Date	
	CLIENT NAME SPECTRUM	DRAWING TITLE SITE PLAN	DRAWN BY: JC						
	DATE: 11/01/2023 12:24:27	PROJECT STATUS PLANNING	SCALE As Indicated @ A3		Key — Site Boundary - - - Proposed Screen				