

GENERAL NOTES : "This drawing is prepared solely for design and planning submission purposes. It is not intended or suitable for either Building Regulations or Construction purposes and should not be used for such".
Structural Design and Building Control Approval is required before construction commences. This drawing is subject to copyright do not reproduce this drawing without prior permission.

Project Description

Outbuilding Summer house,
Gym, Games room, Storage room
Study Room Building

Clients:

Mr Edison Gecca

Proposed Development:

9 Pingot Avenue
Wythenshawe
Manchester
M23 0BZ



T.M.D.S.Ltd
Architectural Services
& Vastu Consultancy
Mobile : 07887555550

Issue :


Planning Approval

Scale: 1:50@A3

Date: 2023/02/09


Job No: **527/Full**

Dwg No: 2

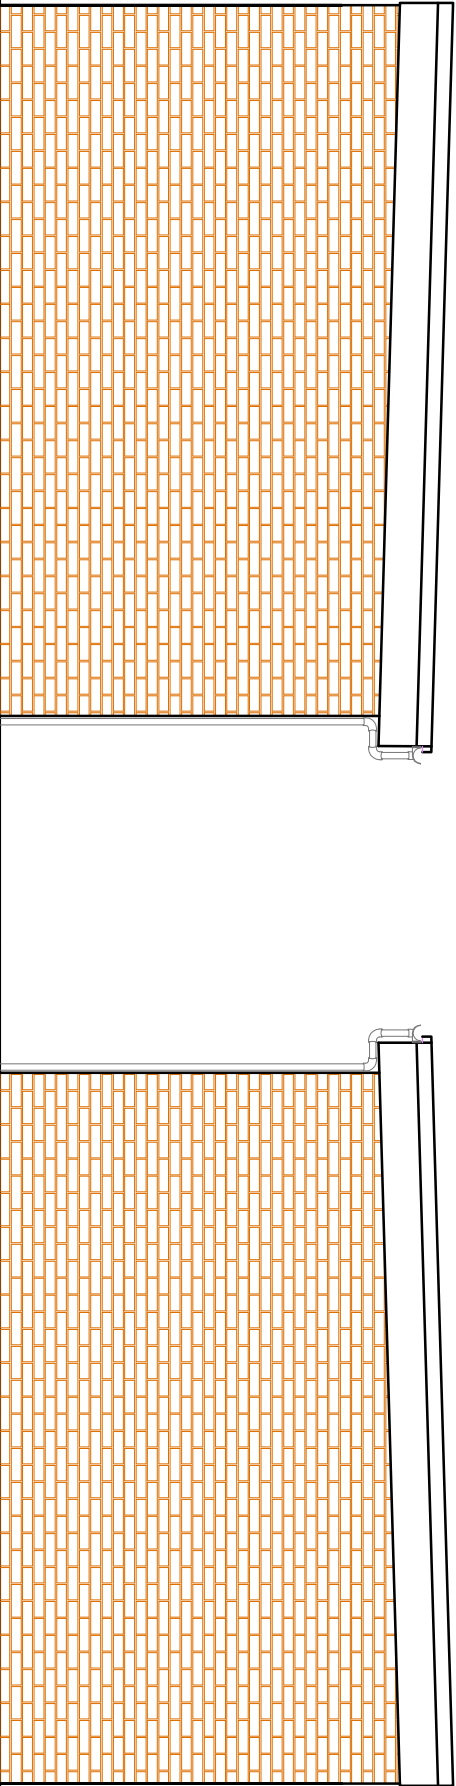


Proposed Side Elevation


Proposed Other Side Elevation

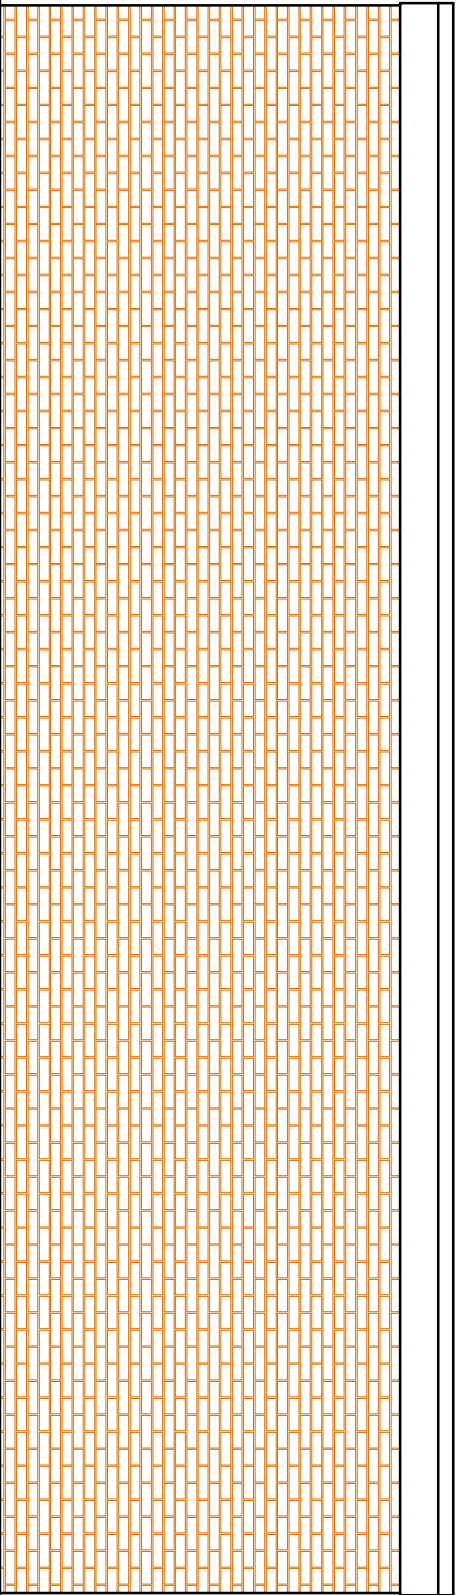

Proposed Rear Elevation

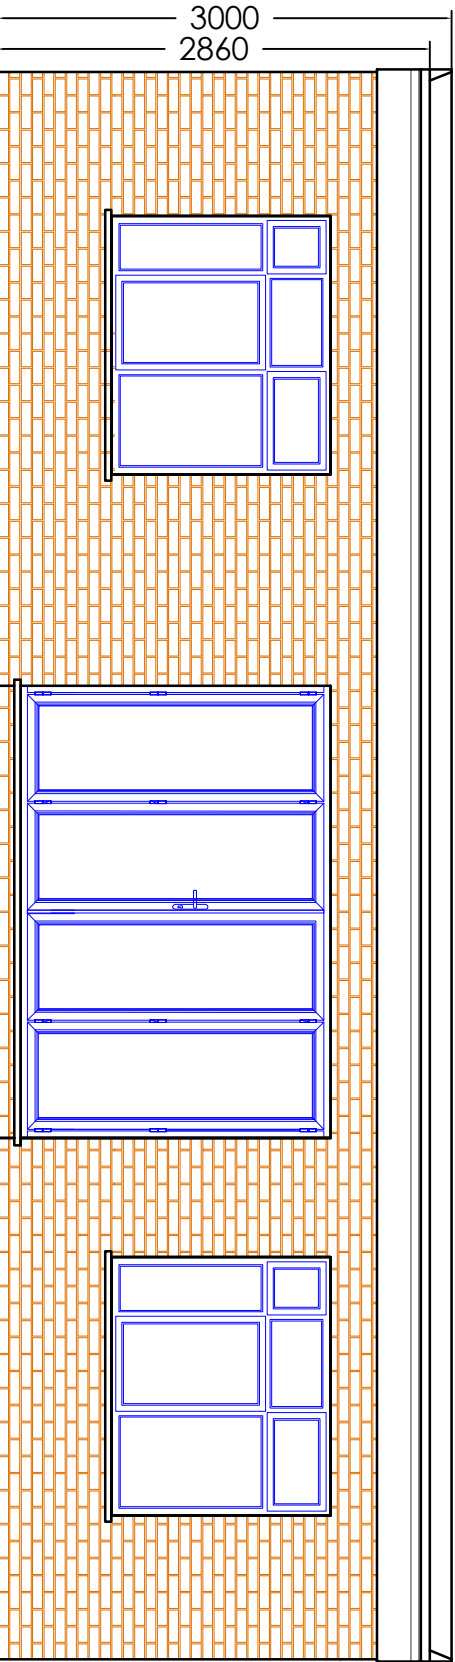

Proposed Front Elevation

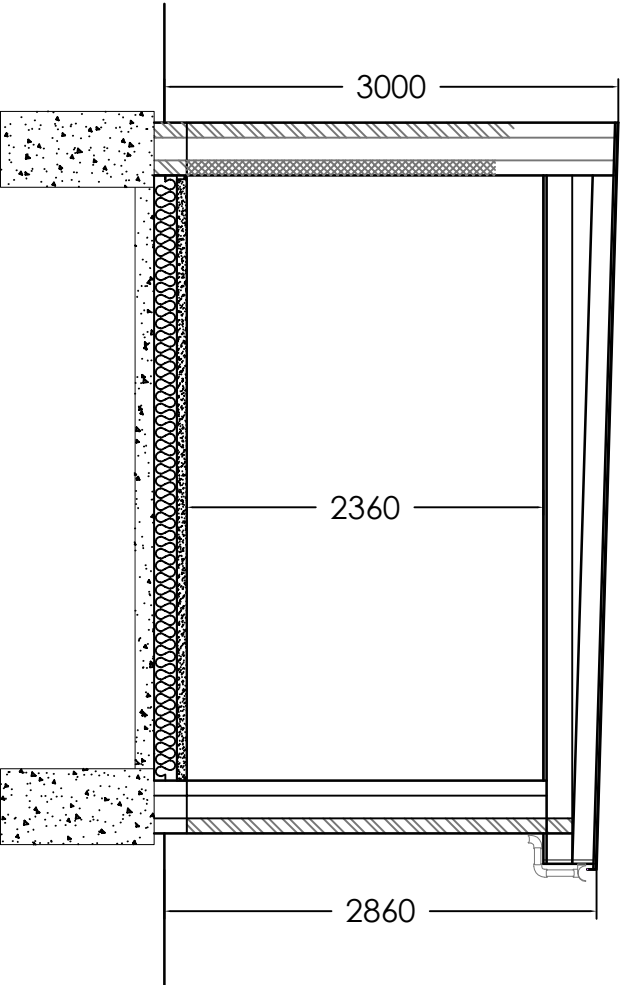

Proposed Cross Section