

Notes


Do not scale from this drawing.

All dimensions are to be checked prior to construction and any discrepancies are to be identified to the Architect.

Copyright reserved.

KEY

- 1 New ribbed metal roof finish in black grey
- 2 New framed roof skylights
- 3 New painted signage
- 4 New timber cladding to external wall
- 5 Existing advertising board frame reused
- 6 New metal secondary entrance gate in black grey
- 7 New timber canopy
- 8 Existing bridge pier retained
- 9 Existing brick wall made good

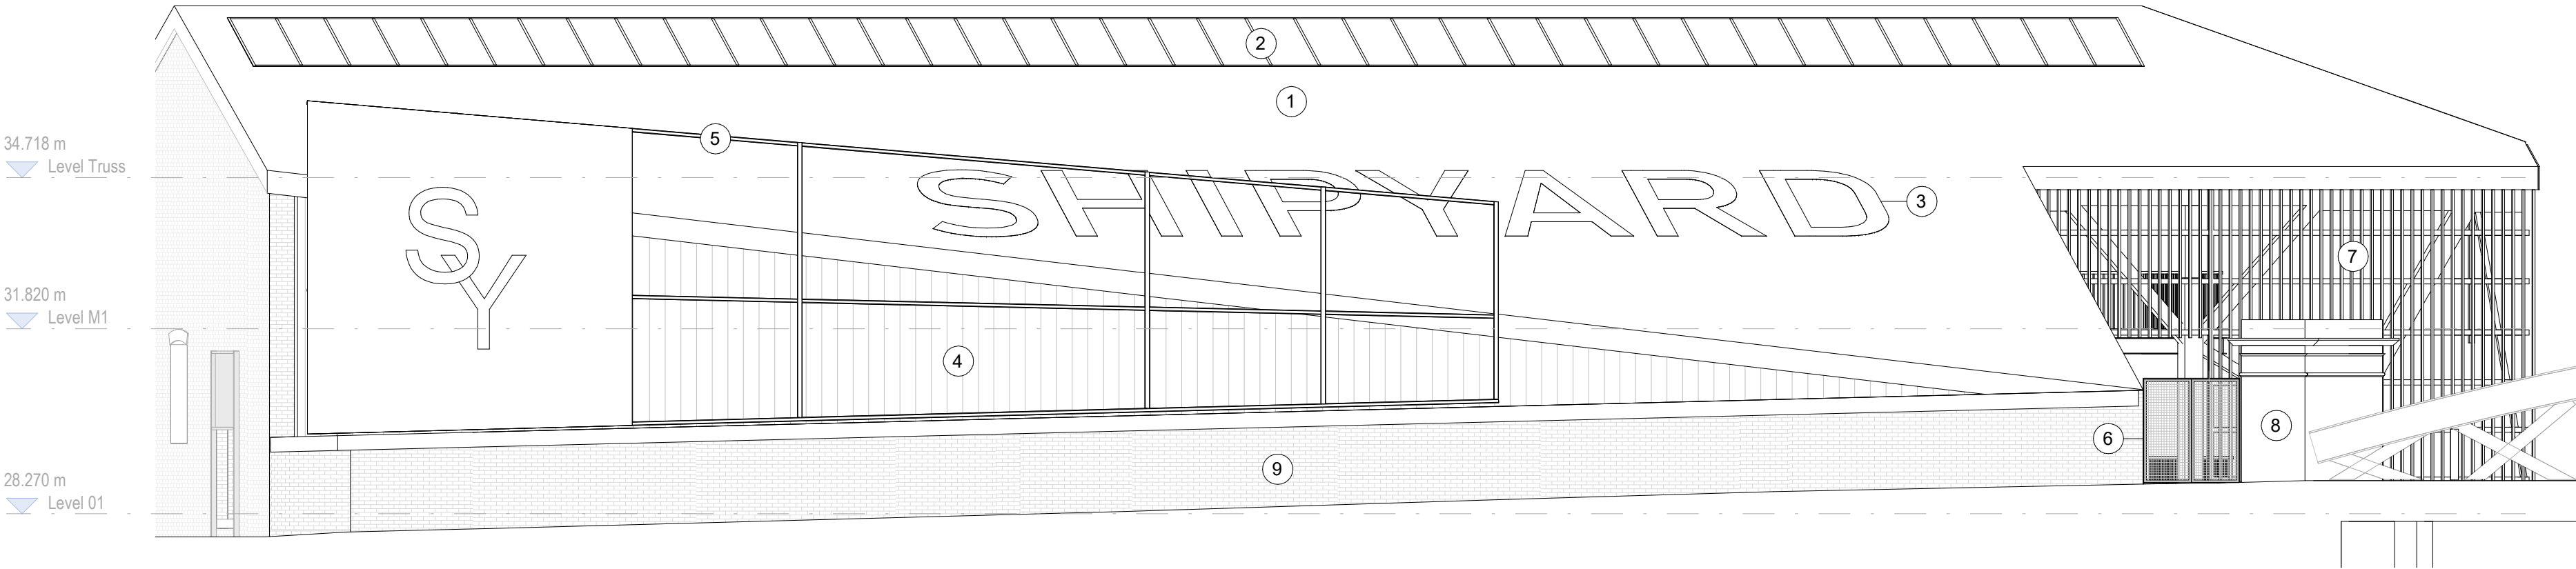

Status
PLANNING

Client
ALLIED LONDON

Project
SHIPYARD
WATER ST, MANCHESTER

Title
Proposed North-East Elevation
New Quay Street

Scale	Size	Date	Drawn	Checked
1 : 100	A1	26/08/21	GL	NS

Drawing No.	Rev.
200097-3DR-ZZ-DR-A-08112	A

A 18/01/23 Issued for planning
Revisions

GL

3DReid
www.3DReid.com
Architecture Interiors Masterplanning

3D
REID