


FENTON HOUSE. HIGHER ARDWICK. MANCHESTER

EXTERNAL ELEVATION REMEDIAL WORKS

NORTH & EAST ELEVATIONS

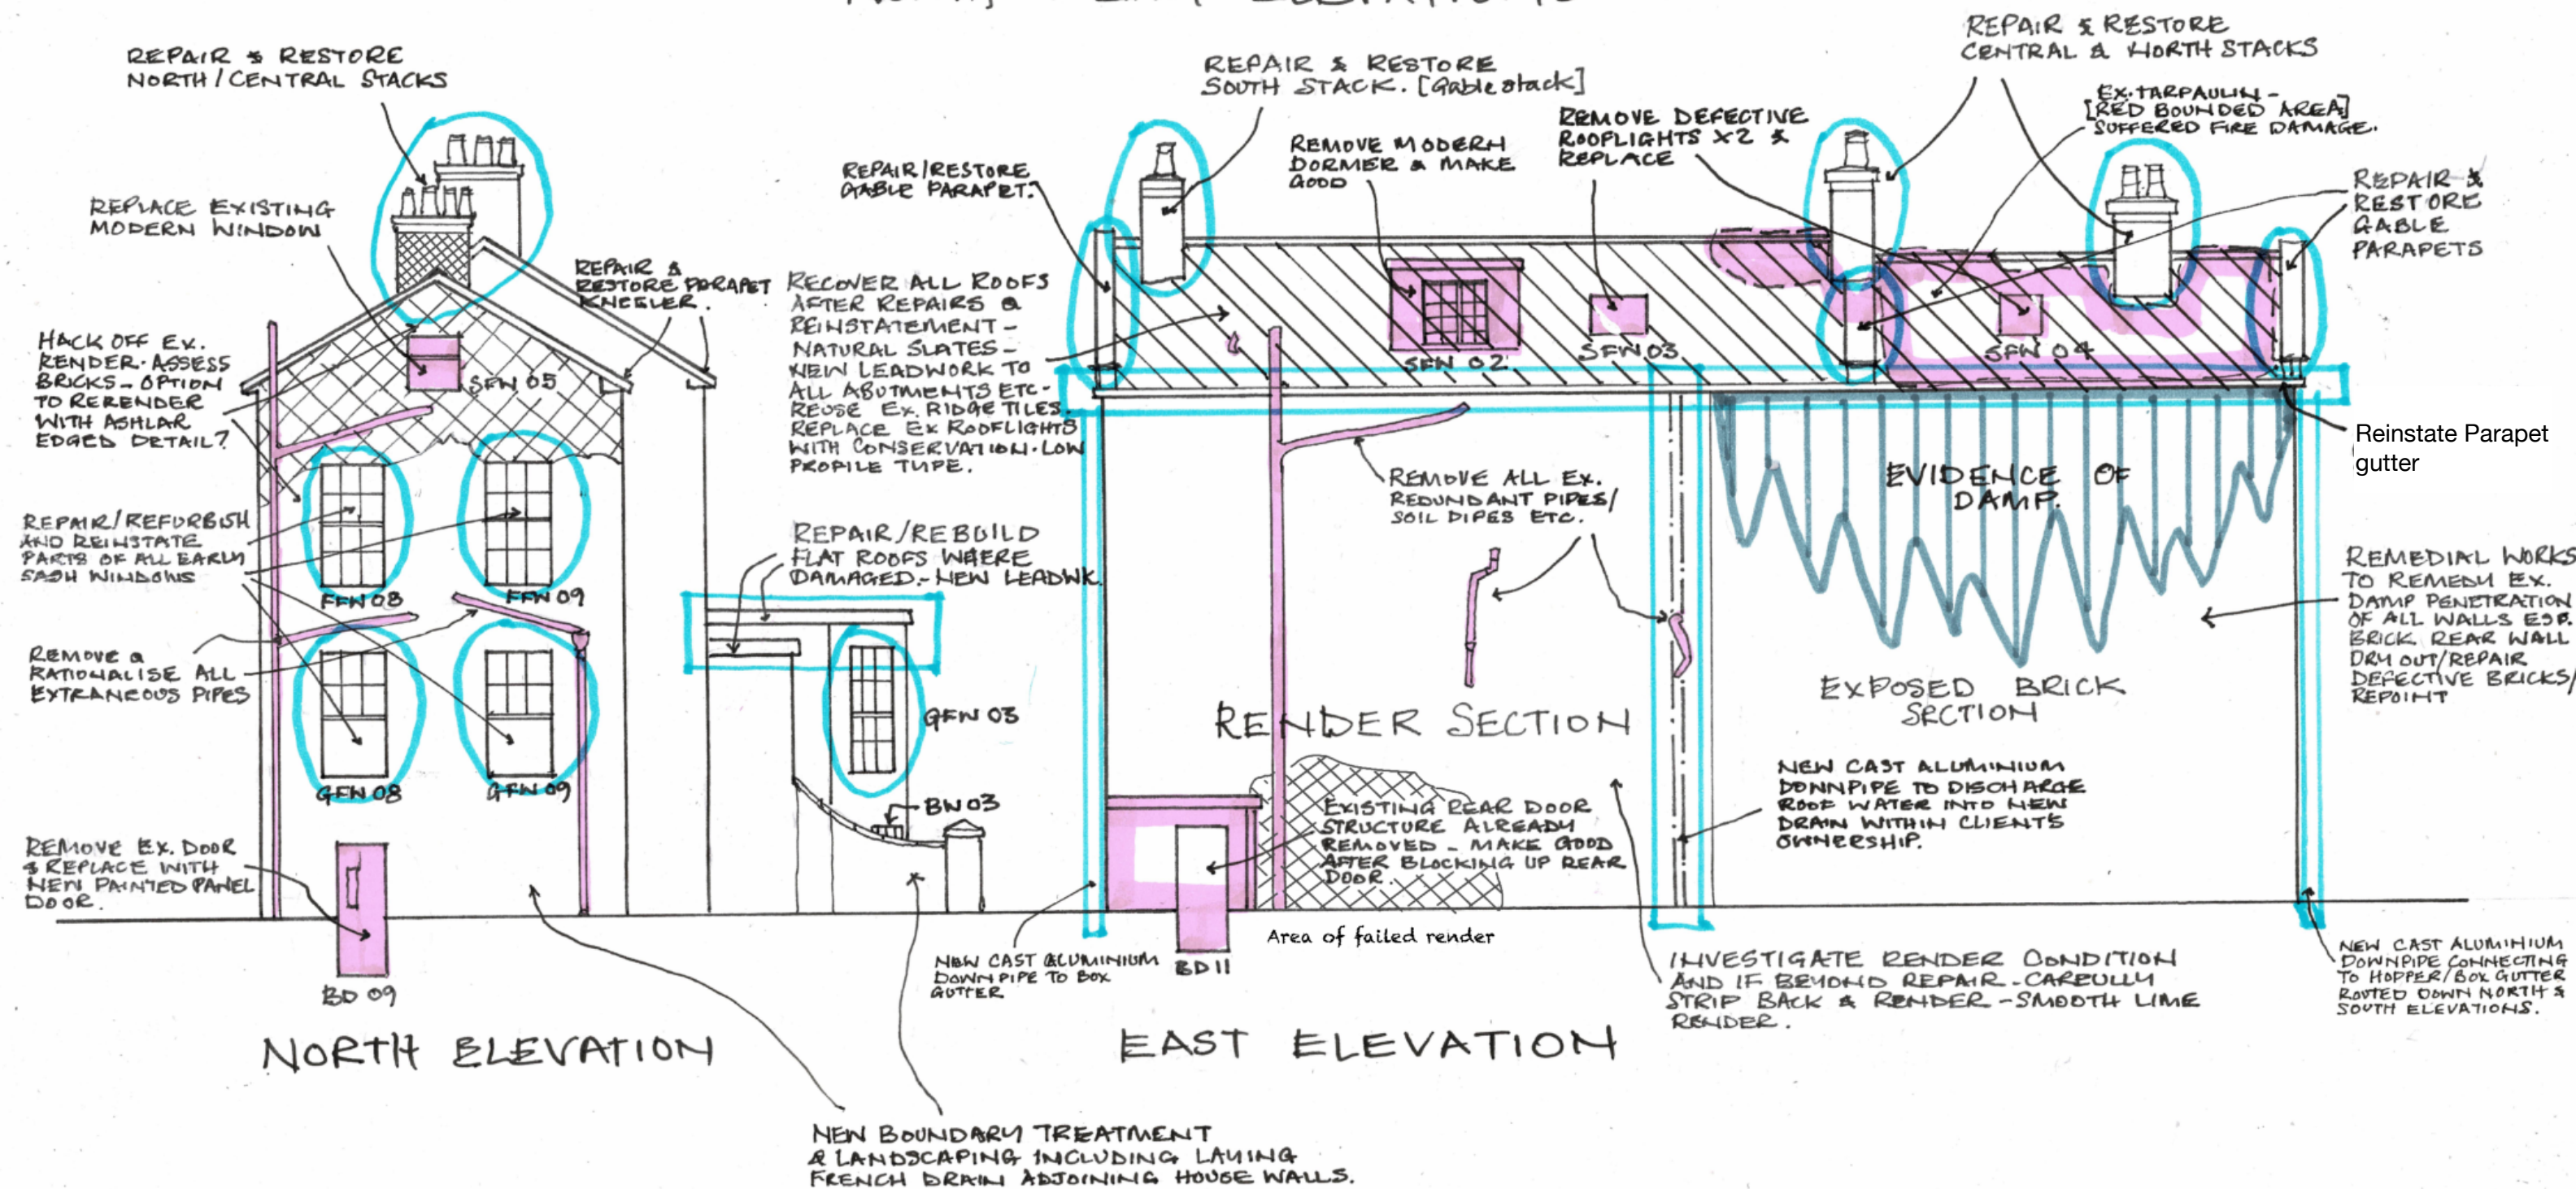

[TO BE READ IN CONJUNCTION WITH SPECIFICATION & METHOD STATEMENT DOCUMENT]

Drawing number - FH/CC/DWG 6 B

SCALE - 1:100 @ A3