



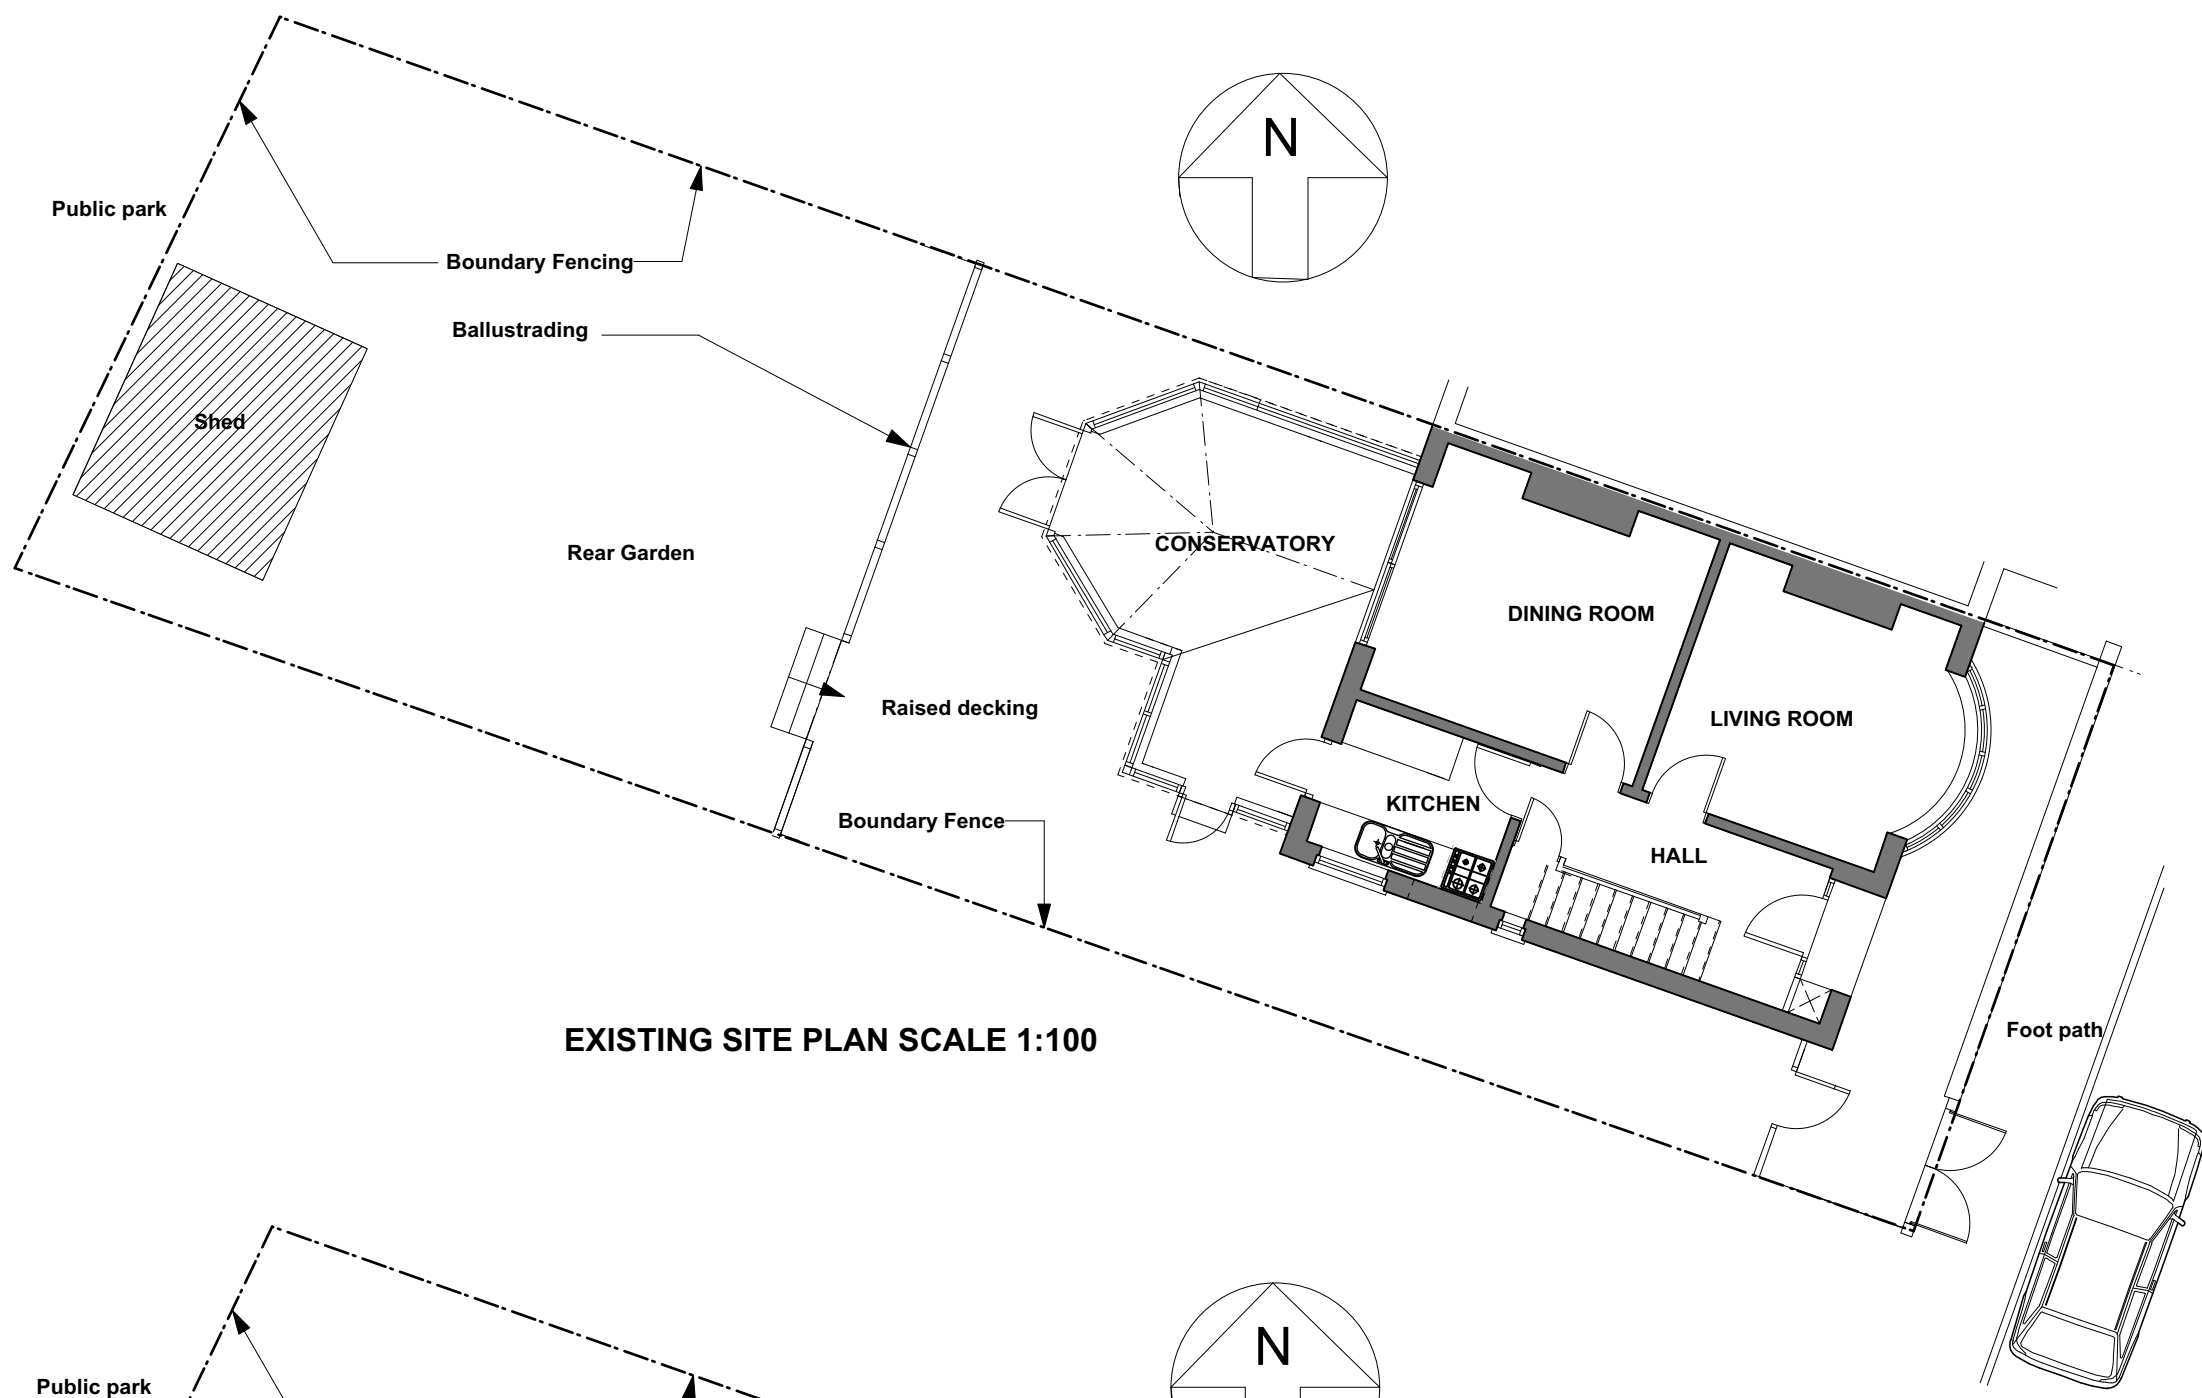

EXISTING SITE PLAN SCALE 1:100

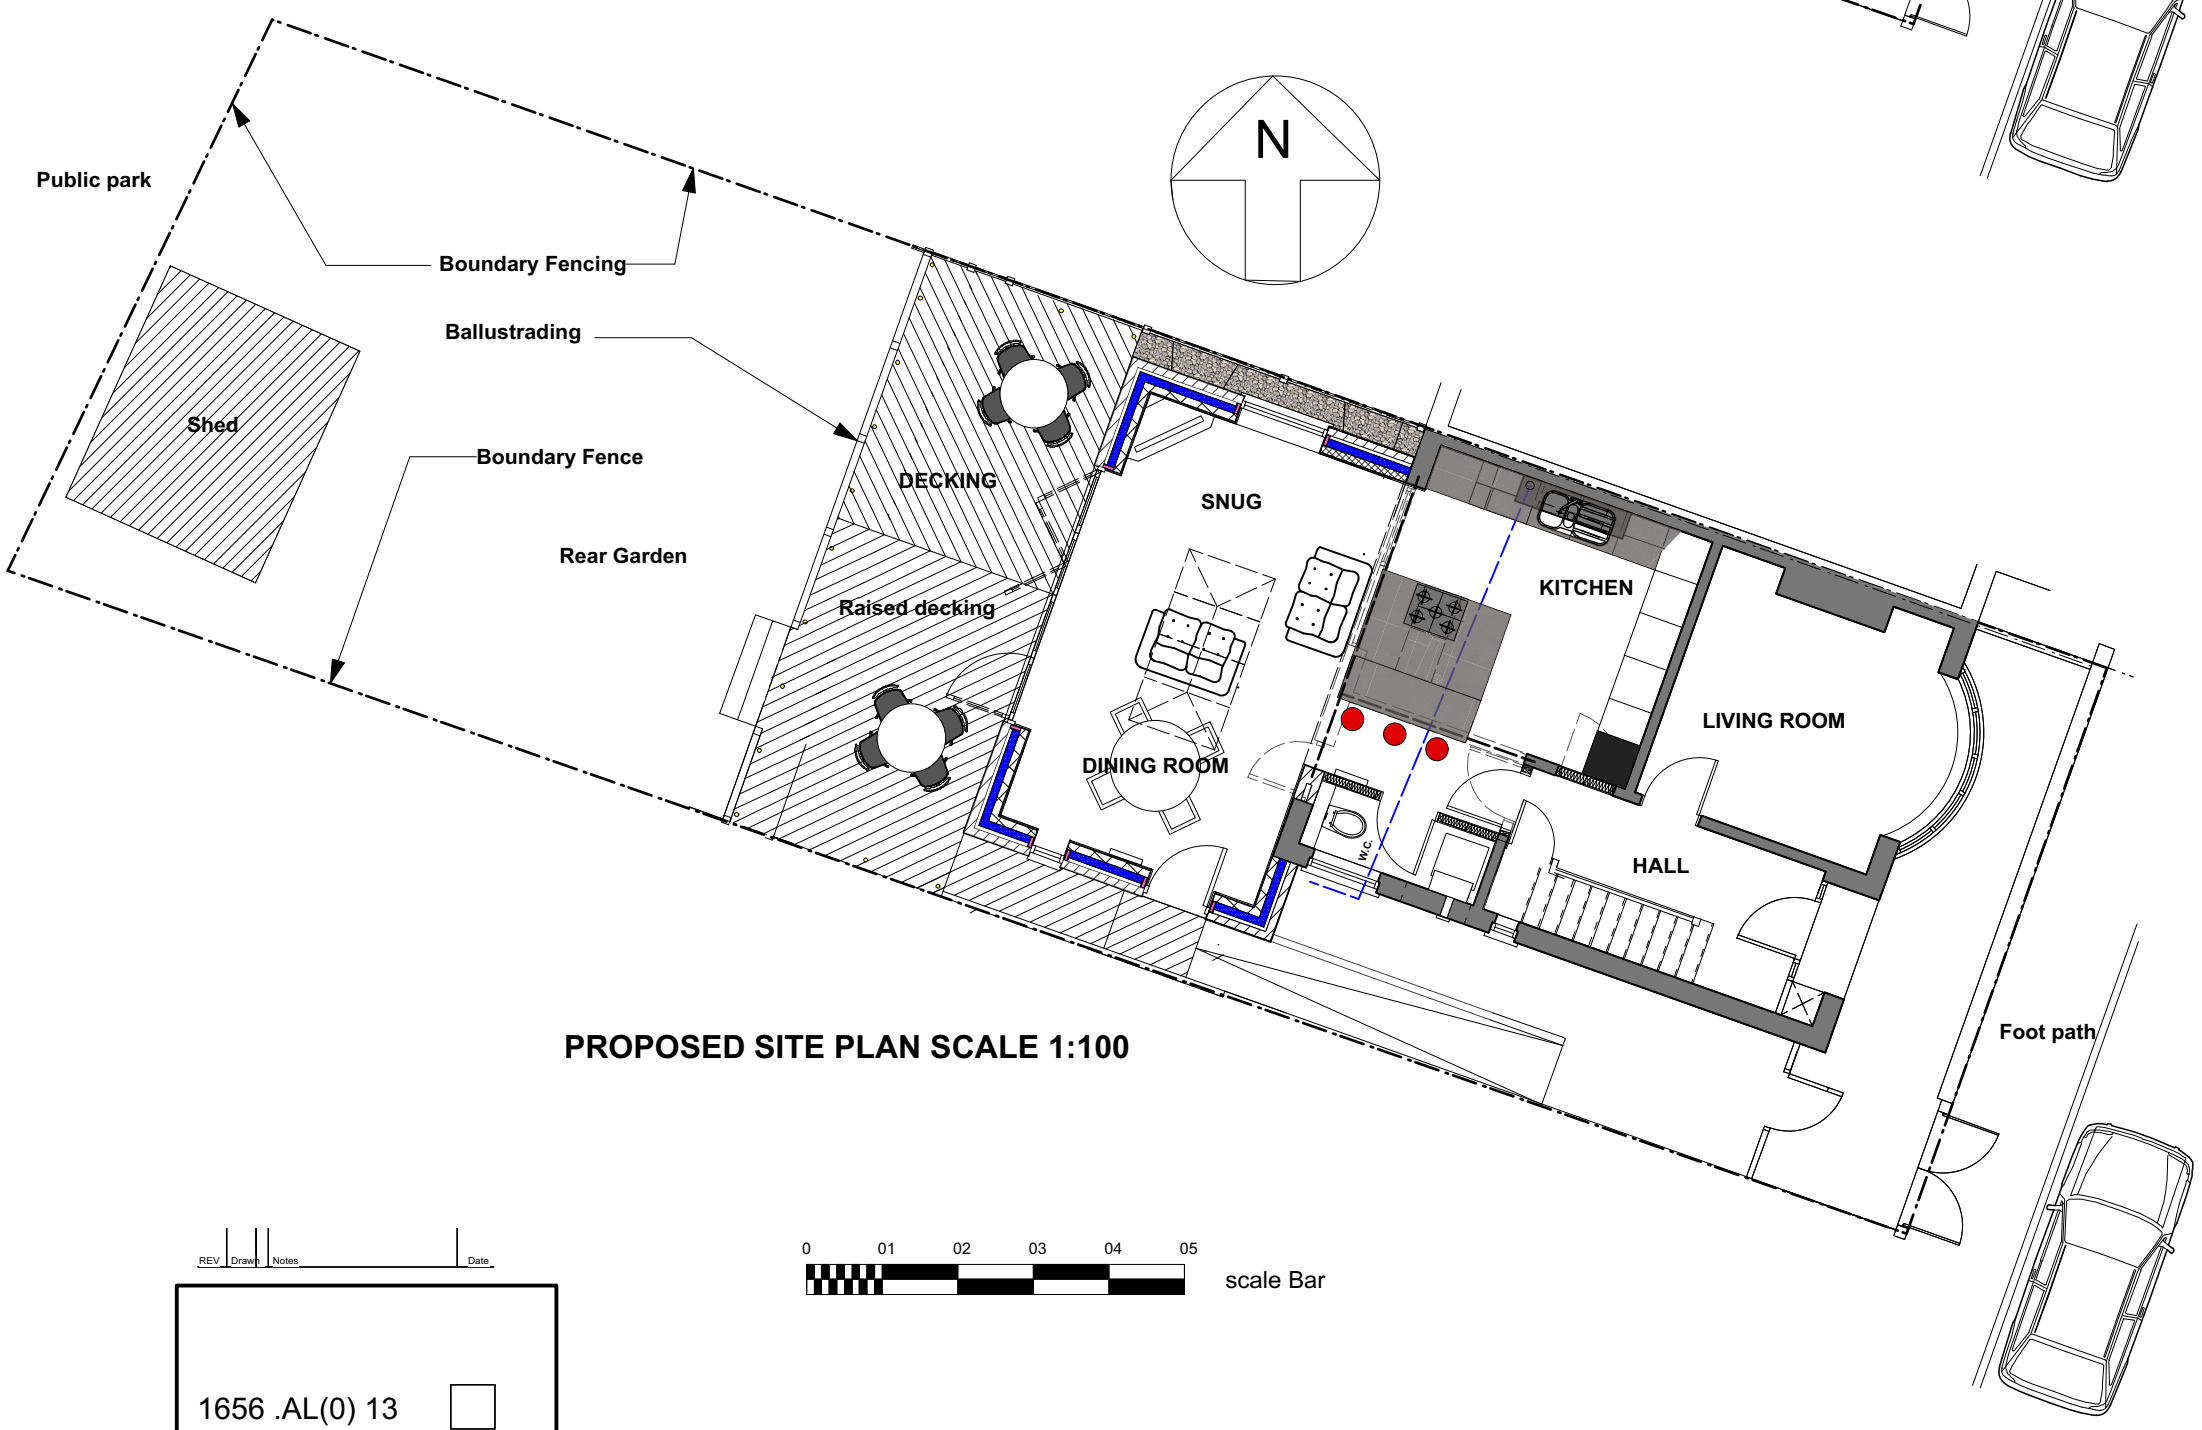

PROPOSED SITE PLAN SCALE 1:100

REV	Drawn	Notes	Date



1656 .AL(0) 13

Client: Millie Shenton-Jones

Project: Proposed Demolition of existing Conservatory and Construction of new Single Storey extension at No 15 Lincoln Avenue Manchester M19 3LA

Drawing: Existing and Proposed Site Plan

Scale: 1:100 @ A3

Date: February 2023

Drawn: LJD Checked: