



PROPOSED EXTENSION & ALTERATIONS TO EXISTING
PROPERTY (H.M.O.) AT NO 32, MABFIELD ROAD,
FALLOWFIELD, MANCHESTER, M14 8LW for
MR. M. LARSEN.

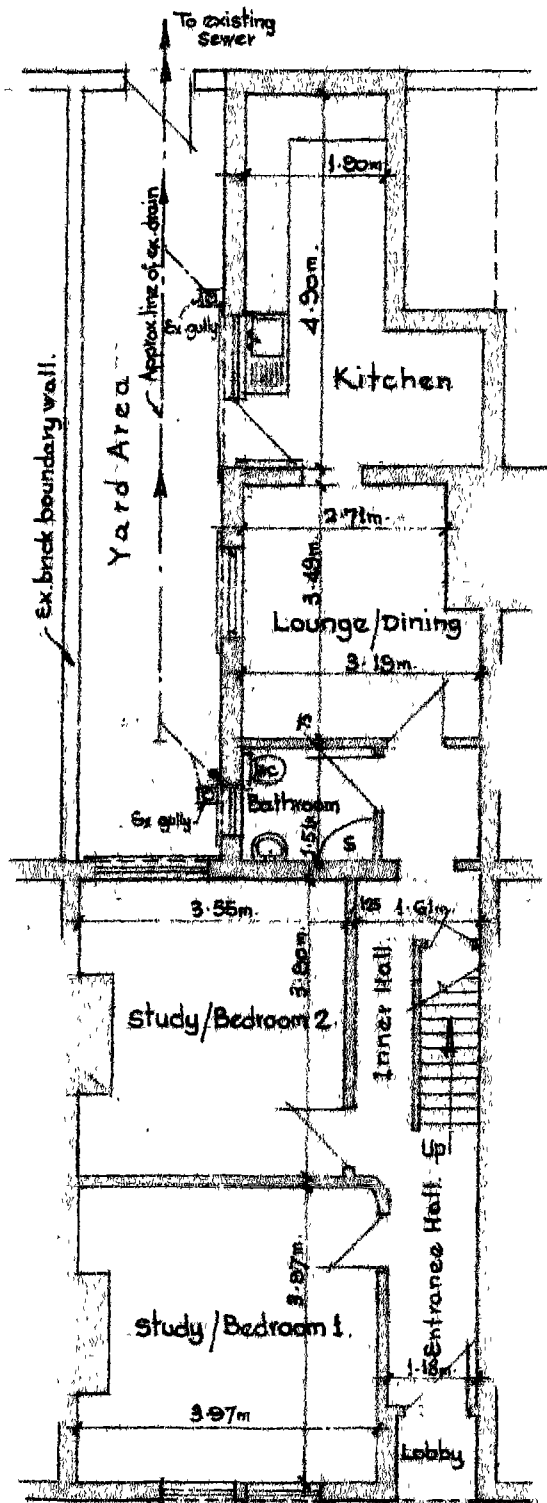

• GROUND FLOOR PLAN •
(As existing)

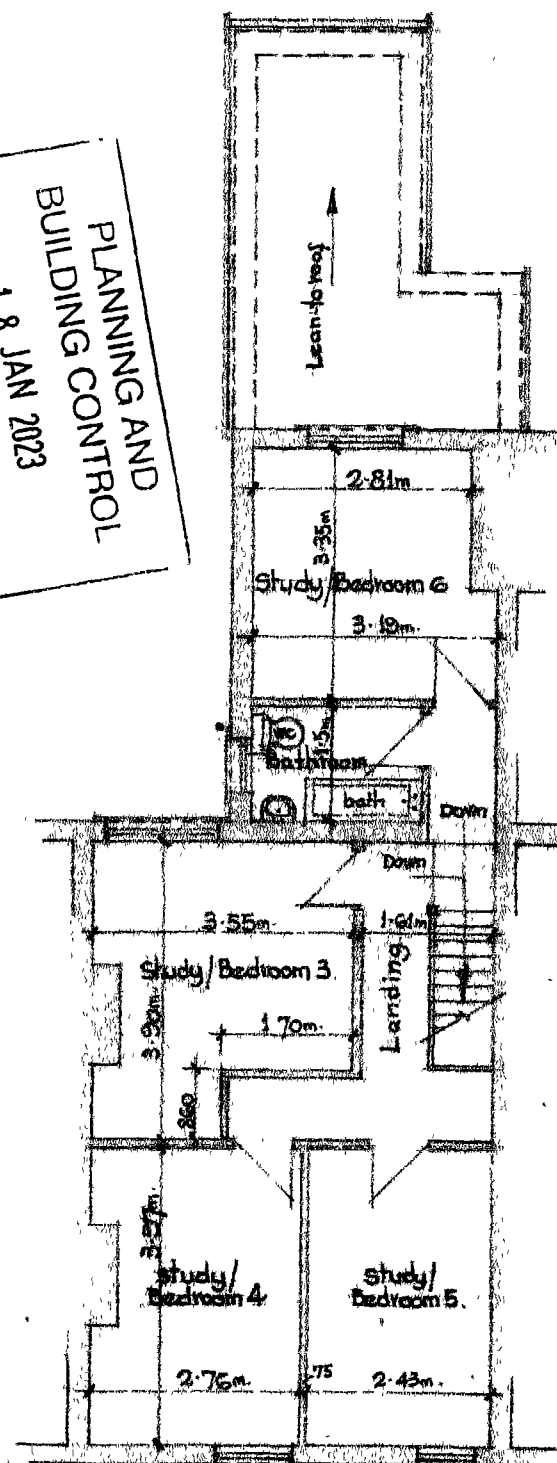

• FIRST FLOOR PLAN •
(As existing)

Scale: 1:100

B.A.W. Ratcliffe,
Building Design Consultant,
89, Summerseat Lane,
Holcombe Brook,
Ramsbottom, Bury, BL09RQ.
Tel. 01204 888903, Mobile: 07879 656380.

Org. No. ML/7574/3.

7/12/22.