




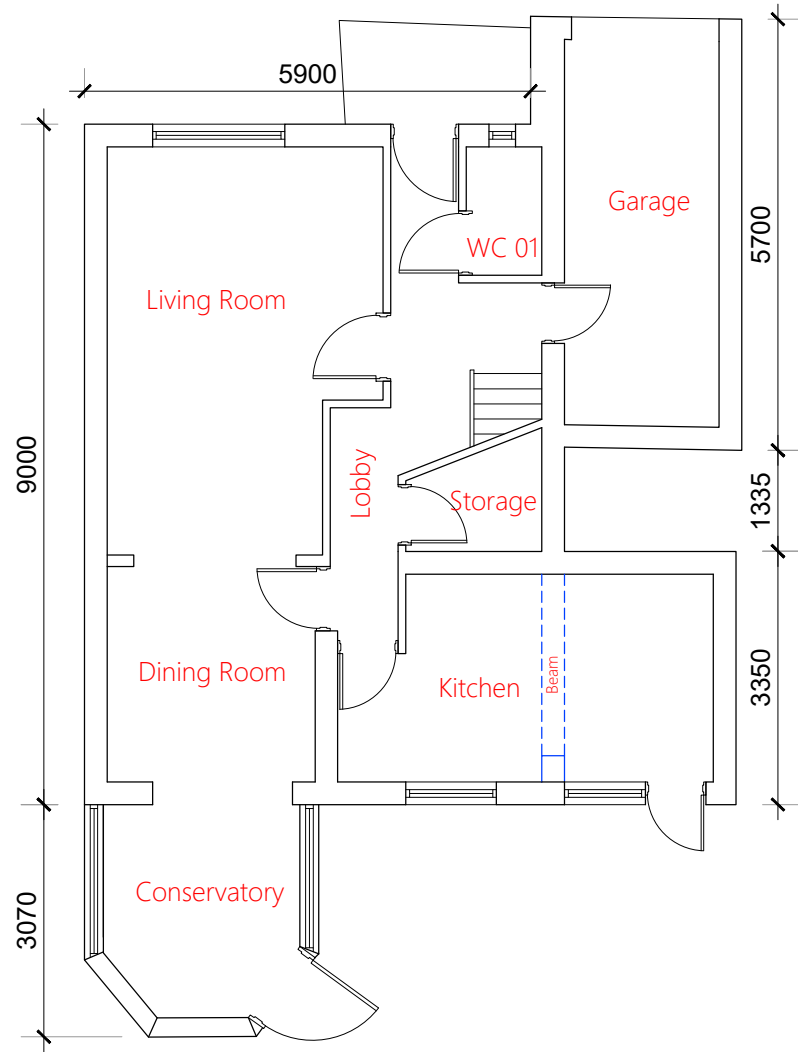


Ground Floor Plan as Existing

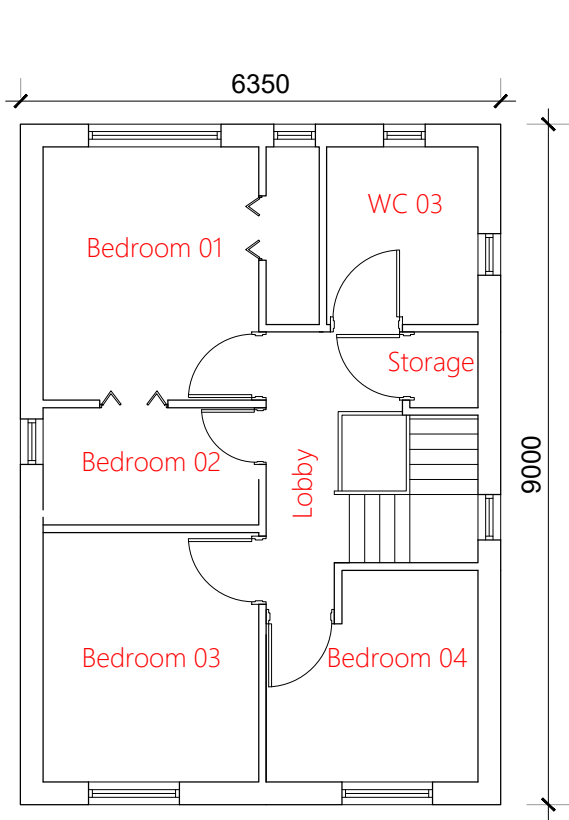

First Floor Plan as Existing

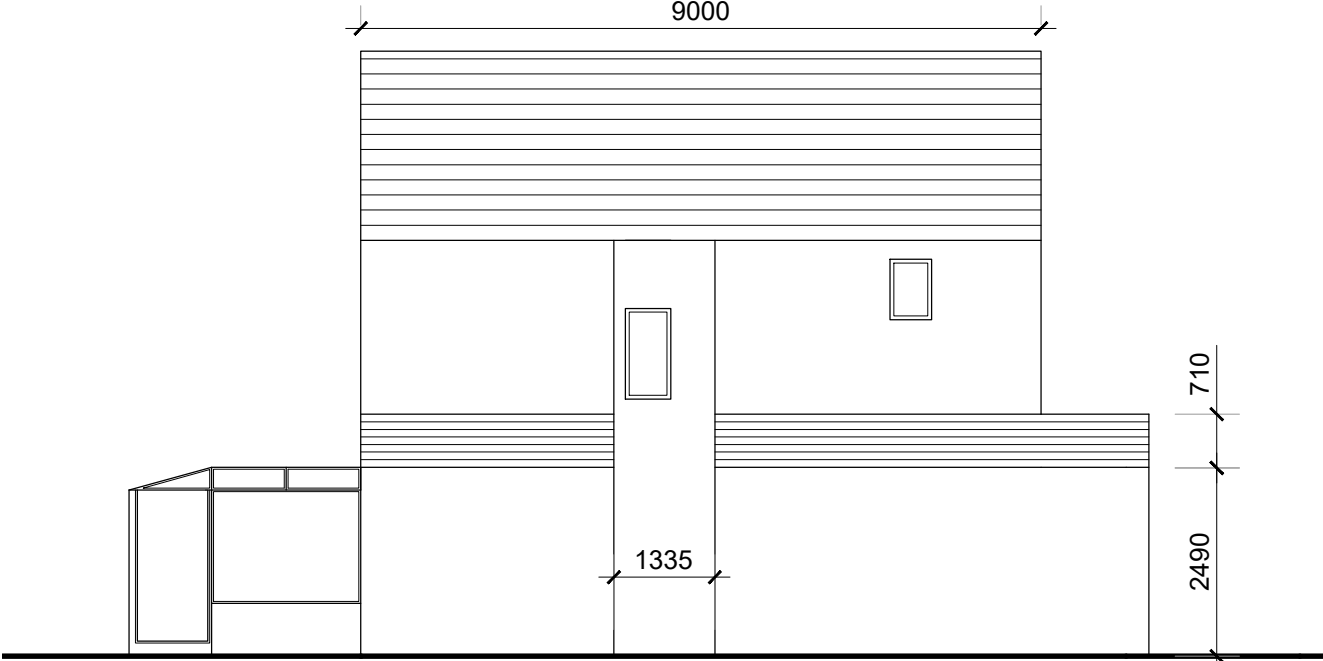

East Elevation as Existing

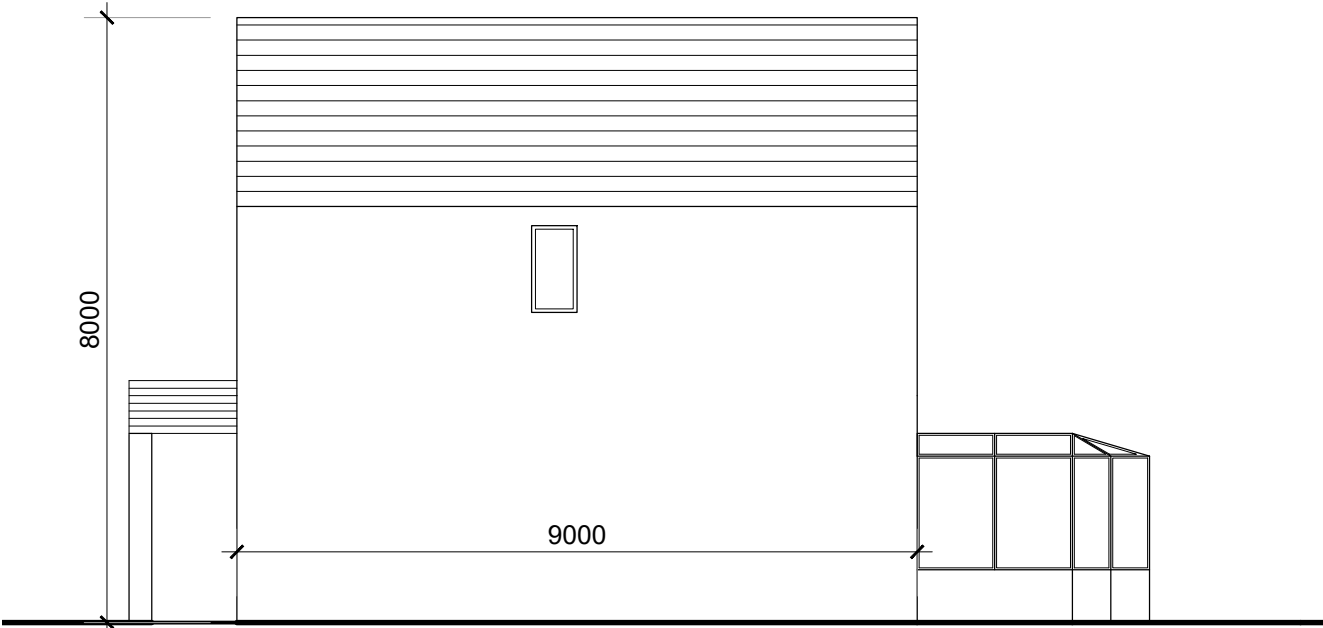

West Elevation as Existing



North Elevation as Existing



South Elevation as Existing

1. DO NOT SCALE FROM THIS DRAWING - USE FIGURED DIMENSIONS ONLY.
2. READ IN CONJUNCTION WITH ALL OTHER CONSULTANTS / SPECIALISTS DRAWINGS, REPORT ANY DISCREPANCIES BEFORE AFFECTED WORK COMMENCES.
3. ALL SETTING OUT DIMENSIONS TO BE CHECKED ON SITE BY CONTRACTOR BEFORE WORK COMMENCES.
4. ALL WORKS CARRIED OUT WITHIN 3M OF ADJOINING PROPERTY IS SUBJECT TO THE PARTY WALL ACT 1996.

Type	Single Storey Rear Extension					Floor Plan and Elevation as Existing				
Client	Mr. Mohammed Jhanger Hussain					Contract No.	018	Drawn	AU	Drawing No. EX 01
Address	11 Hyde Fold Close, The Meadows, M19 1EB					Date	Dec 2022	Revision	-	Scale 1:100 @ A3