




Existing rear elevation @ 1:100 scale

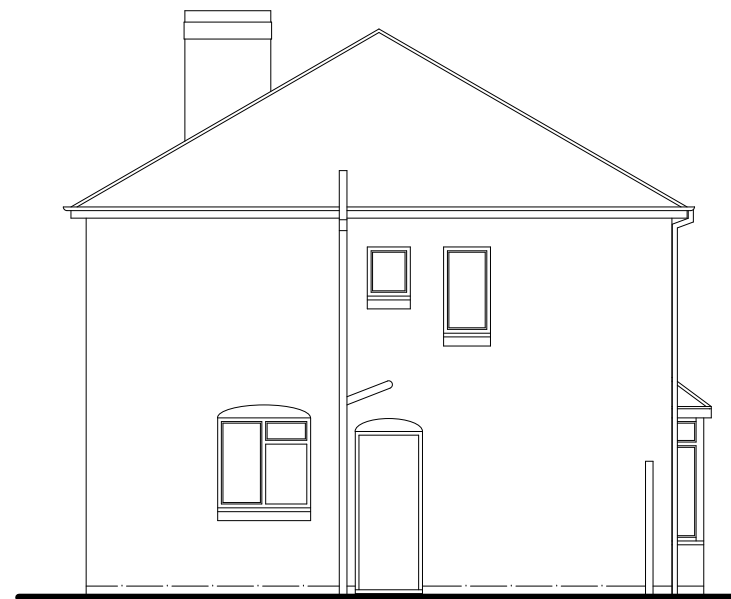


Existing side (north) elevation @ 1:100 scale

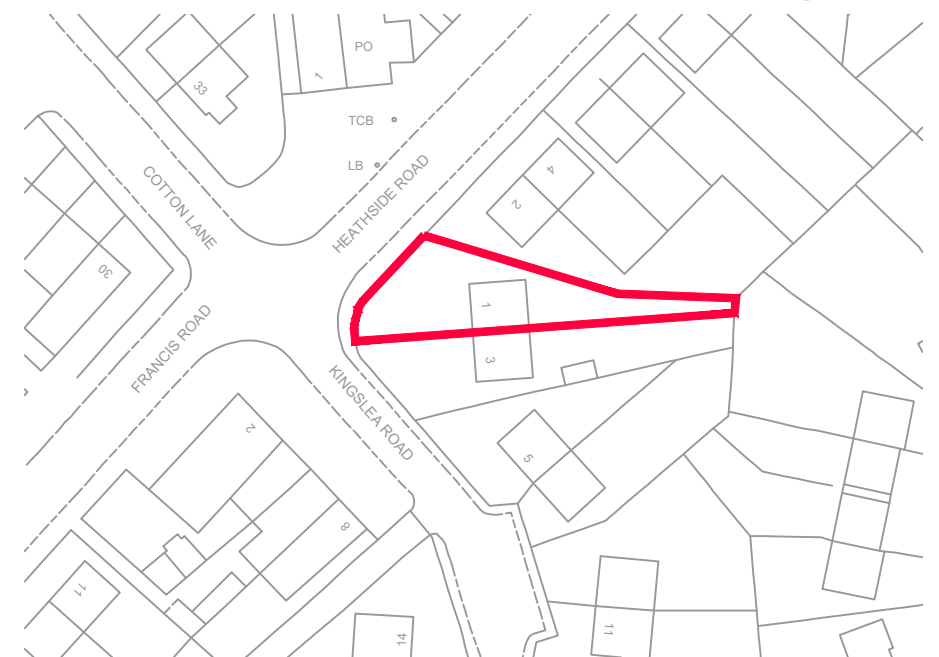

Location plan @ 1:1250 scale

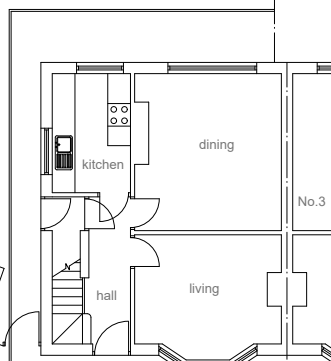

Existing site plan @ 1:200 scale

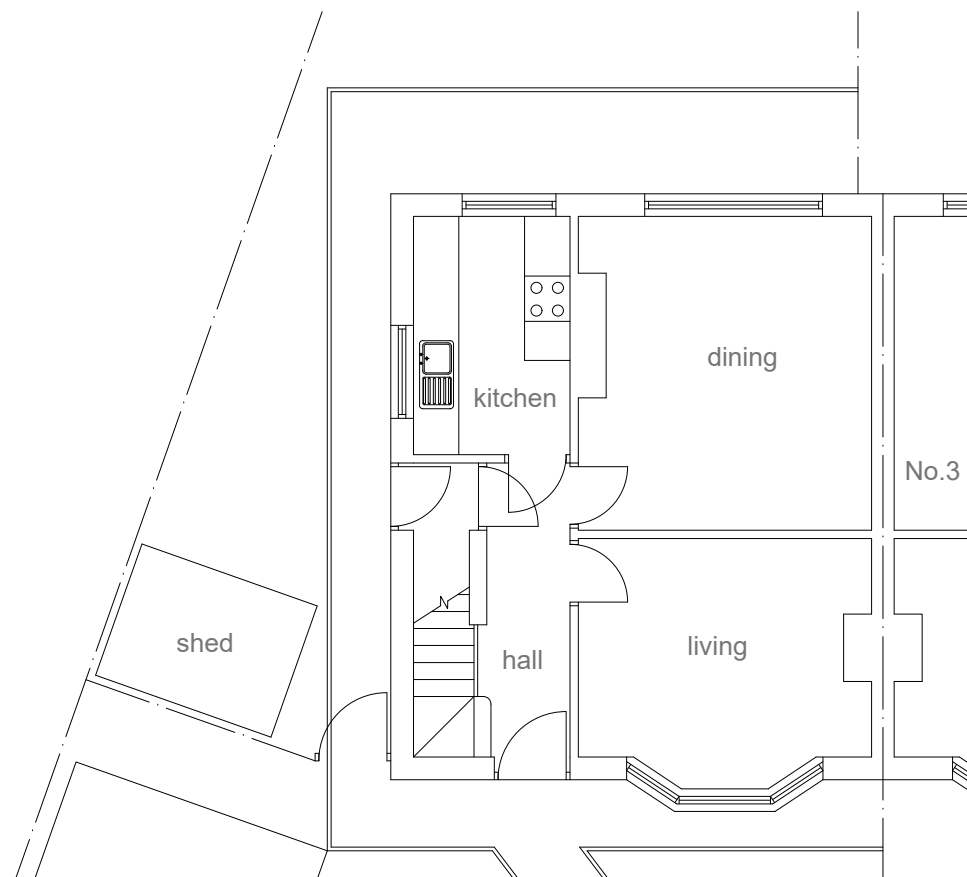

Existing ground floor plan @ 1:100 scale



Scale bar @ 1:100 scale

Project:

PROPOSED SINGLE STOREY REAR
BEDROOM AND SHOWER ROOM
EXTENSION

at:

1 KINGSLEA ROAD
MANCHESTER, M20 4UB

for:

MR COLIN PATERSON

EXISTING LAYOUT & LOCATION PLAN

Scale: 1:100

Date: October 2022

Drawing Number:

QUO02533-01

Revision: