




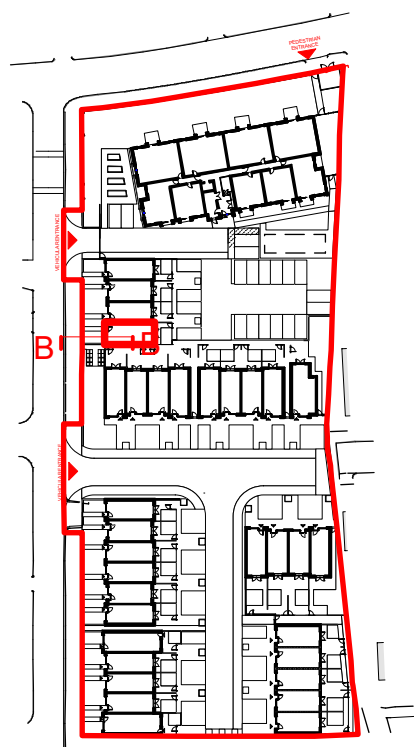

KEY PLAN
1:1000

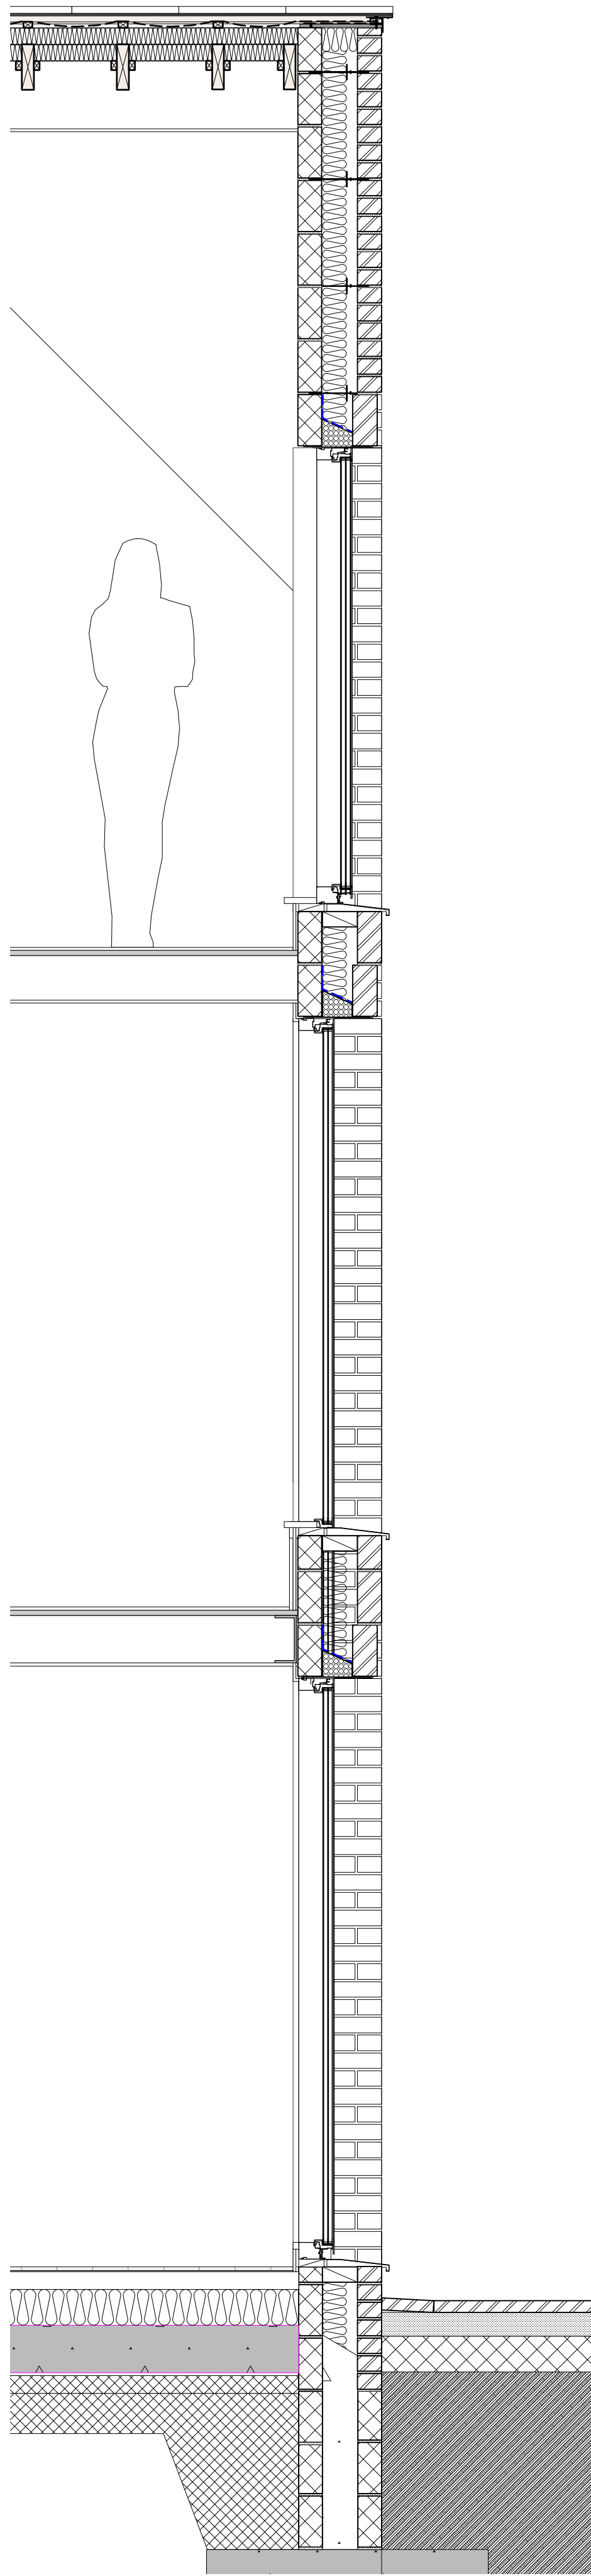

SECTION B-B
1:20

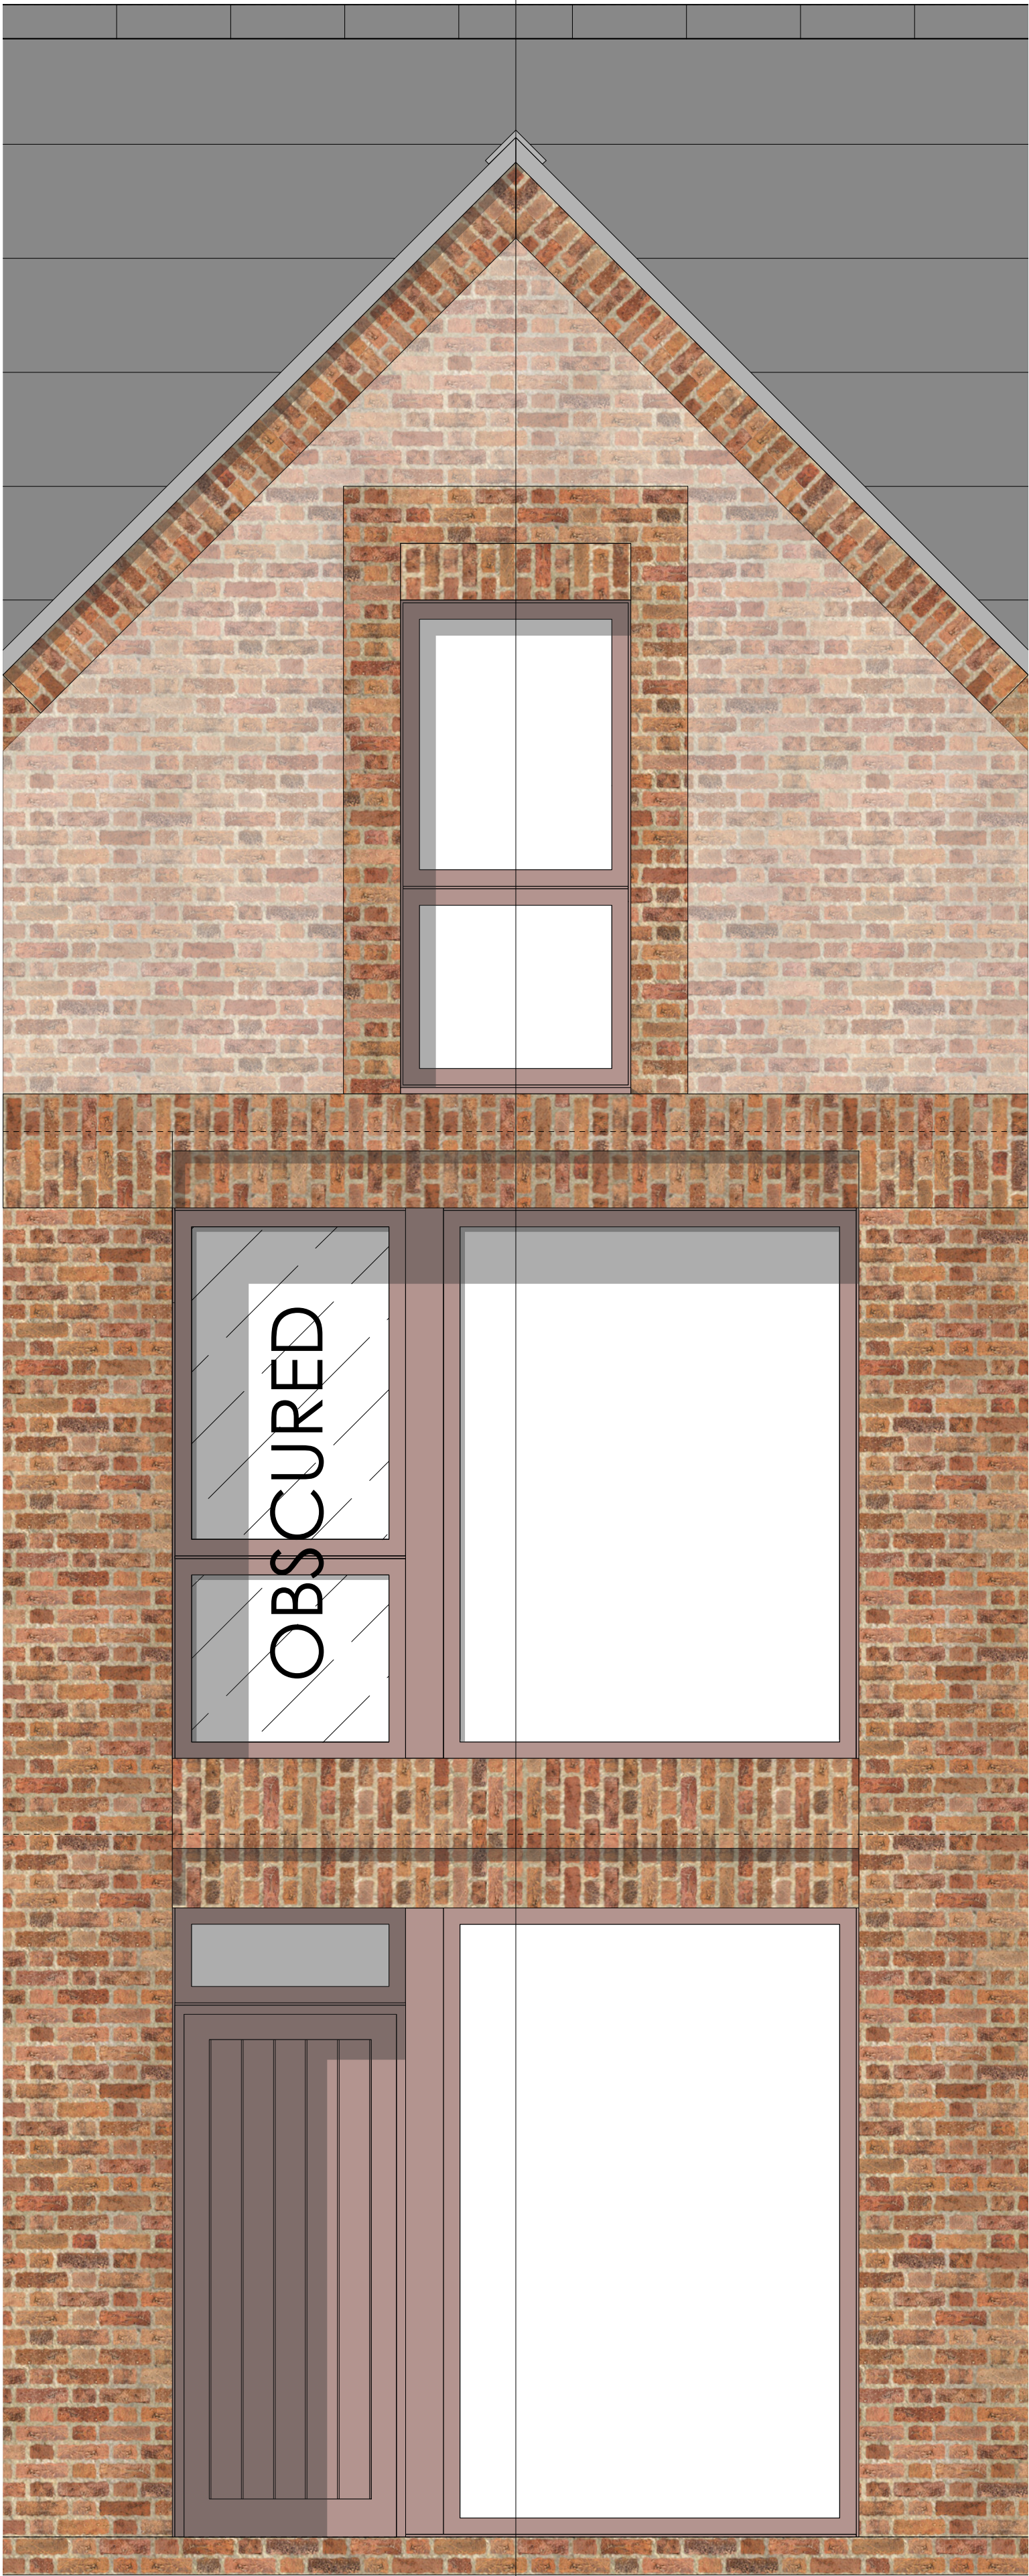

HOUSE TYPE 4A
FRONT ELEVATION
1:20

PROPOSED DETAILED SECTION B-B

1:20 @ A1

IMPORTANT NOTES:

REVISION	DATE	DESCRIPTION

CLIENT: BRITANNIA GROUP

PROJECT: PROPOSED RESIDENTIAL DEVELOPMENT

ADDRESS: VICTORIA PARK PROBATION CENTRE

DRAWING TITLE: HOUSE TYPE 4A ENVELOPE SECTION DETAIL

SCALE: 1:20@A1

DATE: JUNE 2022

DRAWING NO: A662_P_901

OLLIER SMURTHWAITE ARCHITECTS

40 King Street, Manchester, M2 6BA
T 0161 883 0838
F 0161 883 0839
E mail@olliersmurthwaite.com