


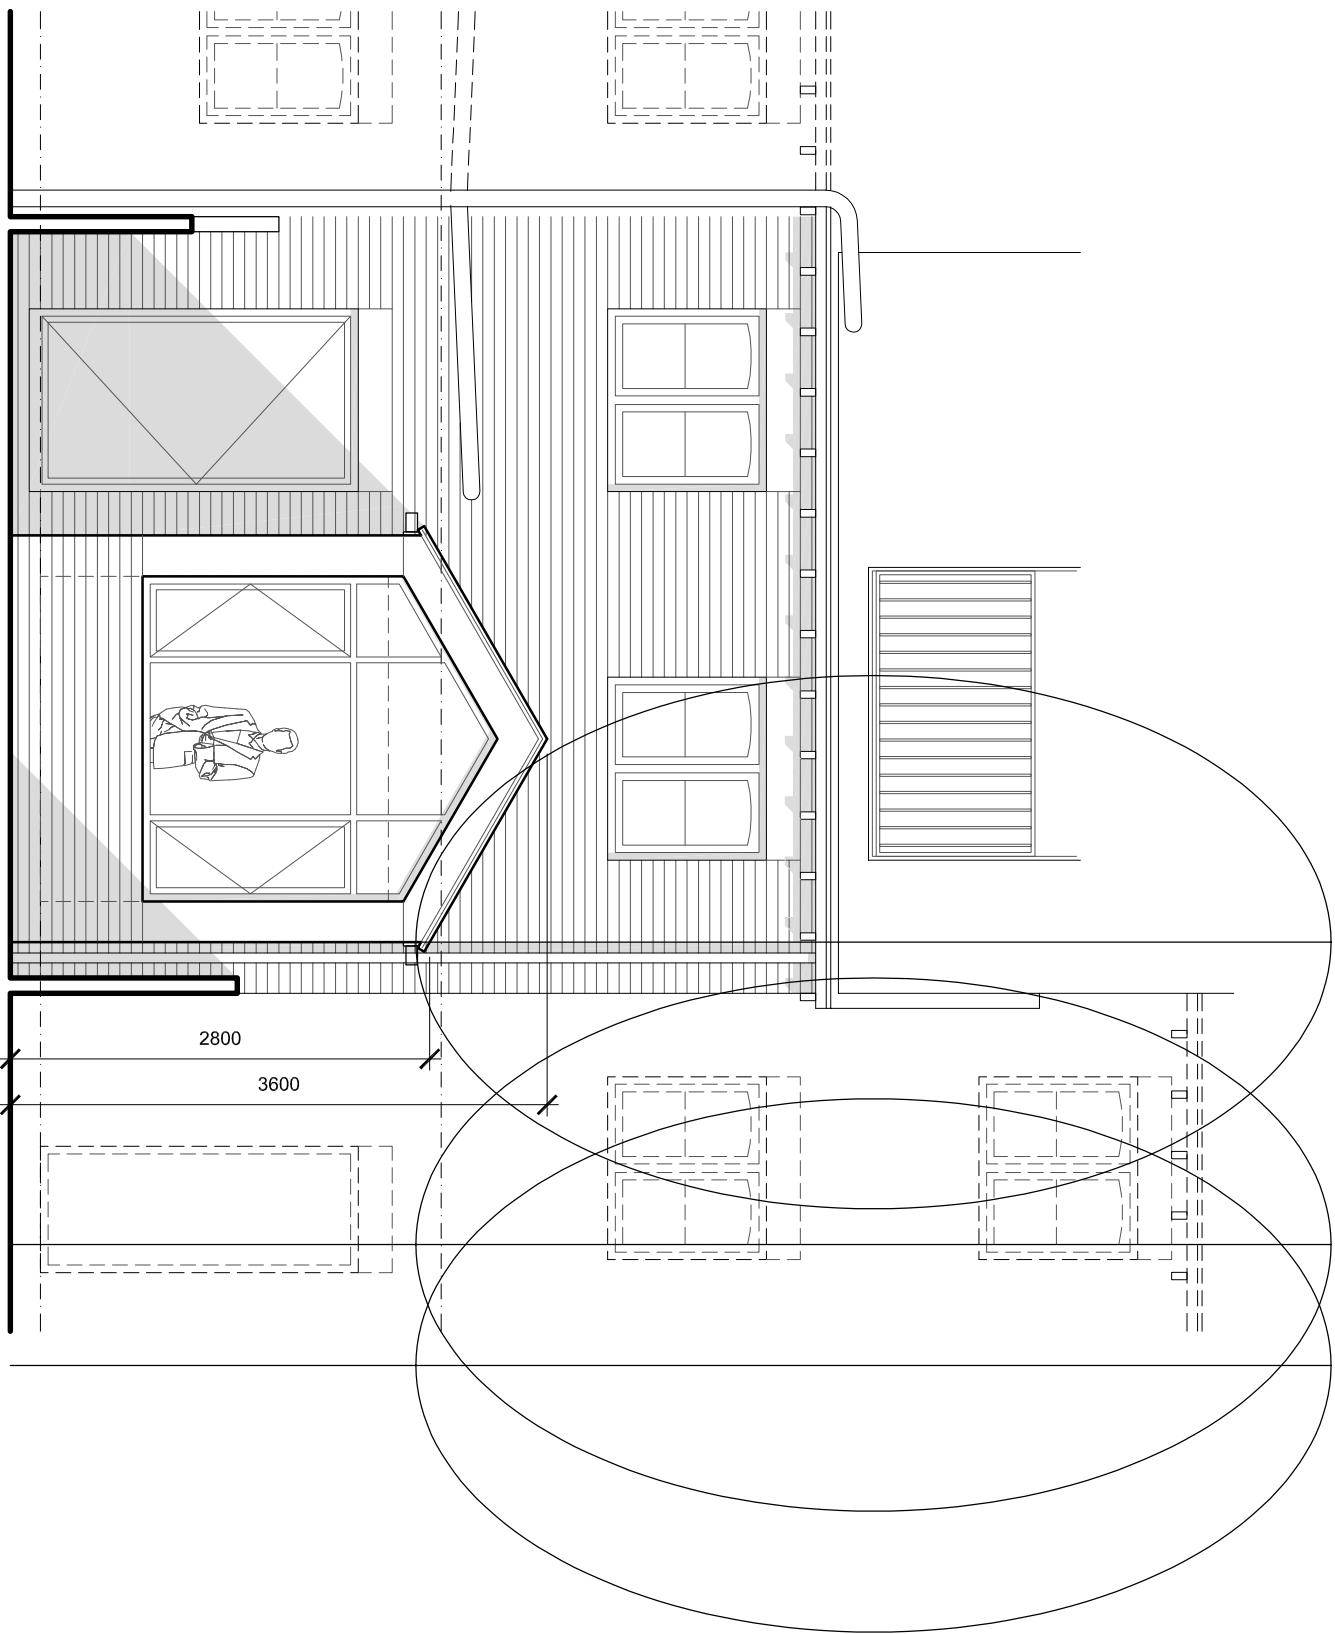

- MATERIALS:**
- EX WALLS
 - PROPOSED WALLS
 - EX WINDOWS
 - PROP WINDOWS
 - EX DOORS
 - PROP DOORS
 - EX ROOF
 - PROP ROOF
- BRICK
 - BRICK / RENDER
 - TIMBER / PVC
 - PVC / PC ALUMINIUM
 - PVC
 - PVC / PC ALUMINIUM
 - GLAZED CONSERVATORY
 - SLATES / SINGLE PLY

ELEVATION


2.5m


DWG 2213-P3301	
SCALE 1:50 (A3)	DATE JAN 23


10 DOVECOTE MEWS | CHORLTON | M21 9HN

PROPOSED WEST ELEVATION (GARDEN)



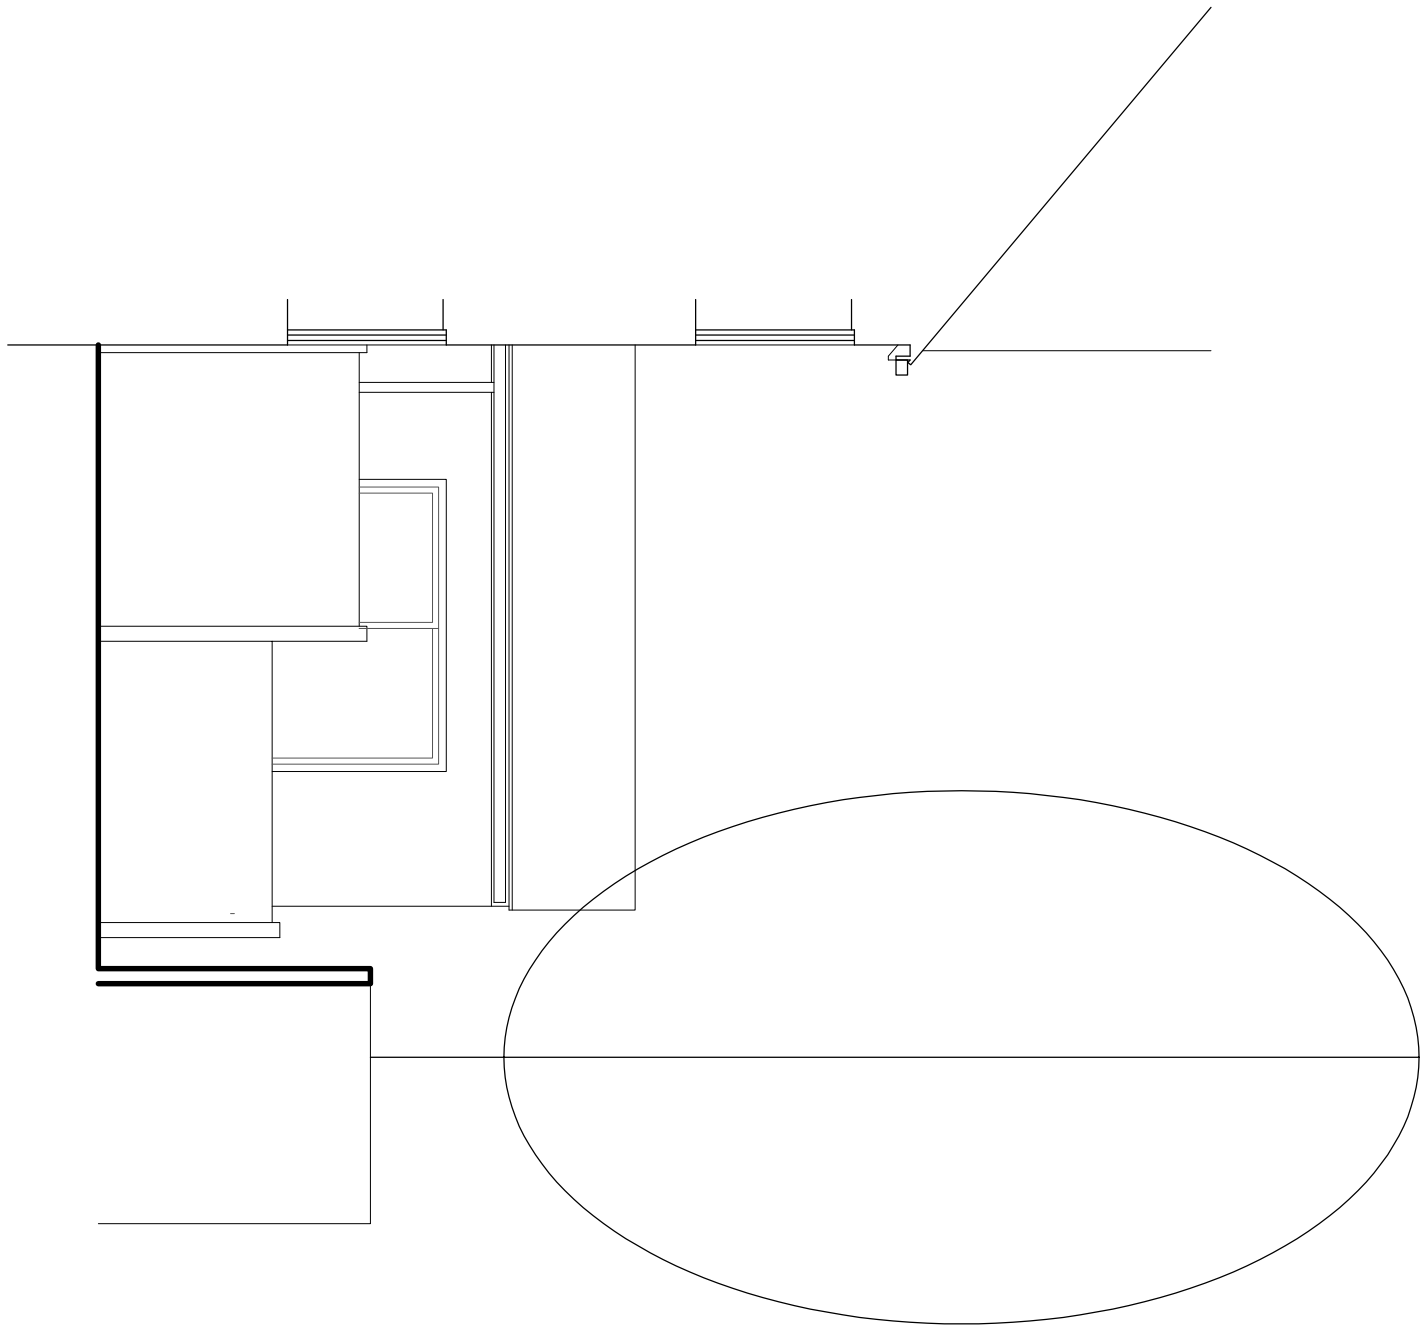

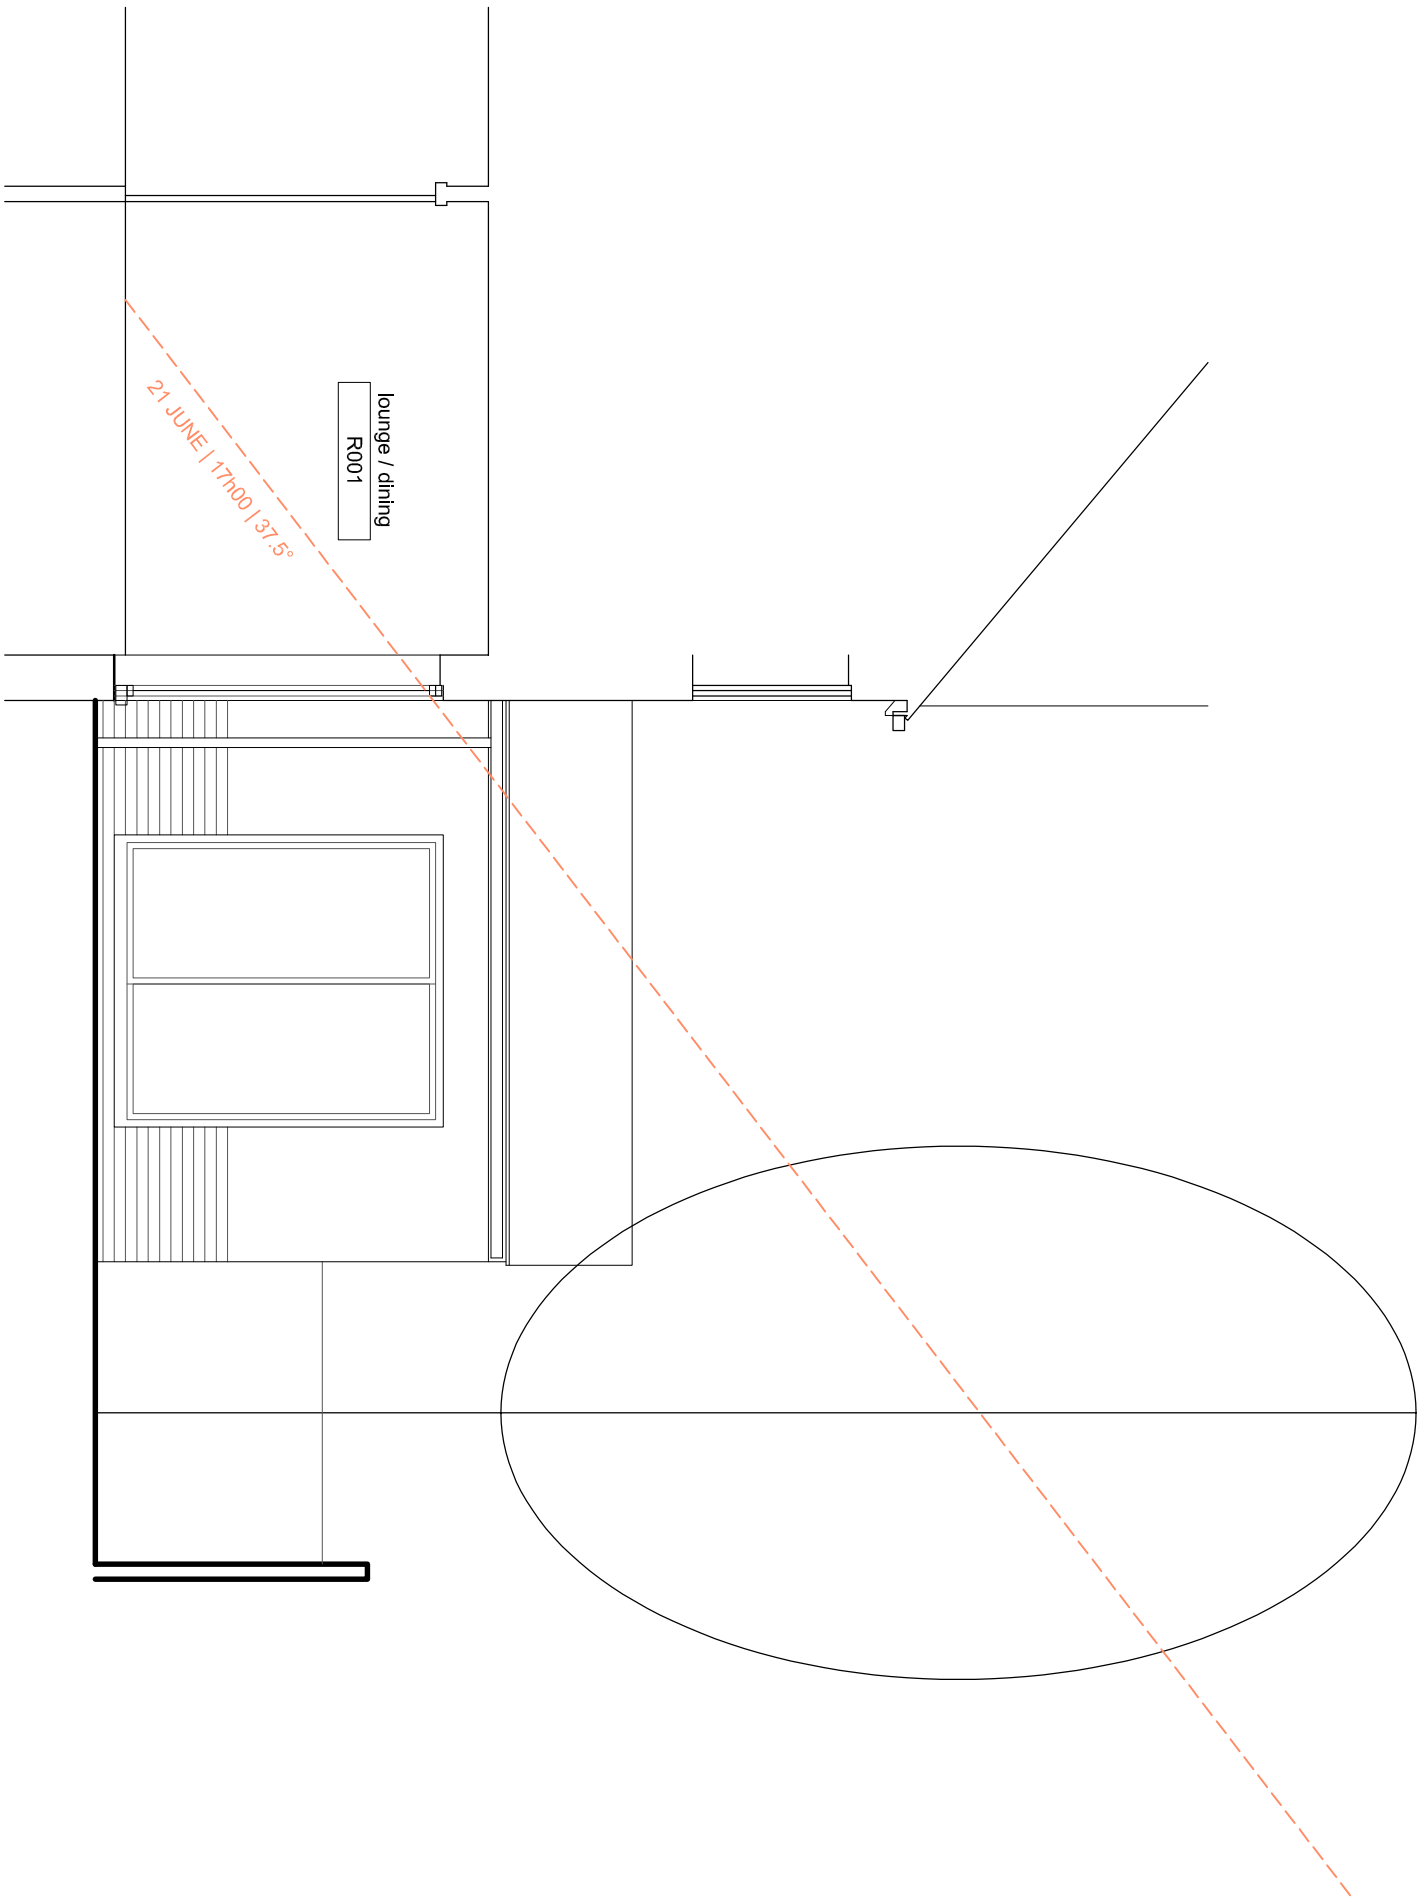

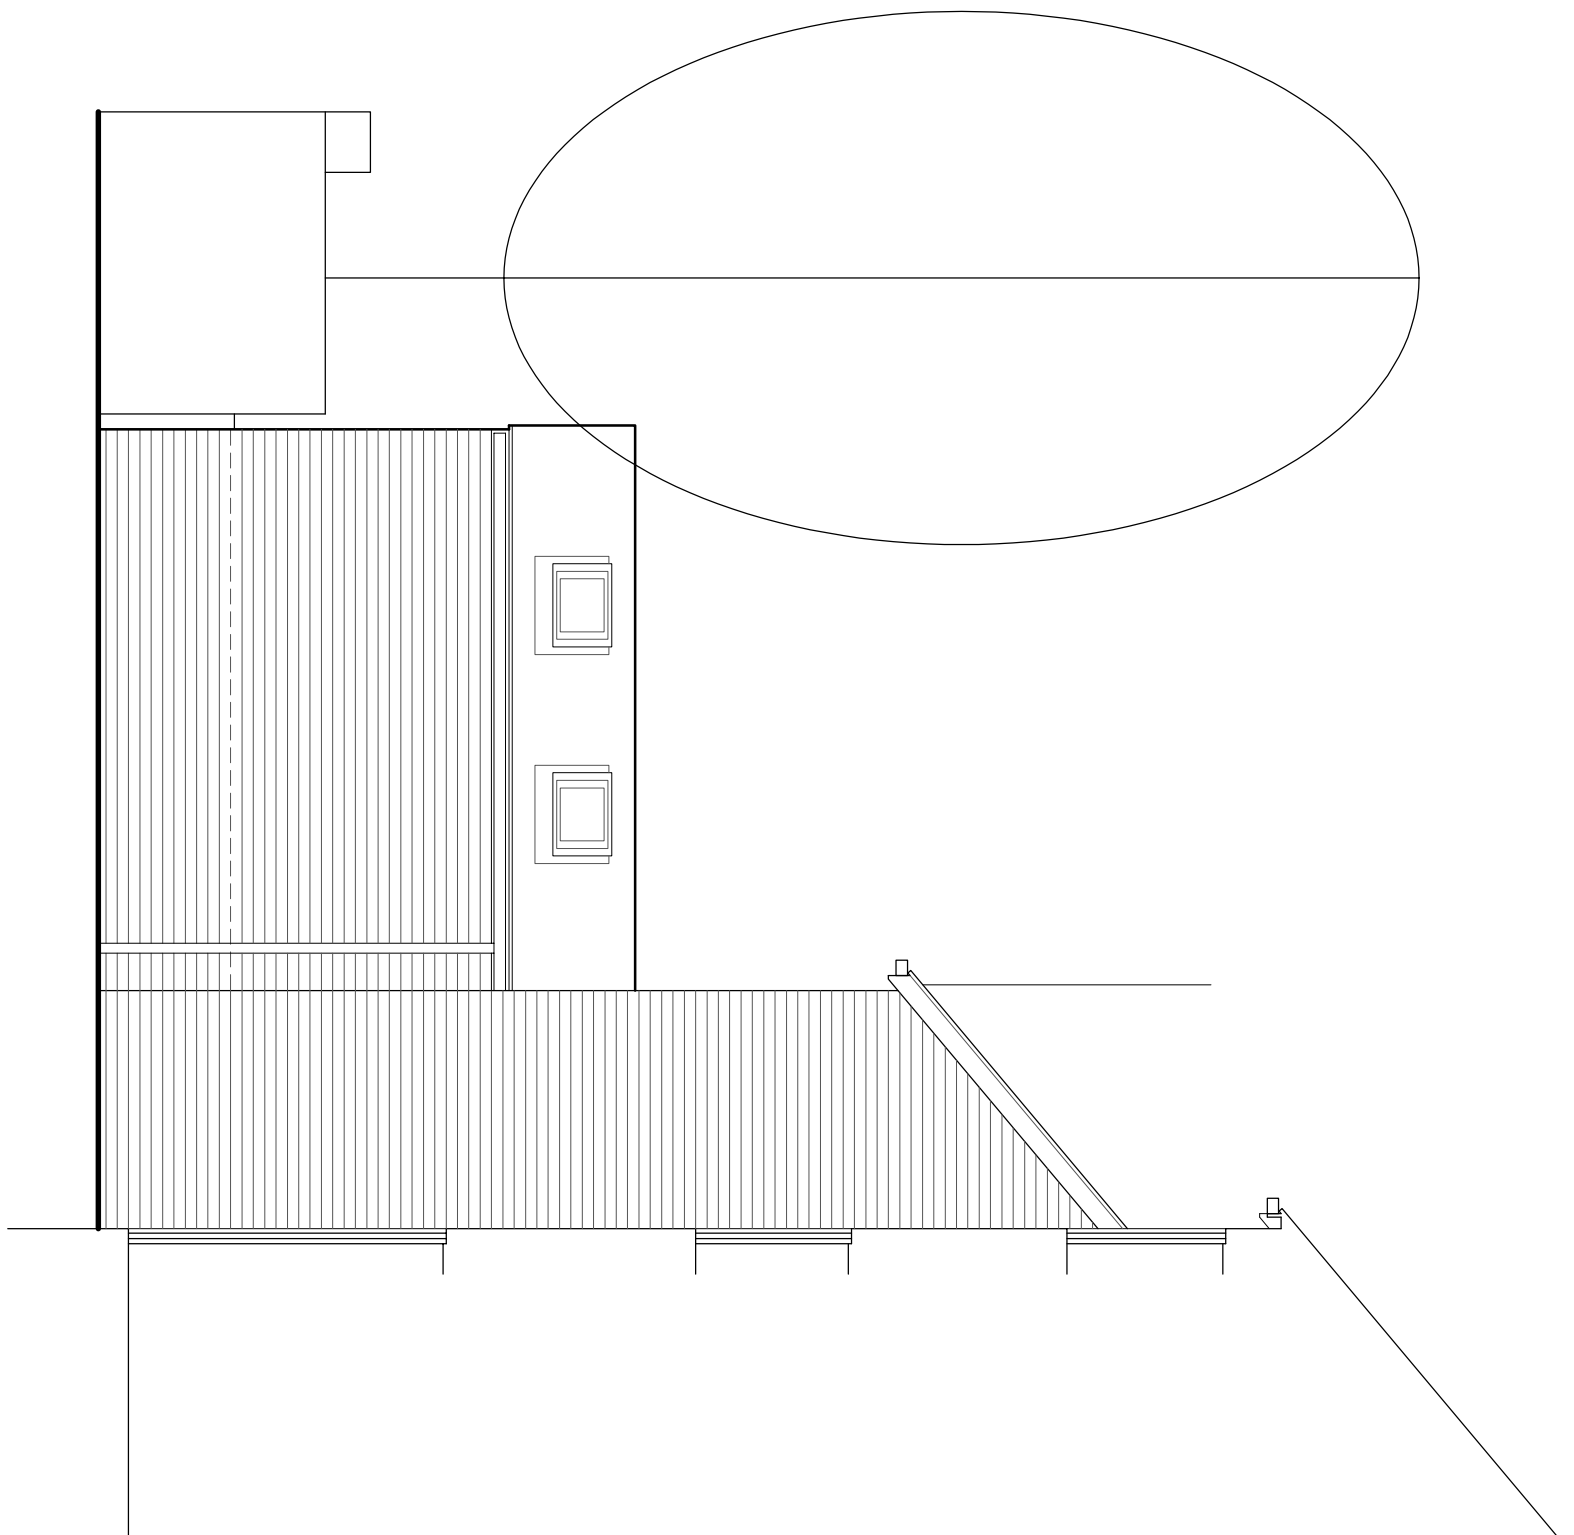

DWG 2213-P3304	
SCALE 1:50 (A3)	DATE JAN 23

10 DOVECOTE MEWS | CHORLTON | M21 9HN
PROPOSED SOUTH ELEVATION (No. 12)

