


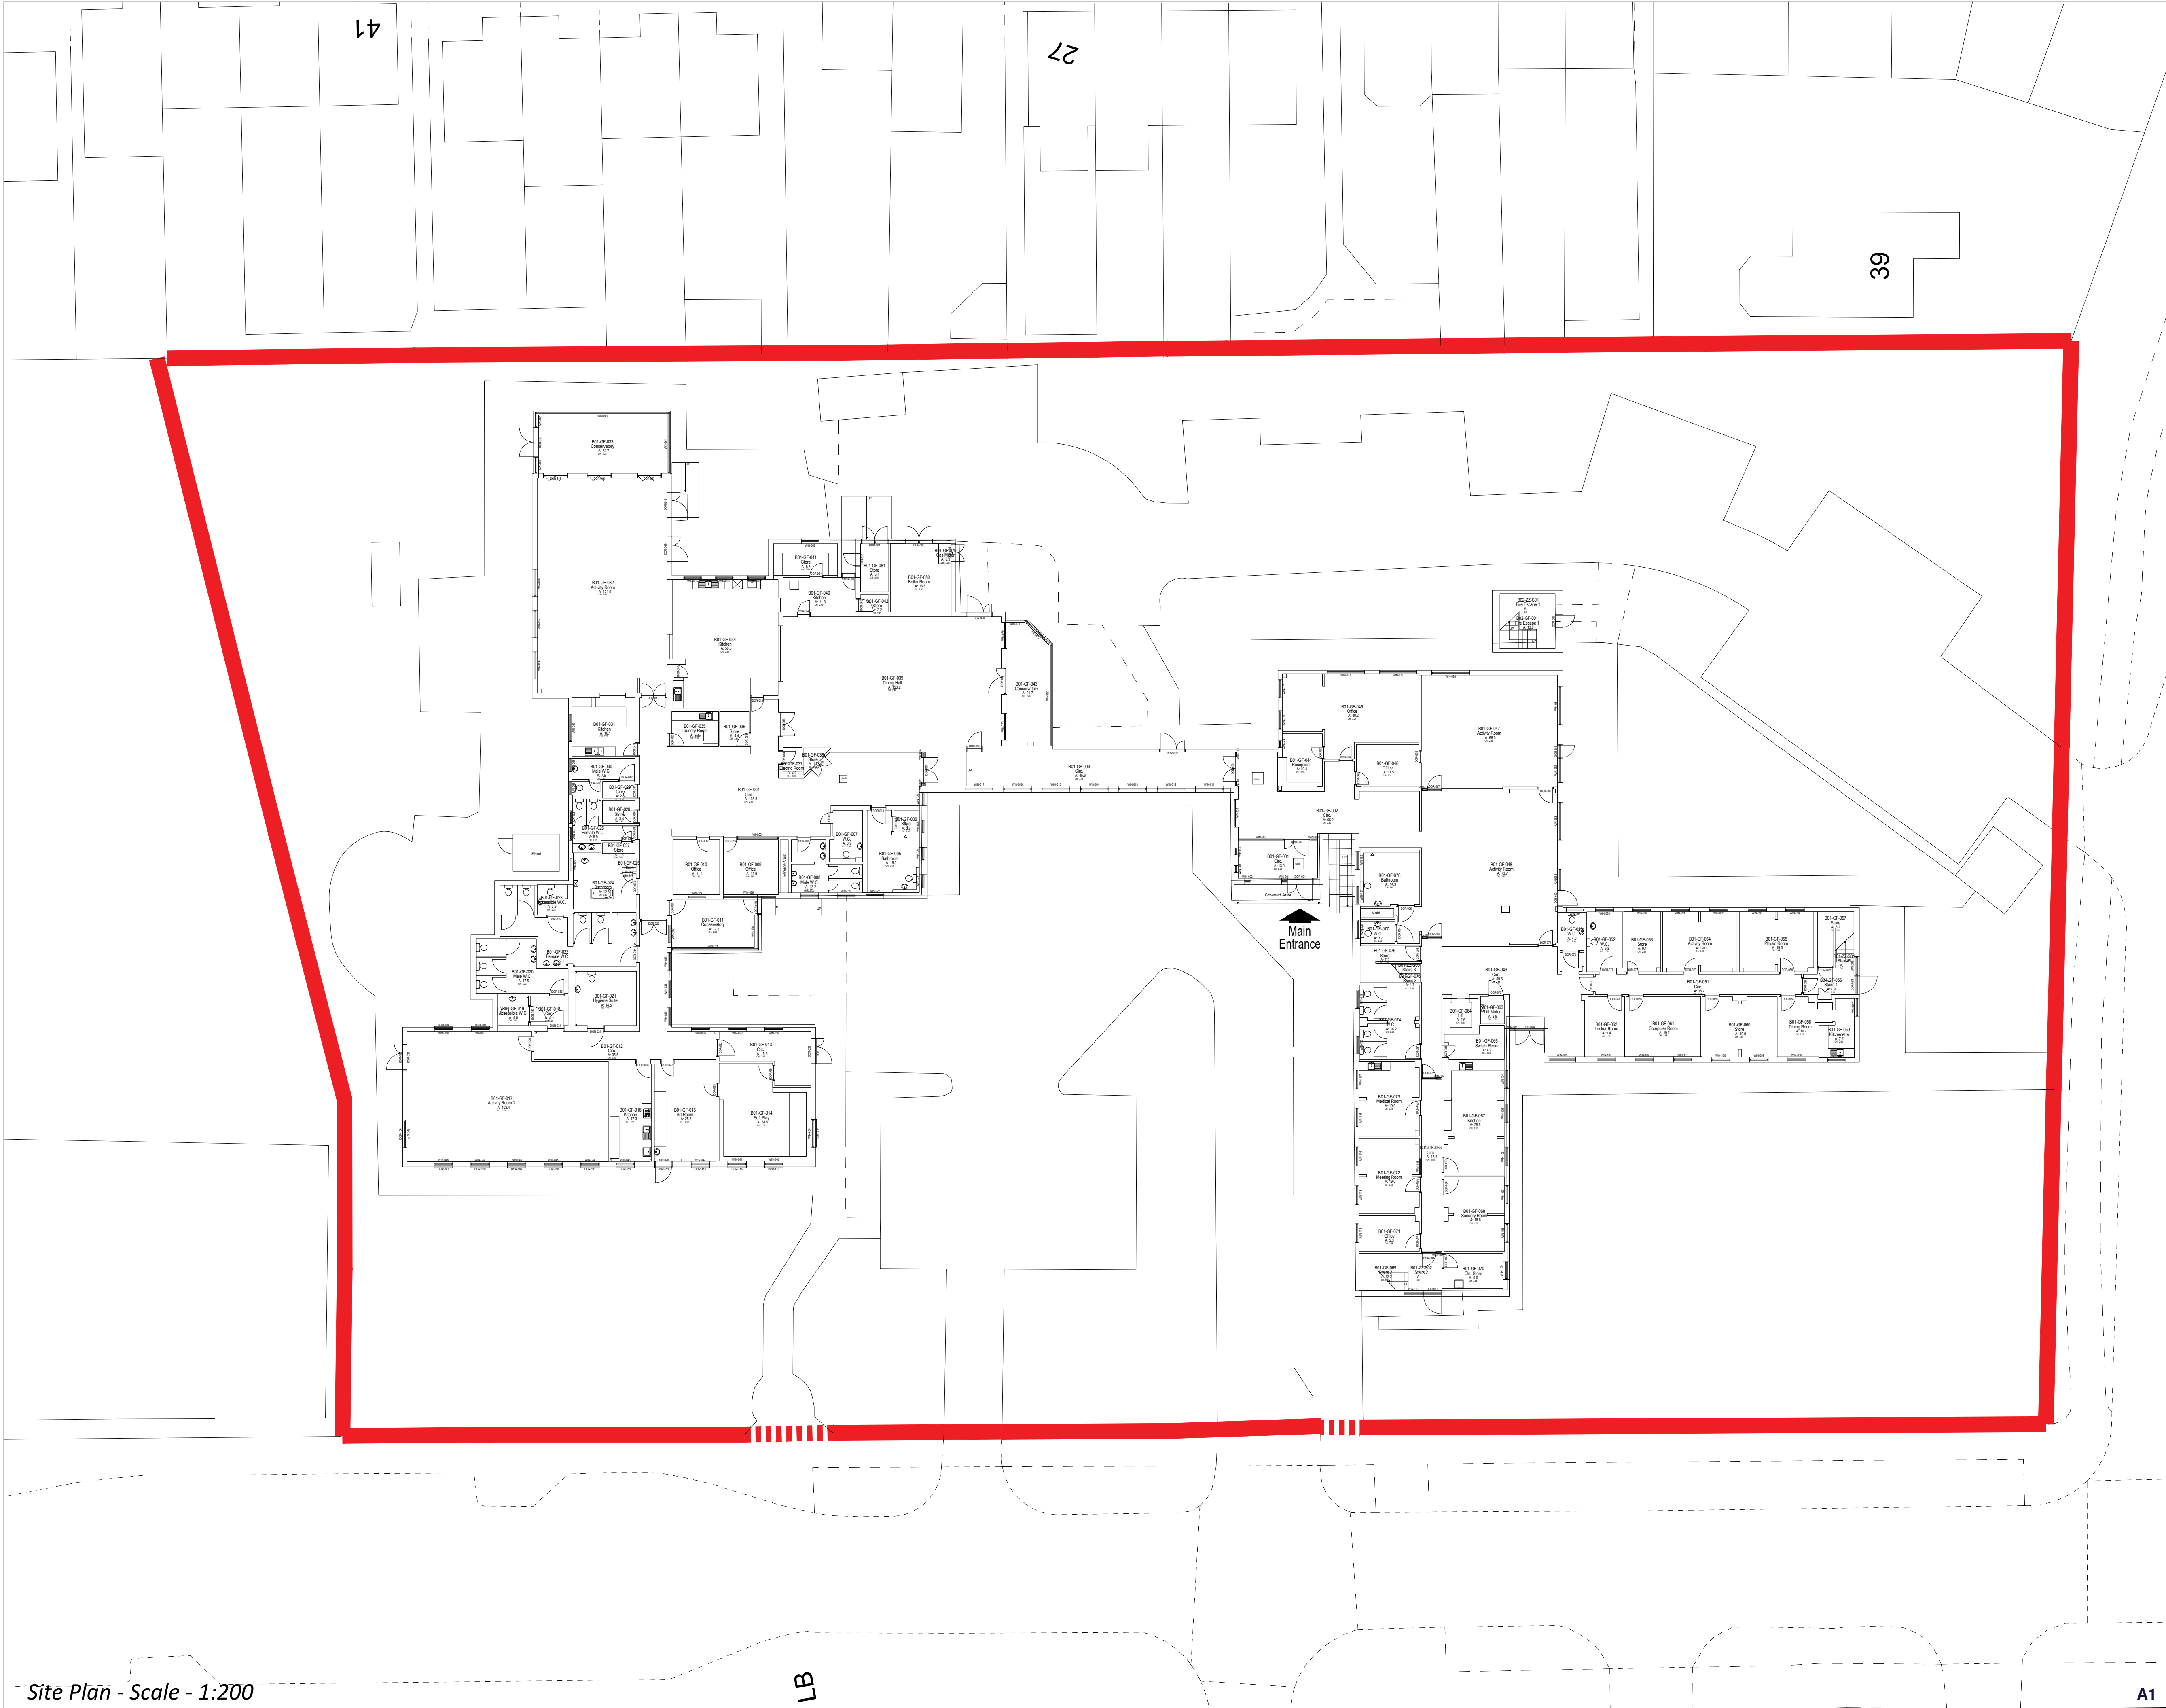



AA PROJECTS
DELIVERING EXCELLENCE WITH
DREES & SOMMER

Notes:

Copyright: All rights reserved. This drawing must not be reproduced without permission from AA Projects Ltd. Do not scale off this drawing. All dimensions are to be checked on site by contractor / sub contractor. Any discrepancies to be reported to AA Projects Ltd.

Rev	Date	Revision notes	By	Check



AA PROJECTS
L2 Pilkington Court
Sinclair Way
Prescot Business Park
Prescot
Liverpool
L34 1QG
Tel: 0151 430 2340

Office Locations
Birmingham, Leeds, Liverpool, London, Manchester, Oxford, Rugby, Newcastle
www.aaprojects.co.uk

Client Equans MCC	Drawing Title Hall Lane Resource Existing Site Plan		
Project Title PSDS Hall Lane Resource Centre	Drawn LK	Date 11/22	
	Checked	Date 11/22	
DWG No. 19972-HLC-003	Scale 1:200	Revision	

Site Plan - Scale - 1:200

A1