



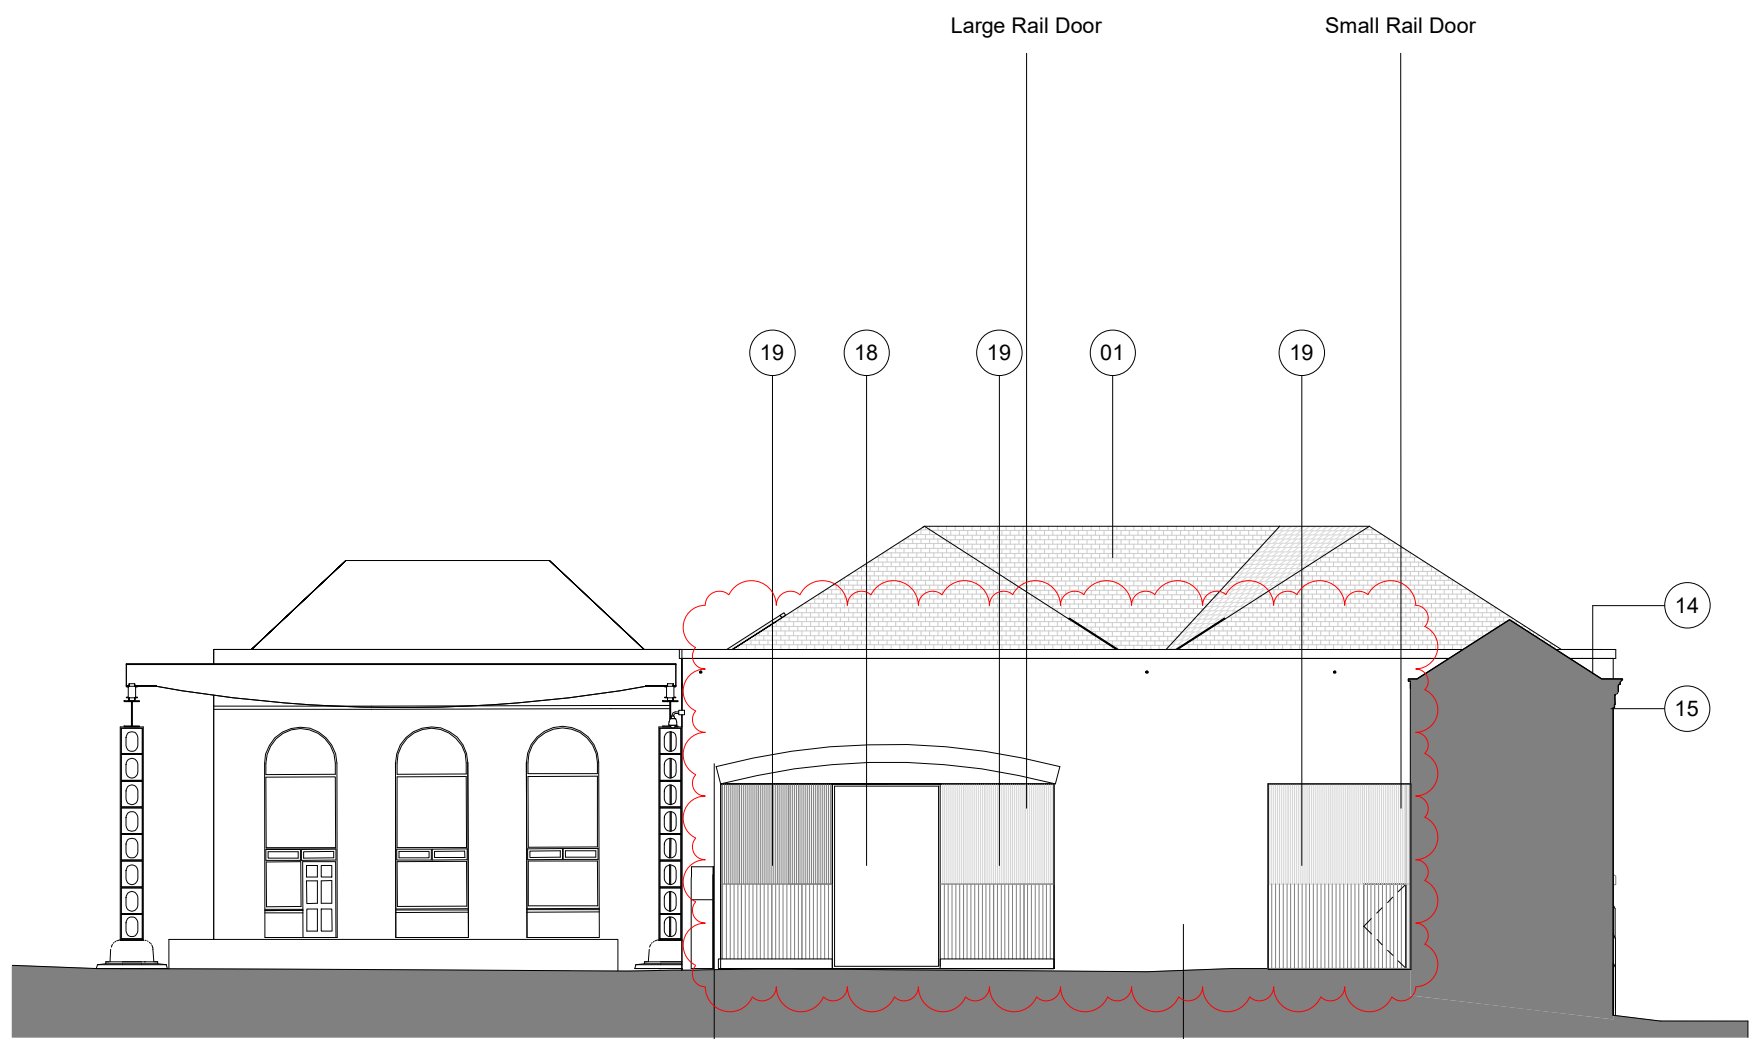

01 Proposed West Elevation
1 : 200 @ A1

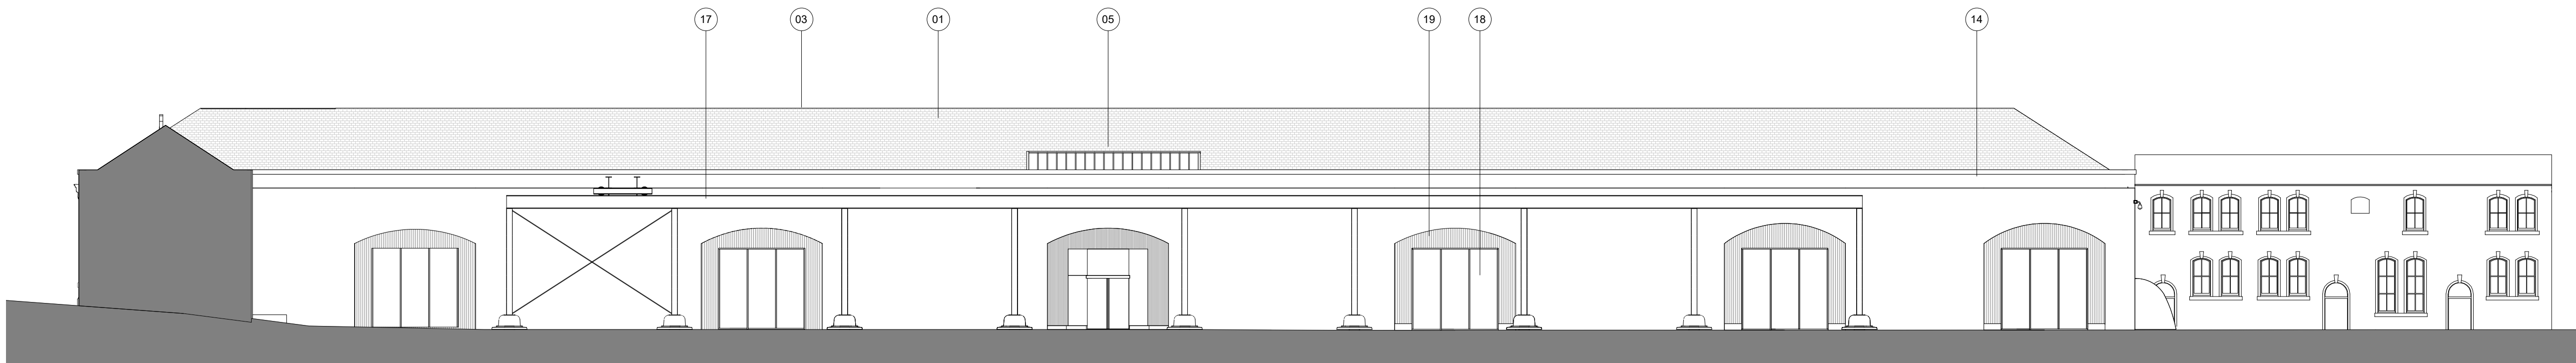

02 Proposed North Elevation
1 : 200 @ A1

Notes

New external lighting to be developed as part of package 4.

Revision	Description	Drawn/Checked	Date
PL 1	Issue for Planning	JY	20.08.2021
PL 2	Issue for Planning	JY	20.10.2021

Key
Existing

01. Salvaged / reclaimed slate roof finish

02. Lead work

03. Roof ridge tile

04. Building services/ pipe work

05. Patent glazing roof lights

06. New roof build up

07. Roof light support

08. Stained OSB sheathing board

09. Existing purlin

10. Existing rafter

11. New door

12. Membrane lined insulated metal gutter

13. Fitch beam

14. Existing brick parapet

15. Existing stone and brick cornice

16. Existing timber truss/ structure
17. Existing gantry

18. Double glazed curtain walling

19. Vertical timber weatherboarding

20. Existing blind windows

21. Existing window glazed door

22. Existing shutter doors

23. Robust metal cladding panel


24. Metal framed sliding door

25. Existing modern platform with balustrade

26. Existing lighting

27. New lighting

28. New glazed door

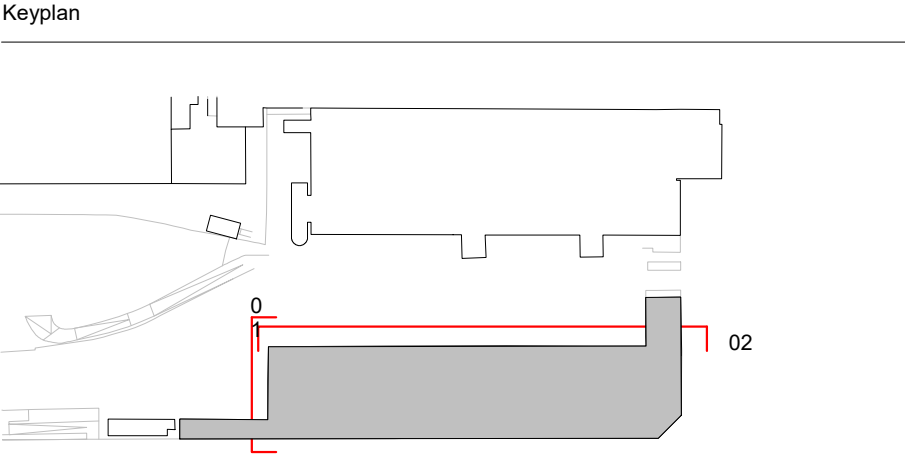

0 0.05 0.1 0.25

Drawings are based on survey information provided and subject to changes to accommodate existing building structure and services installation. We have noted discrepancies in the survey information and clarification required following further site investigations by the contractor on site. Do not scale from drawing. Errors to be reported immediately to the Architect. All dimensions must be verified on site. To be read in conjunction with all relevant Architects', Services and Structural Engineers' drawings.

© Carmody Groarke Limited.

CARMODY GROARKE

Carmody Groarke Limited, 67-74 Saffron Hill, London EC1N 8QX
+44 (0)20 7836 2333 www.carmodygroarke.com

Drawing Name	Drawing Number
Proposed Elevations 01 - 02	PHL-CGA-00-XX-DR-A-06310
Date	Issue
20.12.2022	PL 3
Project Name	Power Hall & Decarbonisation
Client	SIM
Project number	PHL
Scale/Format	1 : 200 @ A1
Drawn/Checked	CBol / JY
Approved	RS
CAD Reference	