





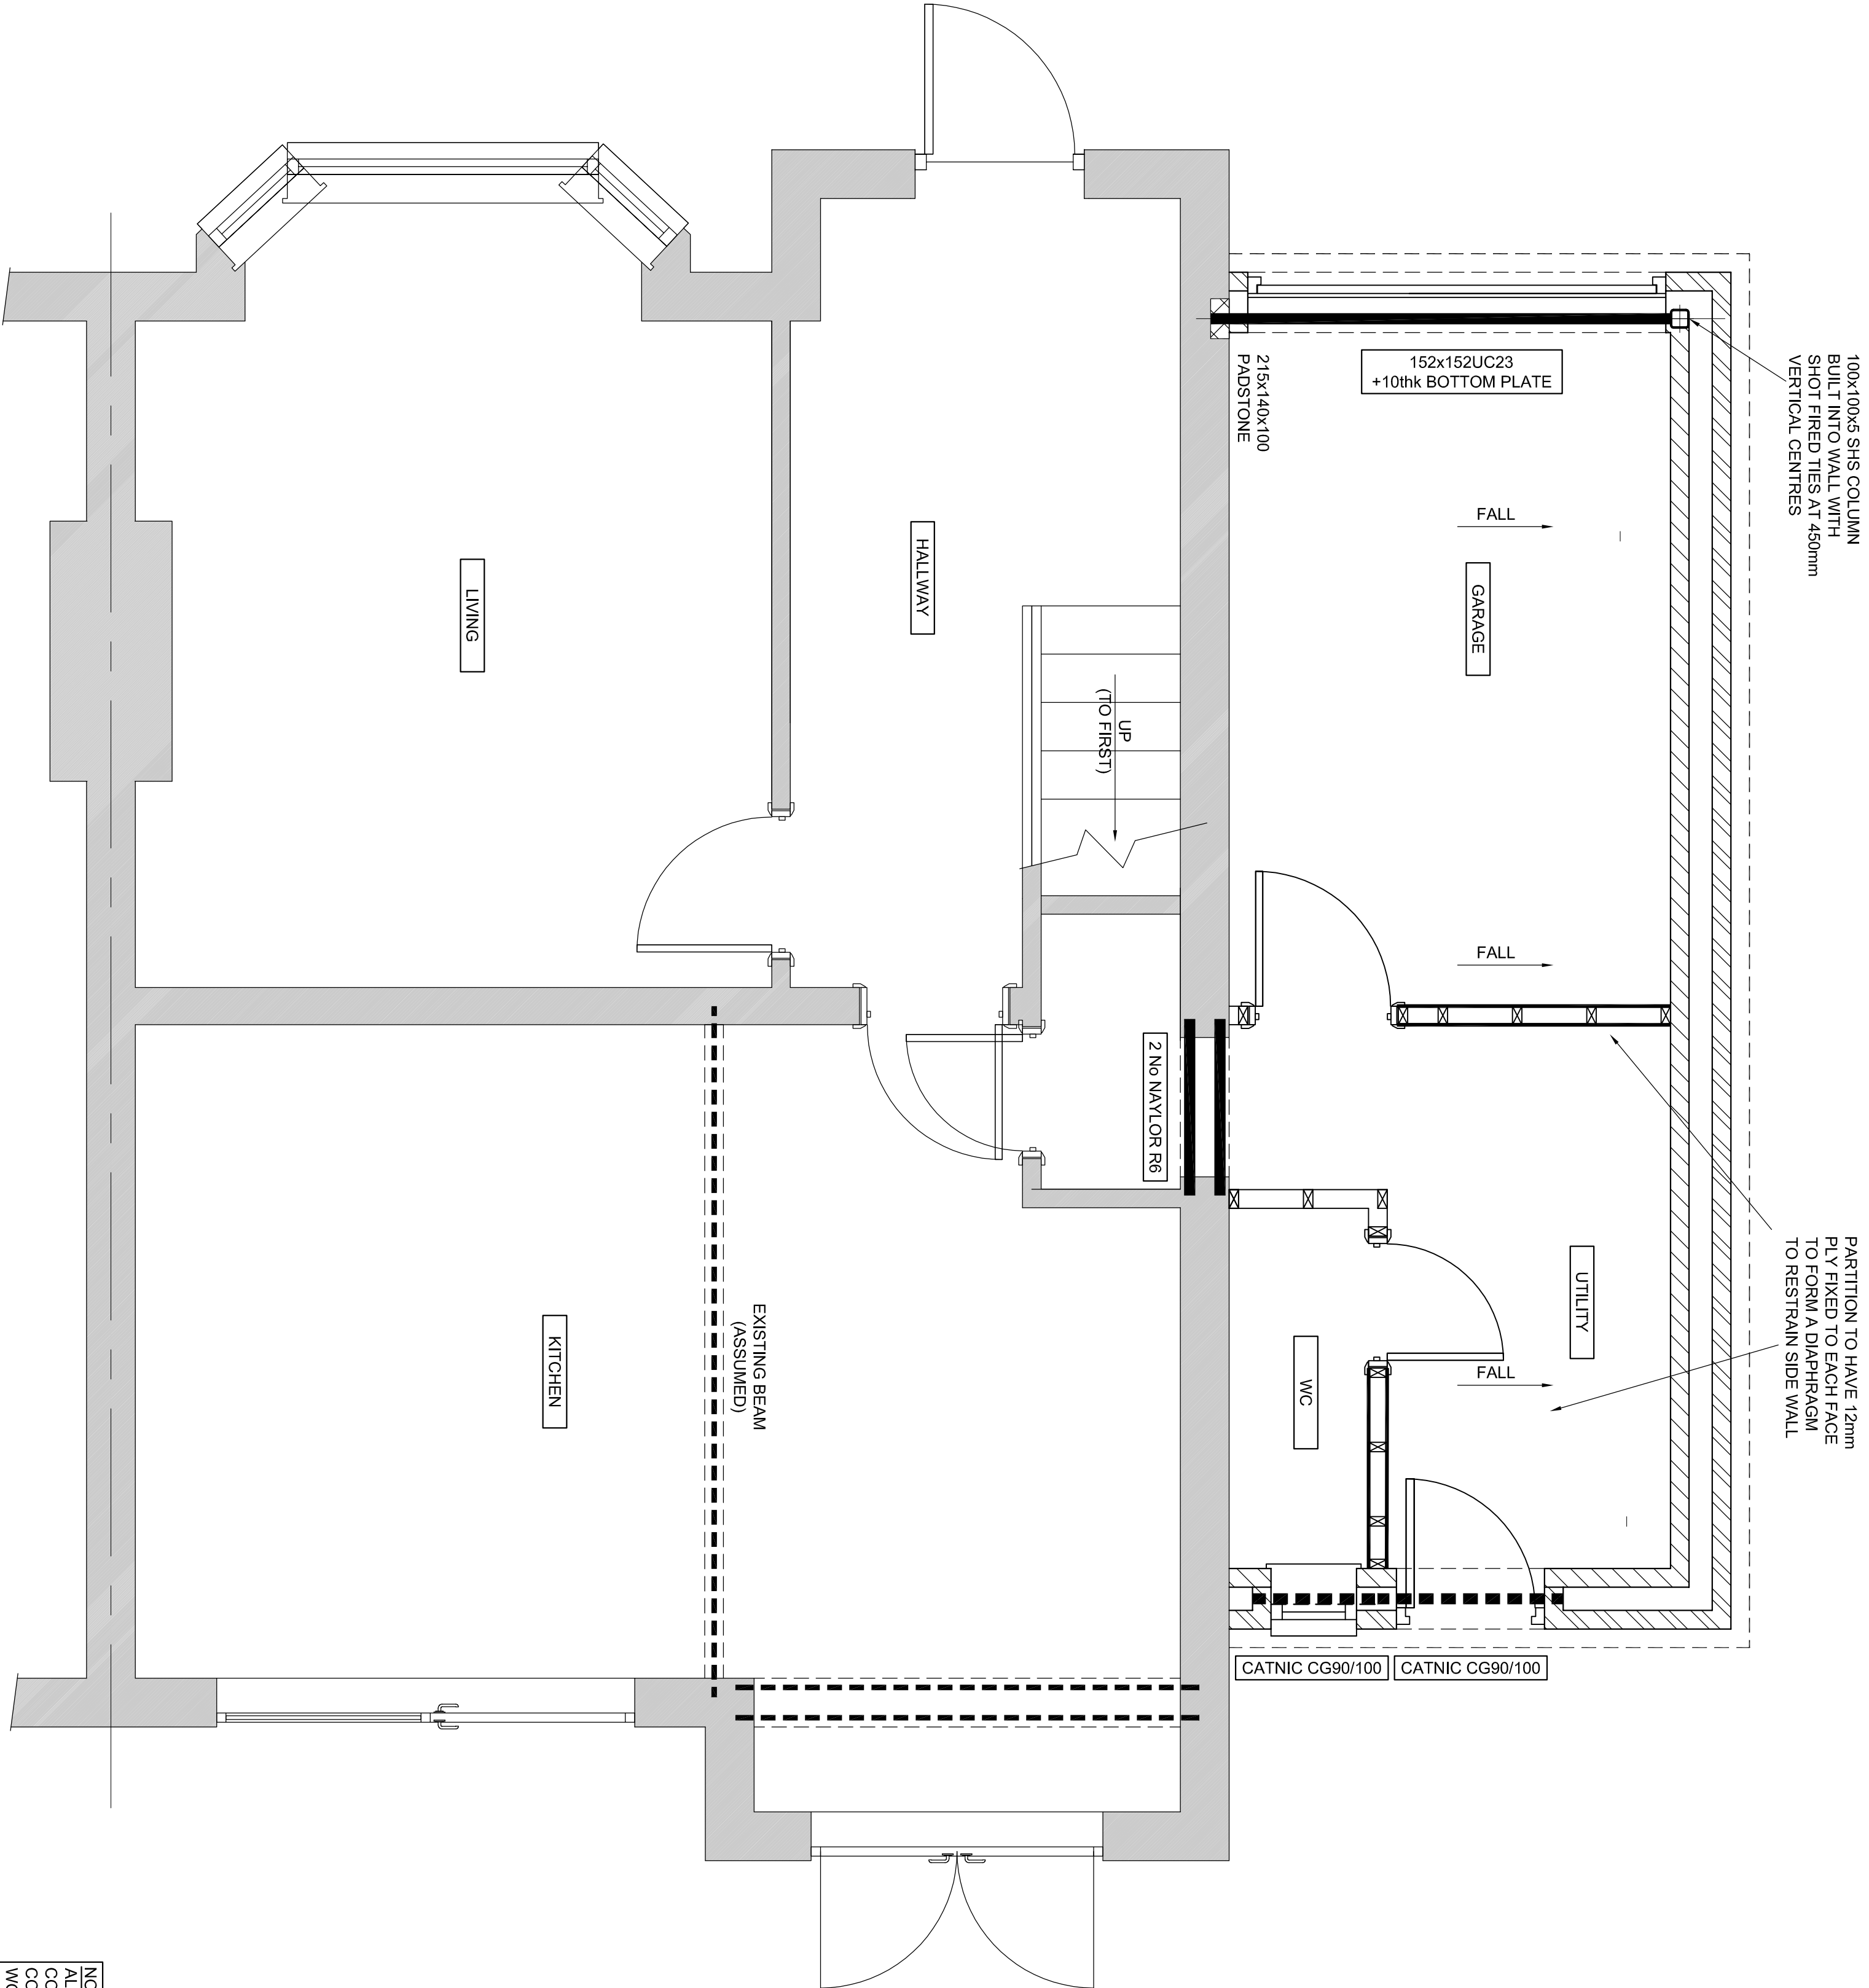


PROPOSED GROUND FLOOR PLAN
(SHOWING STRUCTURE ABOVE)

NOTE
ALL DIMENSIONS & DETAILS TO BE
CONFIRMED ON SITE BY THE
ENGINEER PRIOR TO COMMENCING
WORKS ON SITE. ORDERING / FABRICATING
STEELWORK.

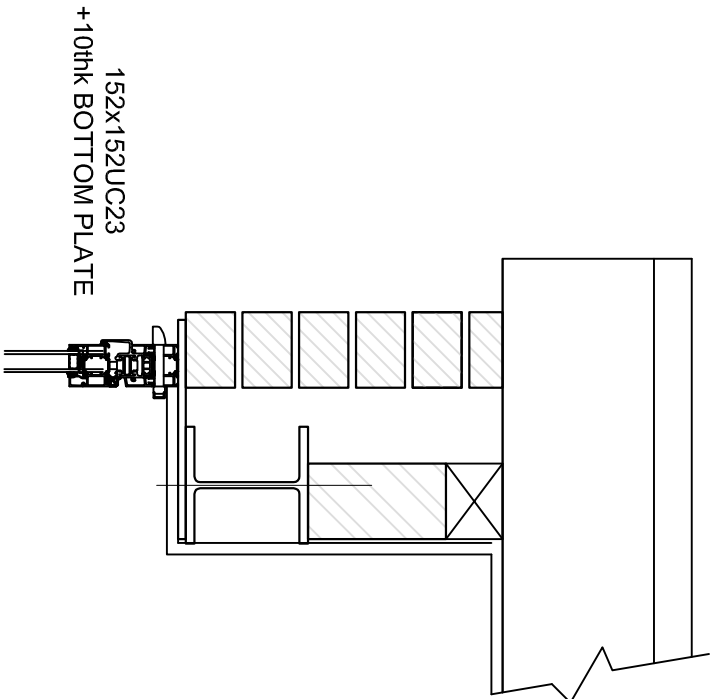


SECTION THROUGH BEAM
ABOVE GARAGE DOORS
152x152UC23
+ 10thk BOTTOM PLATE
(GALVANISED)

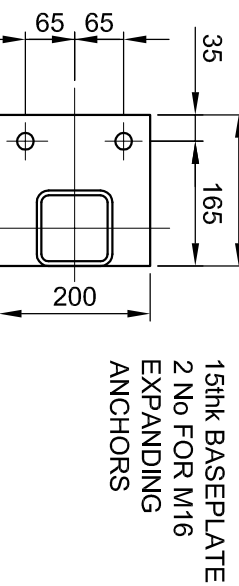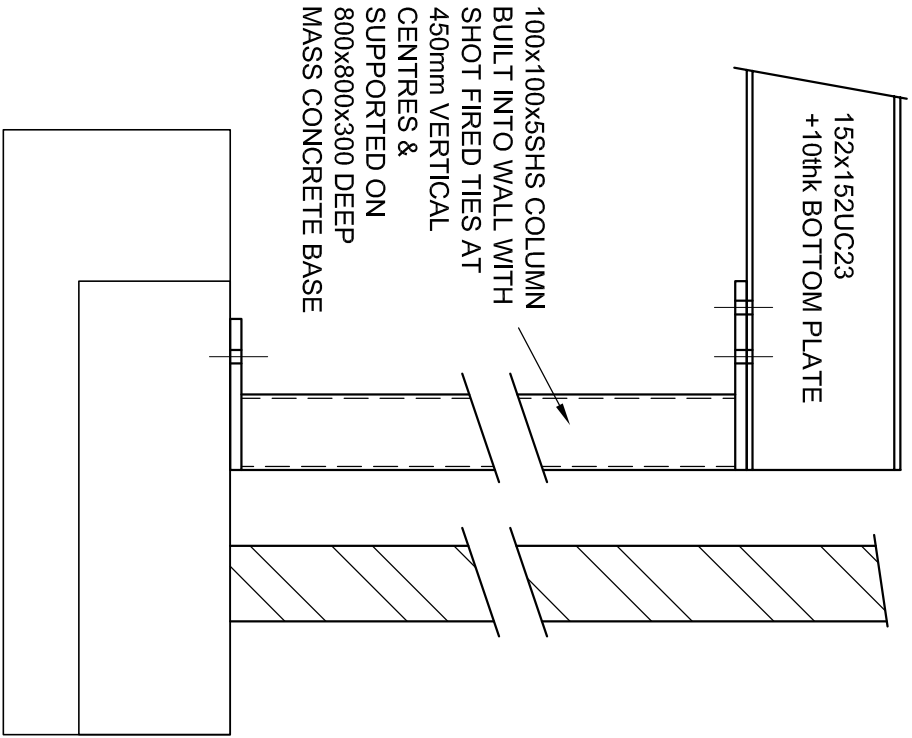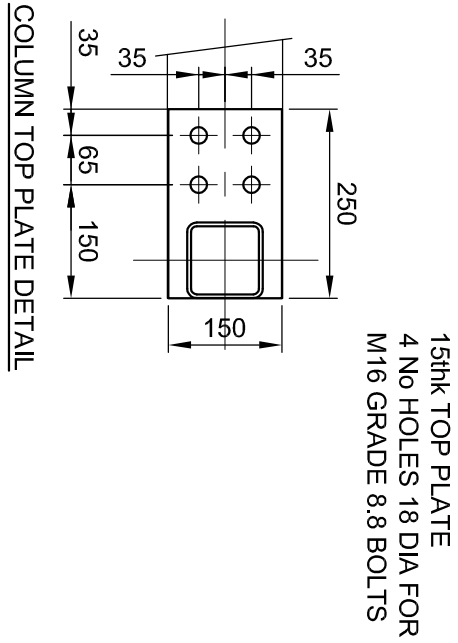

COLUMN BASEPLATE DETAIL

GARAGE DOOR BEAM
SUPPORT COLUMN DETAILS

GROUND FLOOR PLAN

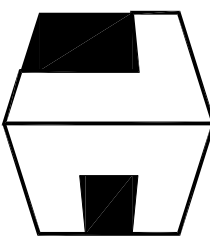				
TORSION CONSULT LTD				
CIVIL & STRUCTURAL ENGINEERS				
Tel:01625 470781 Mob: 07799 327846				
email: mail@torsionconsult.co.uk				
www.torsionconsult.co.uk				
Drawn By	MB	Date	DECEMBER 2022	
Checked By	MB	Scale (if A1)	1:25, 1:10	

Contract No	TC-6678	Drawing No	104	Rev	A
-------------	---------	------------	-----	-----	---

A	ISSUED FOR BUILDING REGULATIONS	MB	06/12/22	MB
Rev.	Description	By	Date	Chk'd
91 BLACKCARR ROAD				
PROPOSED EXTENSION TO THE				
PROPERTY AT				
91 BLACKCARR ROAD				
WYTHENSHAW, MANCHESTER				