



PLANNING DRAWING

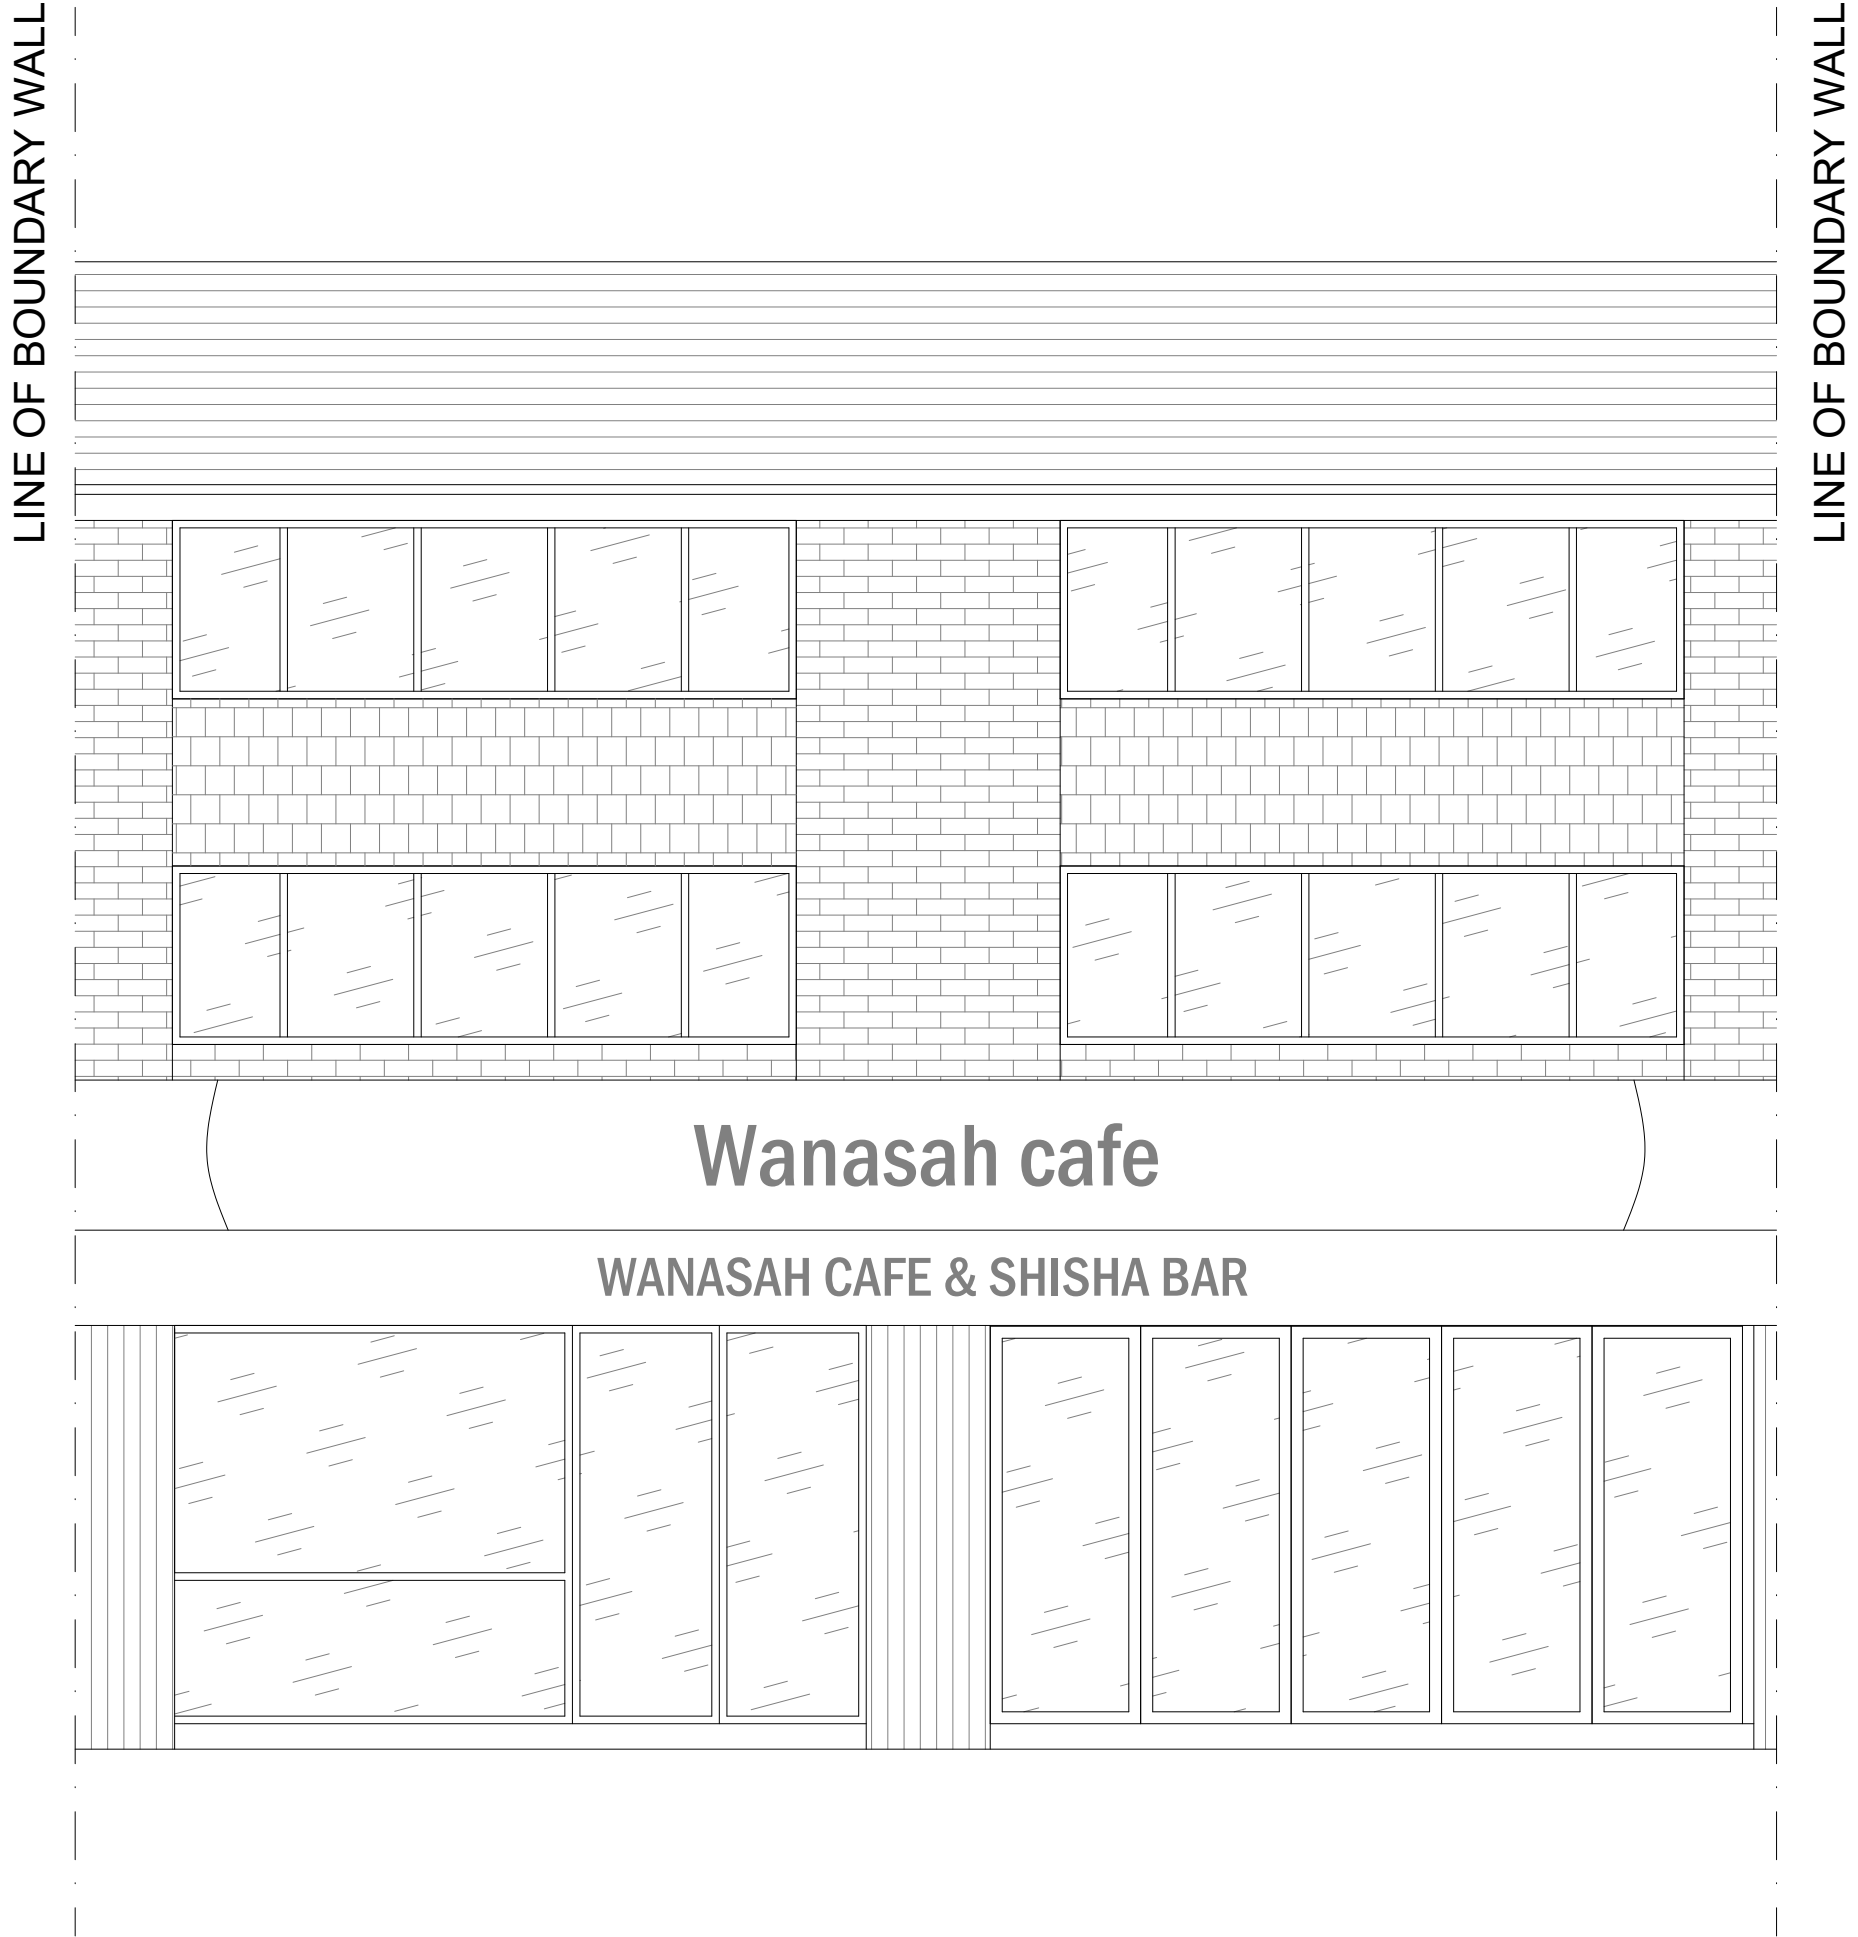


EXISTING FRONT ELEVATION
(SCALE 1:50)



PROPOSED FRONT ELEVATION
(SCALE 1:50)

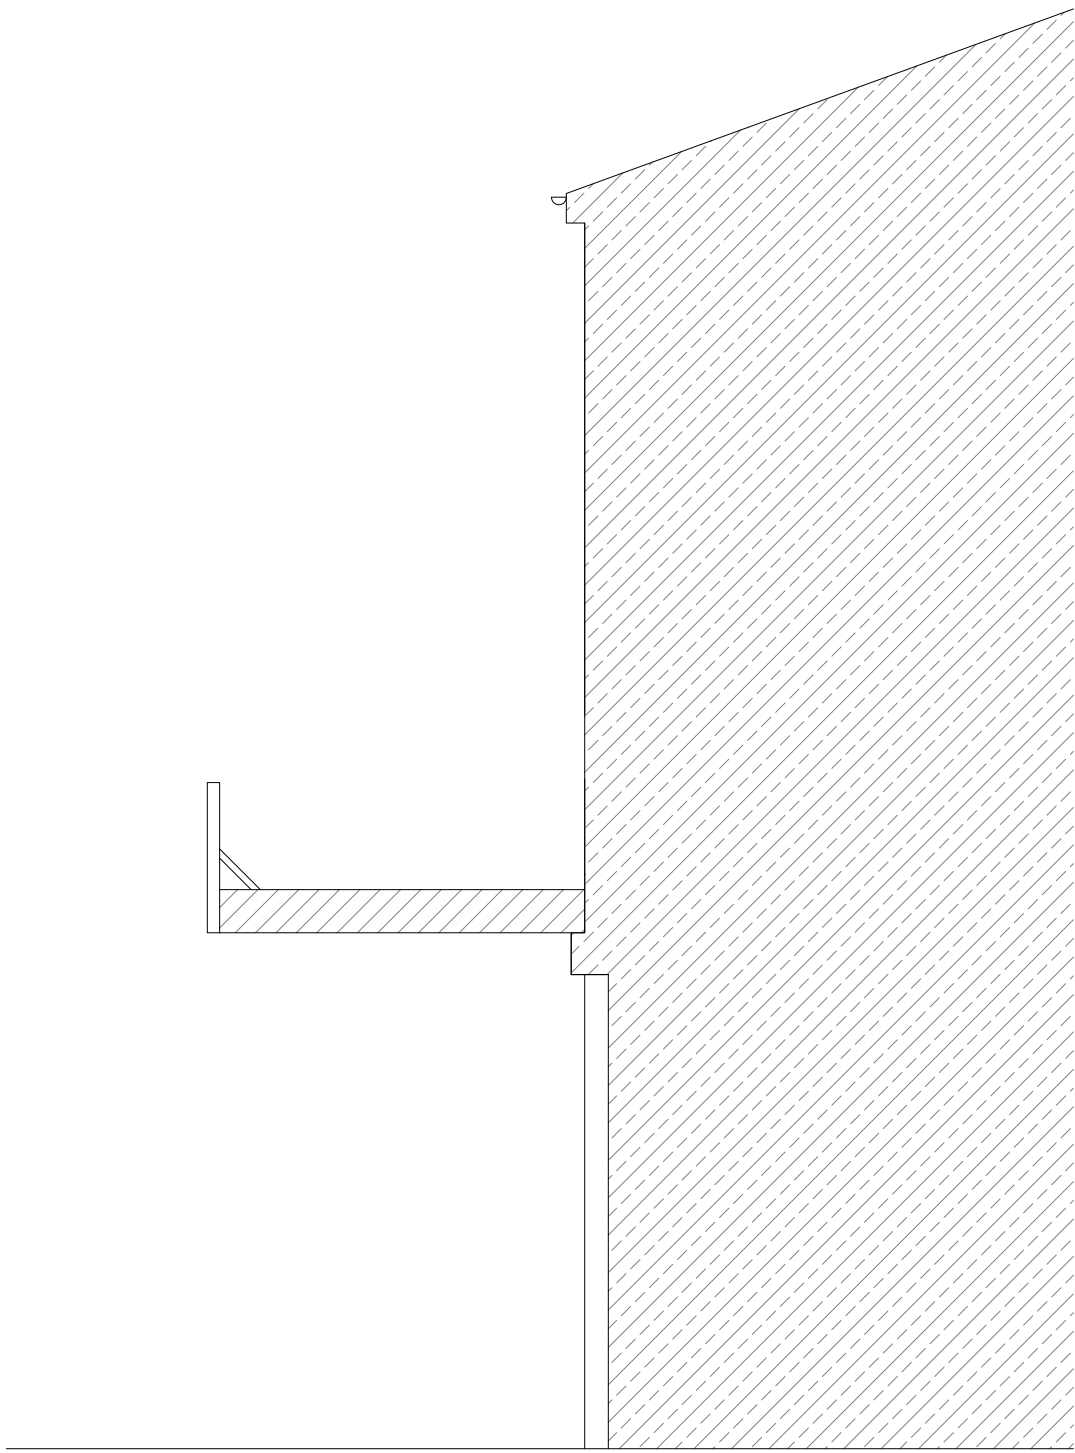

EXISTING SIDE ELEVATION
(SCALE 1:50)

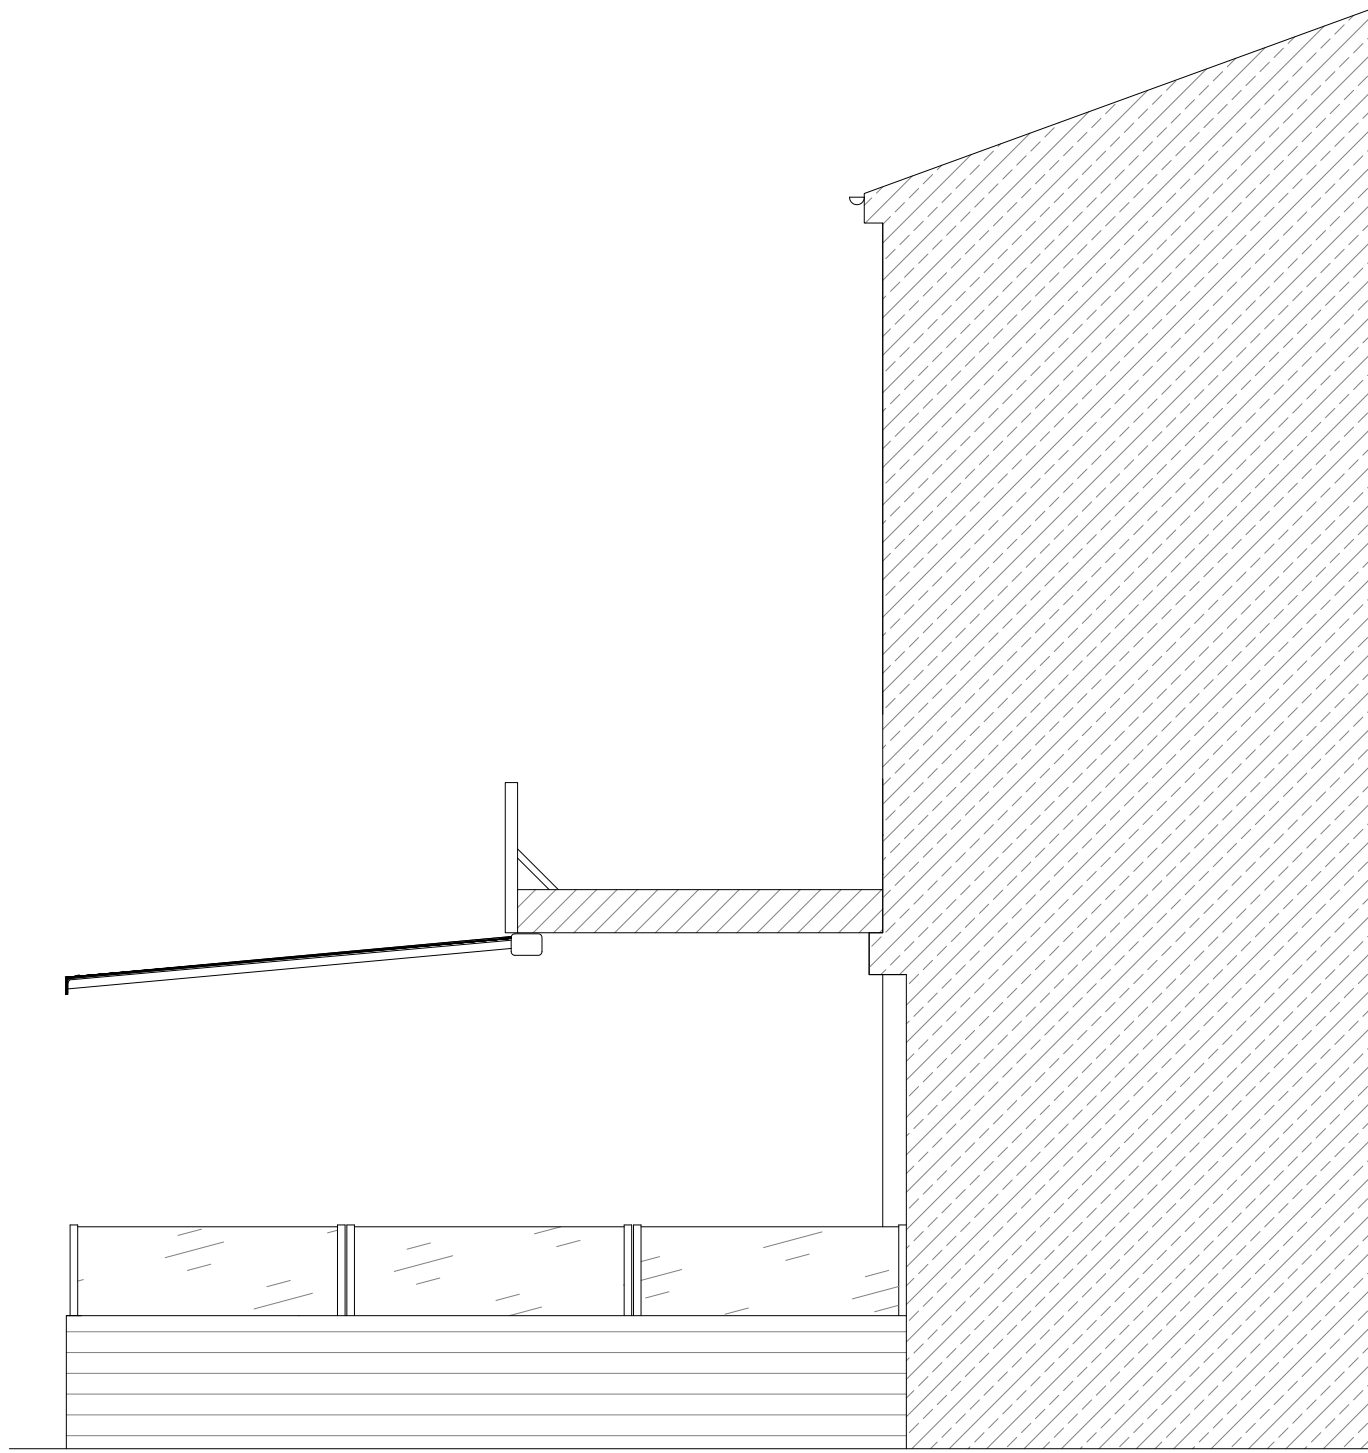

PROPOSED SIDE ELEVATION
(SCALE 1:50)

CLIENT	-
ADDRESS	68-70 Wilmslow Rd, Rusholme, Manchester M14 5AL
TITLE	EXISTING & PROPOSED ELEVATIONS
PROJECT STATUS	PLANNING DRAWING
DATE	16/01/2023
REVISION	n/a
SCALE	1:50@A1
SHEET No.	PL002
REFERENCE	
DRAWN BY	S. Ahmed Telephone: 07837213097