





A0.1


Revision	Description	Date

All dimensions to be checked on site prior to fabrication of components or execution of works. This drawing, the design and information contained within are copyright of ebrdesigns.com ltd and must not be used or reproduced without express permission. ebrdesigns.com ltd shall not be liable if used or reproduced without authorisation.

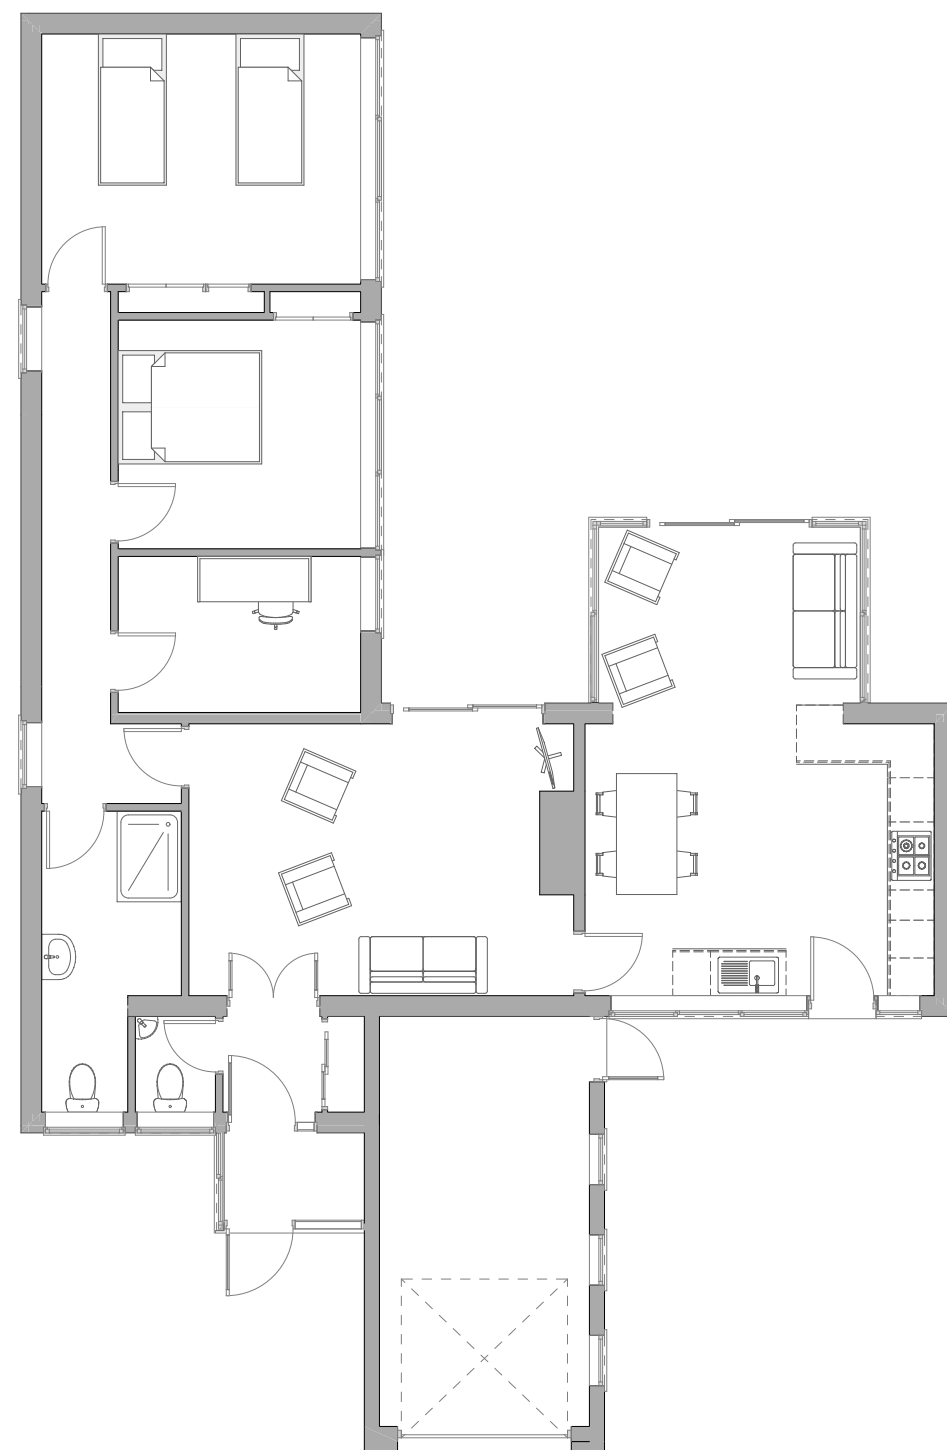

Ground floor

 

 

t: 0161 641 2533
e: info@ebrdesigns.com
w: www.ebrdesigns.com

Client

Mr & Mrs Walton

Job Title

proposed rear extension

12 Greenoak Drive
Brooklands
Manchester
M33 3QA

Drawing Title

Existing elevations

Drawing Status

planning

Drawn by

Date _____

JMR

December 2022

Scale

1:100 @ A3

Job Number

Drawing Number

ebr/00803

A0.2

Revision	Description	Date

All dimensions to be checked on site prior to fabrication of components or execution of works. This drawing, the design and information contained within are copyright of ebrdesigns.com ltd and must not be used or reproduced without express permission. ebrdesigns.com ltd shall not be liable if used or reproduced without authorisation.

Client

Mr & Mrs Walton

Job Title

proposed rear extension

12 Greenoak Drive
Brooklands
Manchester
M33 3QA

Drawing Title

Proposed floor plans

Drawing Status

planning

Drawn by

Date _____

JMR

December 2022

Scale

1:100 @ A3

Job Number


Drawing Number

ebr/00803


A0.3

Revision	Description	Date

All dimensions to be checked on site prior to fabrication of components or execution of works. This drawing, the design and information contained within are copyright of ebrdesigns.com ltd and must not be used or reproduced without express permission. ebrdesigns.com ltd shall not be liable if used or reproduced without authorisation.

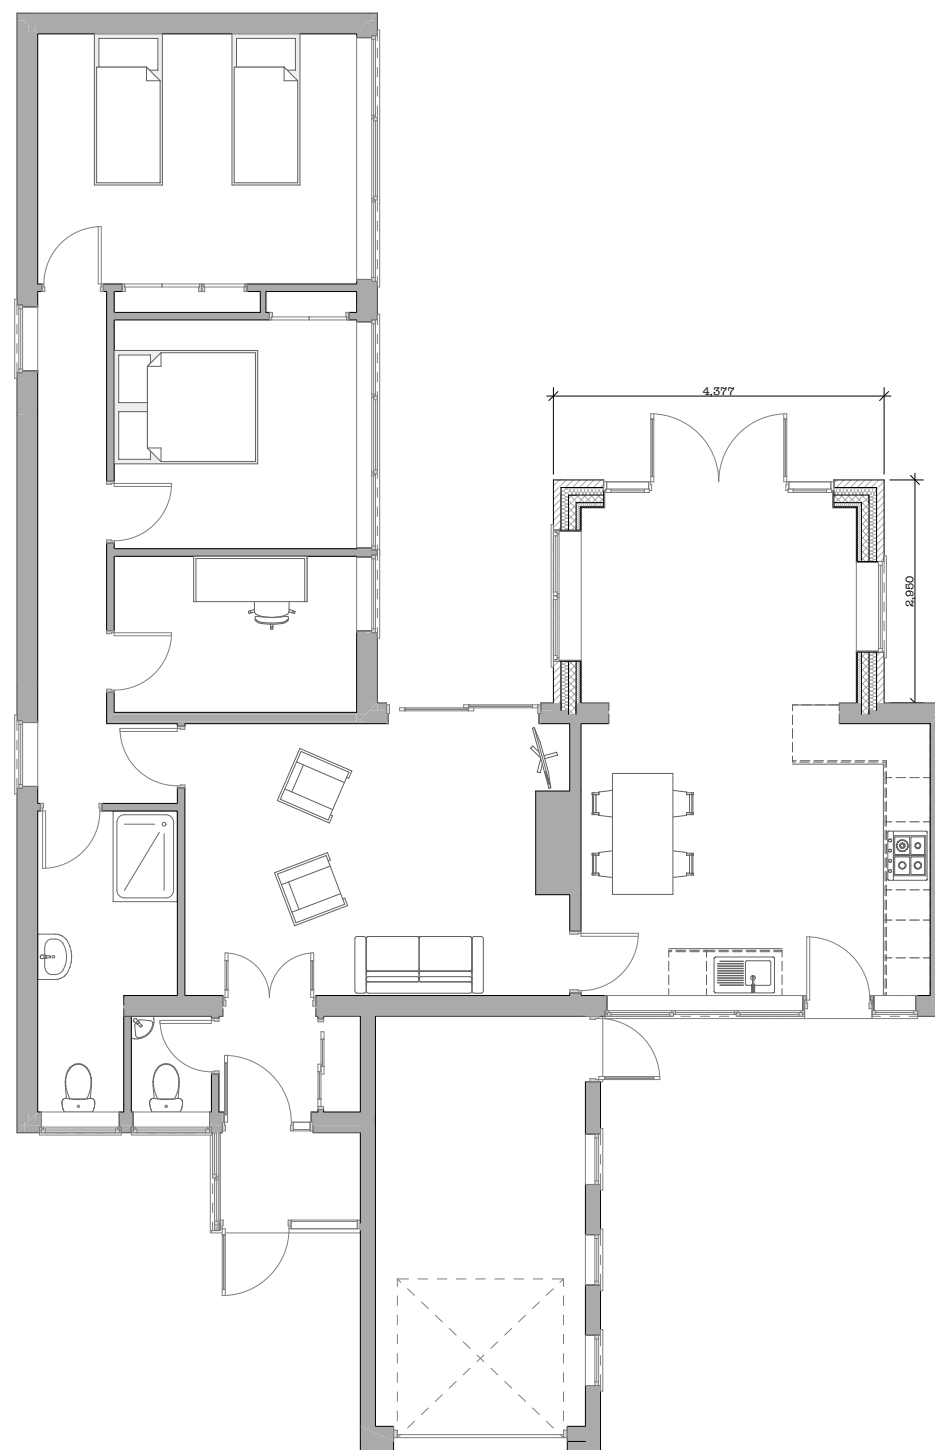

Ground floor

 

Revision	Description	Date


All dimensions to be checked on site prior to fabrication of components or execution of works. This drawing, the design and information contained within are copyright of ebrdesigns.com ltd and must not be used or reproduced without express permission. ebrdesigns.com ltd shall not be liable if used or reproduced without authorisation.



Front elevation



Rear elevation

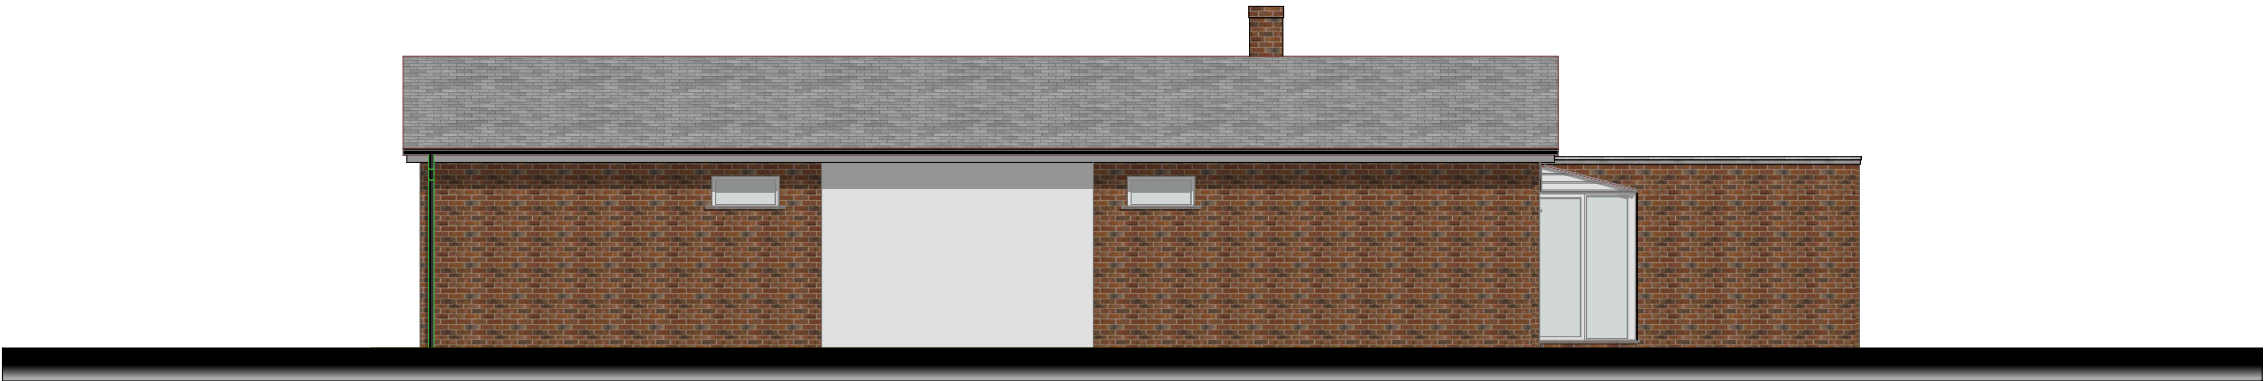

Side elevation



Side_2 elevation

