


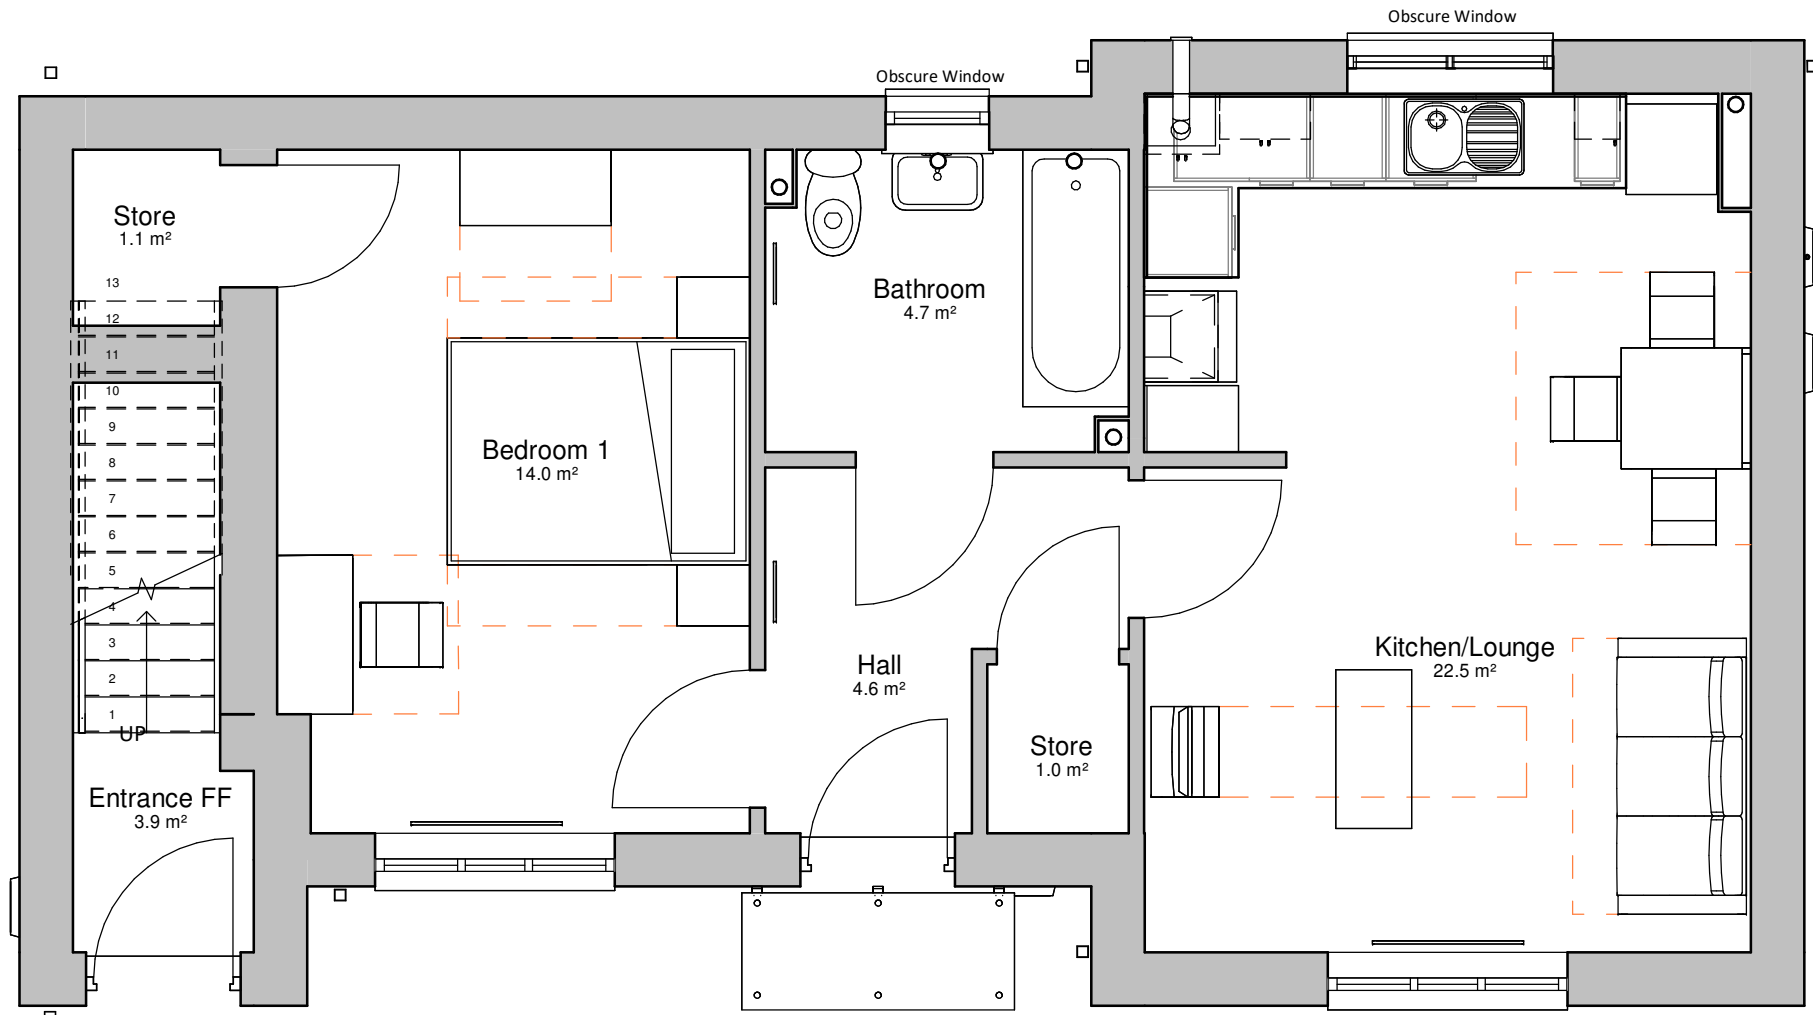


00 Ground Floor Plan (50.0m²)
1 : 50



Front Elevation
1 : 50


Gable 1 Elevation
1 : 50

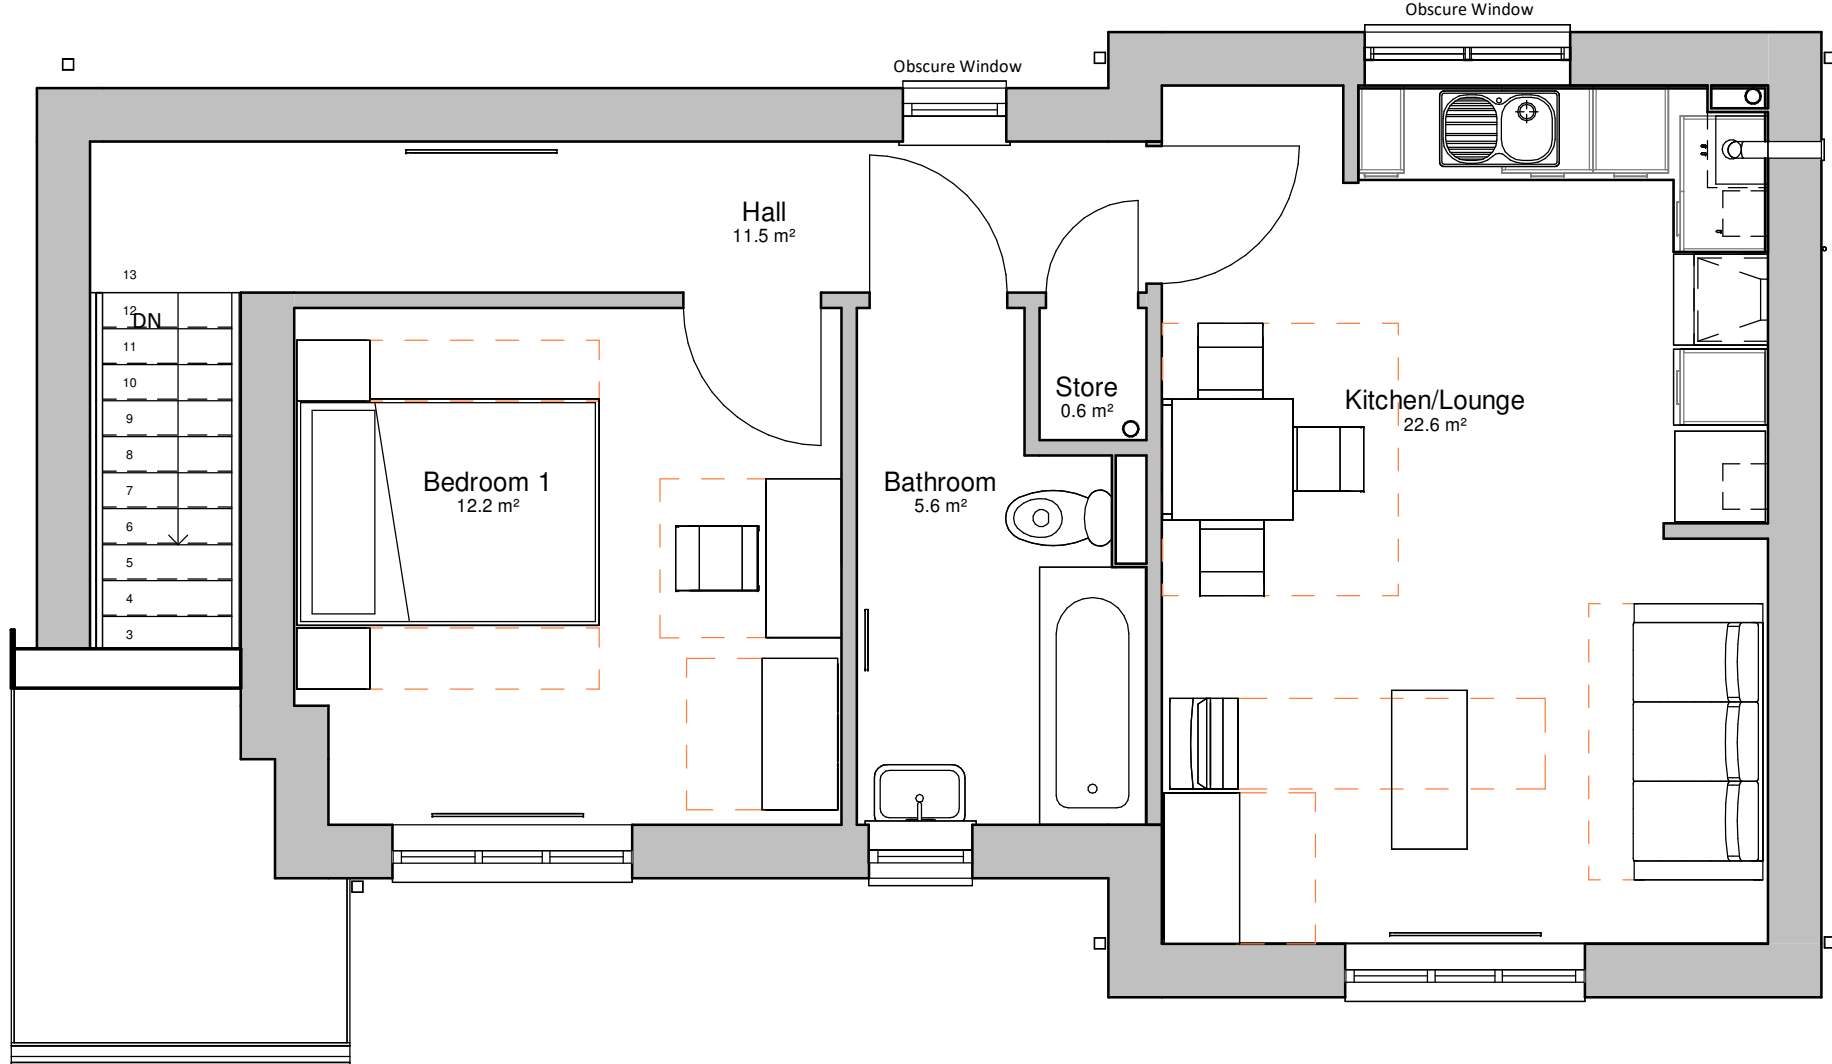

01 First Floor Plan (54.4m²)(To include staircase)
1 : 50



Rear Elevation
1 : 50

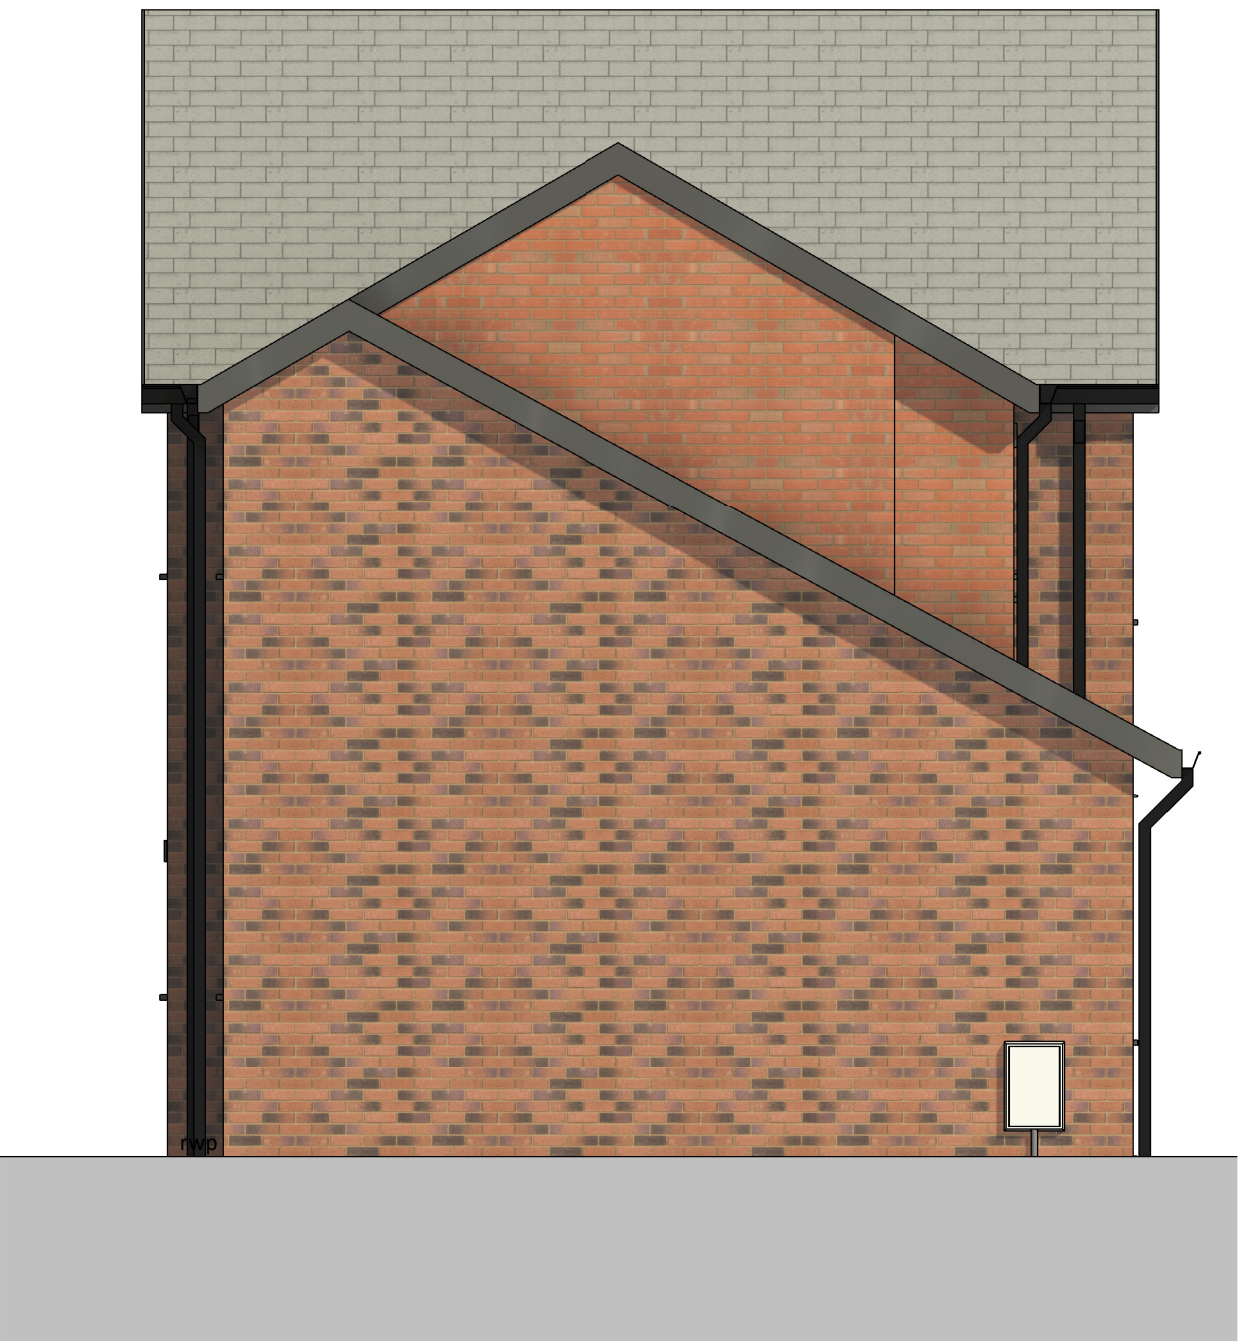

Gable 2 Elevation
1 : 50

Rev	Date	Int	Description
-----	------	-----	-------------

RIBA

Chartered Practice

Client:
Southway Housing Trust

Project:
Varey Street

Description:
1B2P Cottage Flat

Purpose of Issue:			
Planning			
Drawn By:	Checked By:	Date:	Scale @ A1:
OM	MA	06/12/22	1 : 50
Job No:	Status Code:	Drawing No:	Rev:
3810	S0	115	
File Identifier:			
VS-BTP-01-ZZ-DR-A-3810_115			