



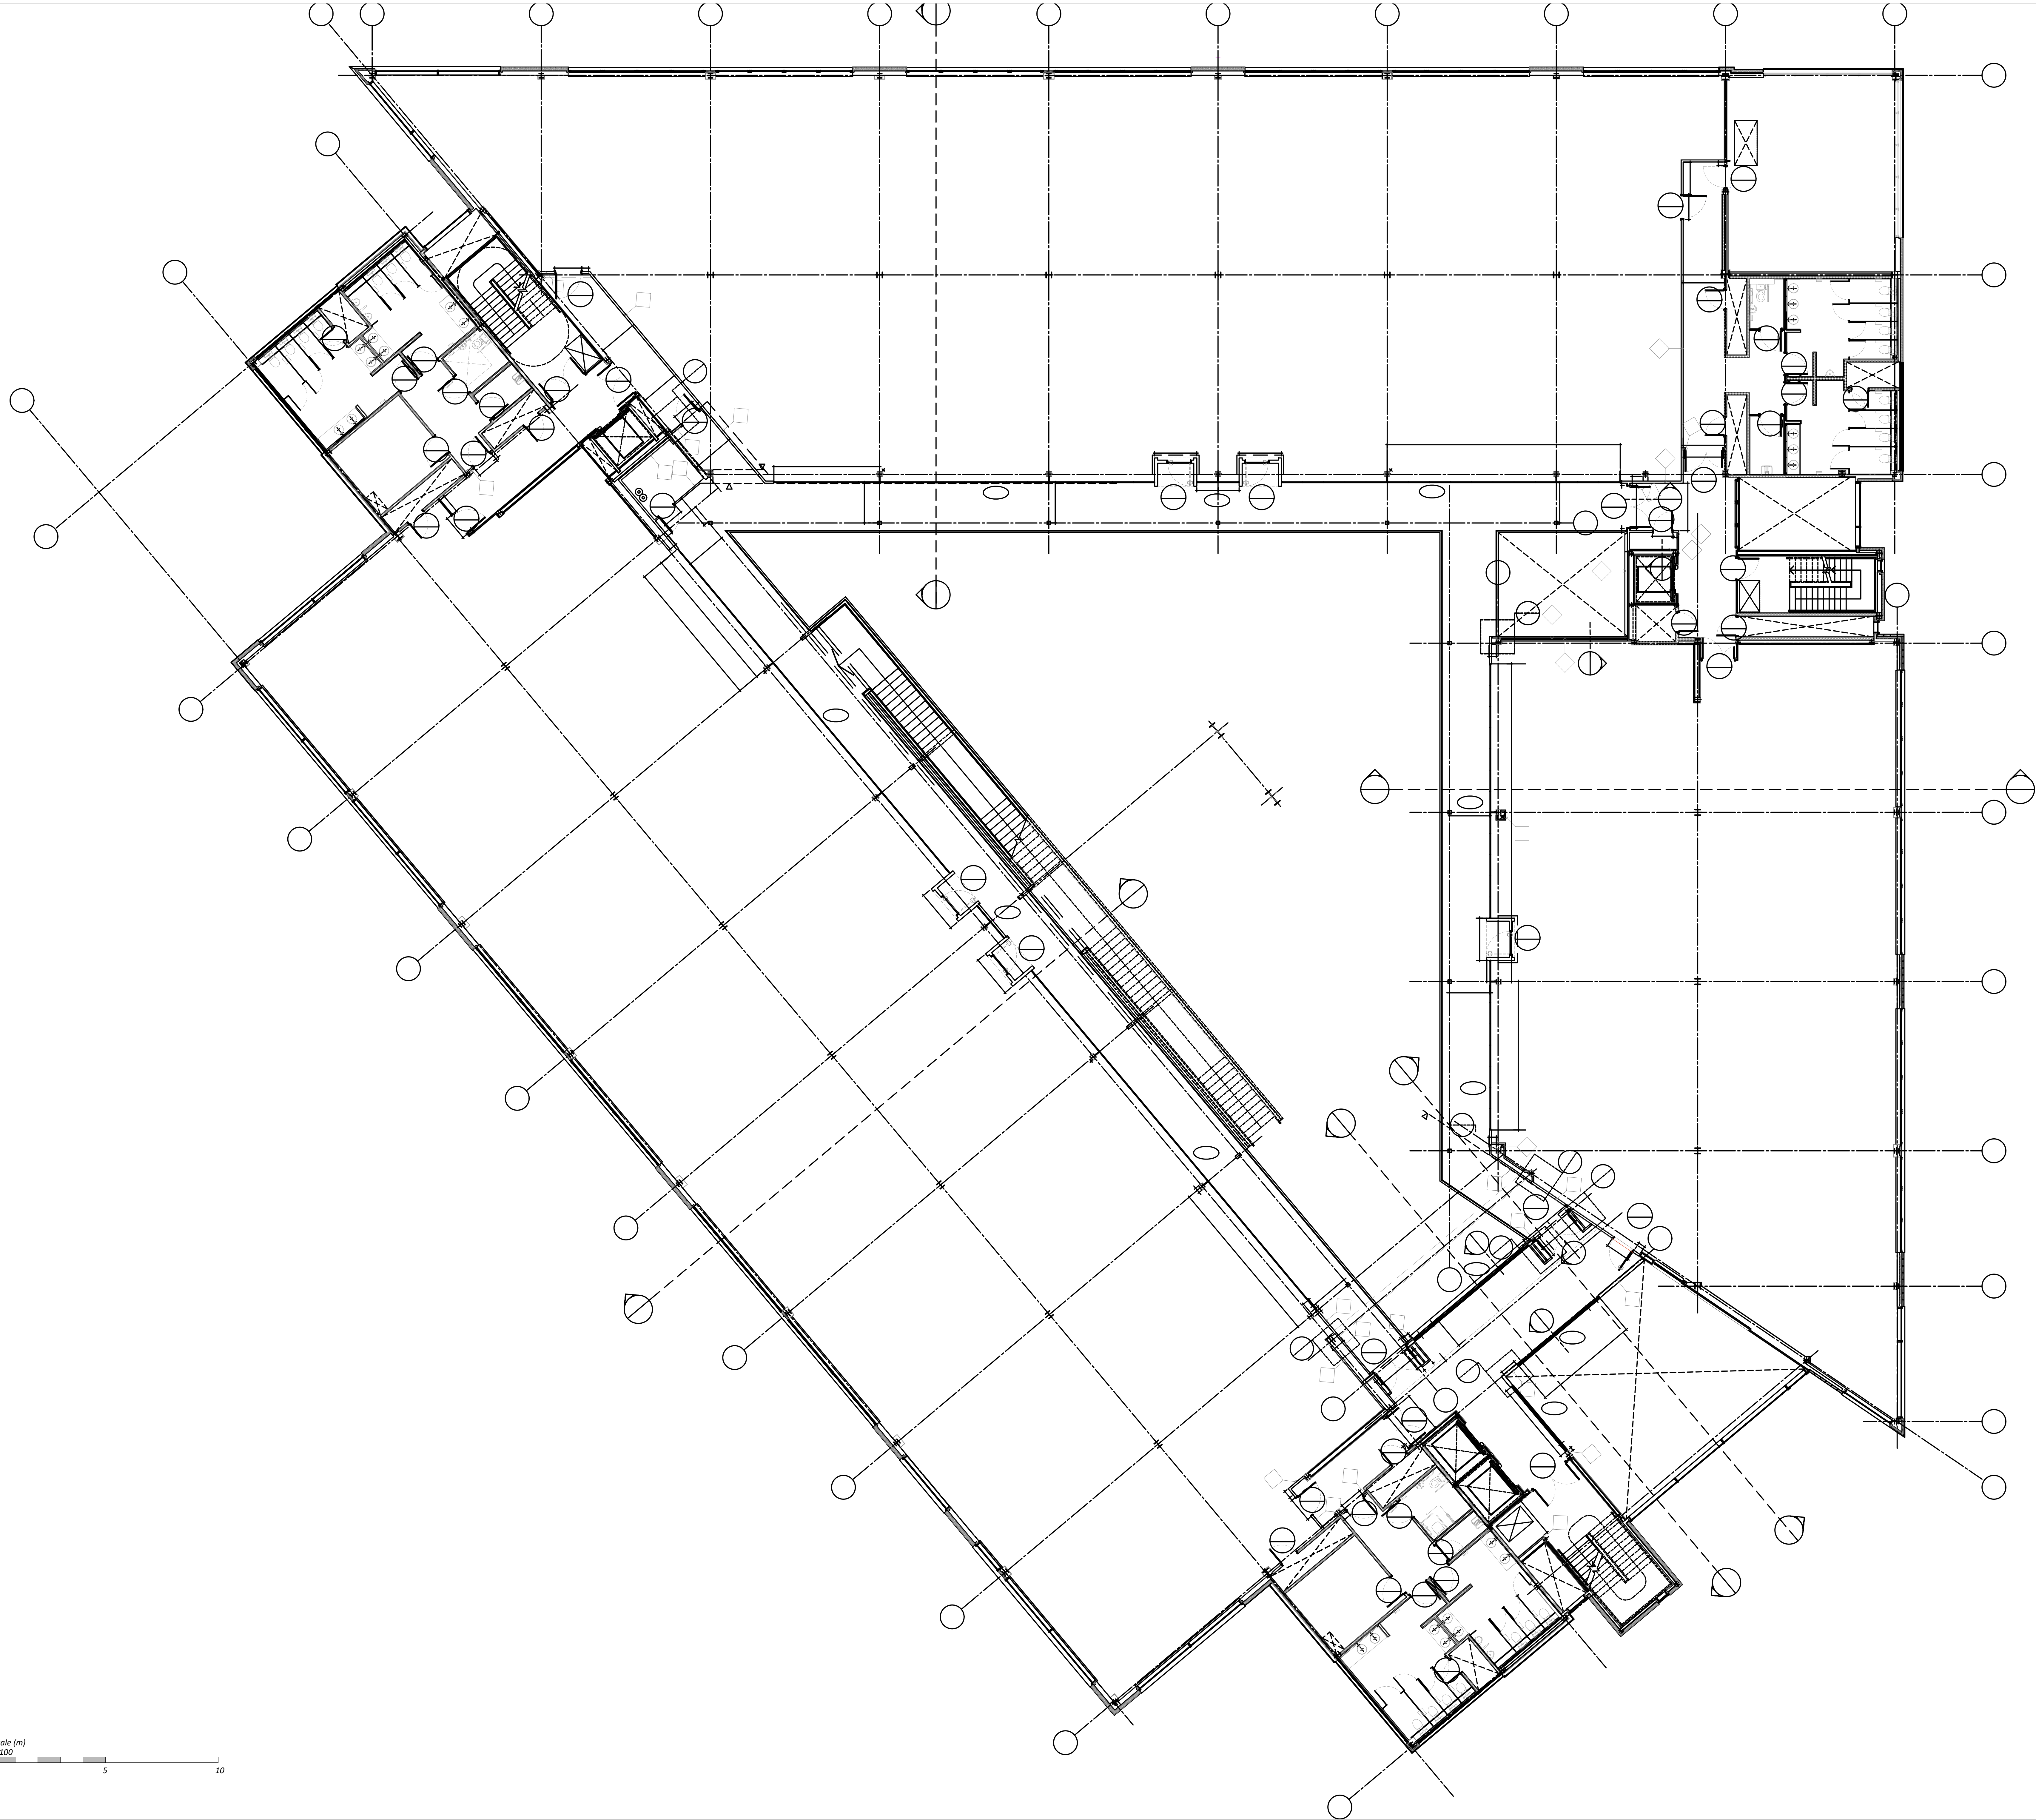

Scale (m)
1:100
0 5 10

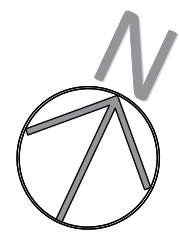

Notes:

Please note:
Plans & layouts by others (MCL) AA Projects accept
no responsibility for their accuracy or completeness.

Copyright: All rights reserved. This drawing must not be reproduced without
permission from AA Projects Ltd. Do not scale off this drawing. All dimensions
are to be checked on site by contractor / sub-contractor. Any discrepancies to be
reported to AA Projects Ltd.

Rev	Date	Revision notes	By	Check
-----	------	----------------	----	-------

Sheet 1.06
Part First Floor
South Harrington
Brunswick Business Park
Liverpool
L3 2HG
Tel: 0151 430 2340

Office Locations
Birmingham, Leeds, Liverpool, London, Manchester, Oxford, Rugby, Newcastle
www.aaprojects.co.uk

Client: Equians MCC	Drawing Title: Arbeta - Proposed First Floor Plan
---------------------------	---

Project Title: Arbeta	Drawn: JL	Date: 21.12.22
	Checked: MW	Date: 21.12.22