
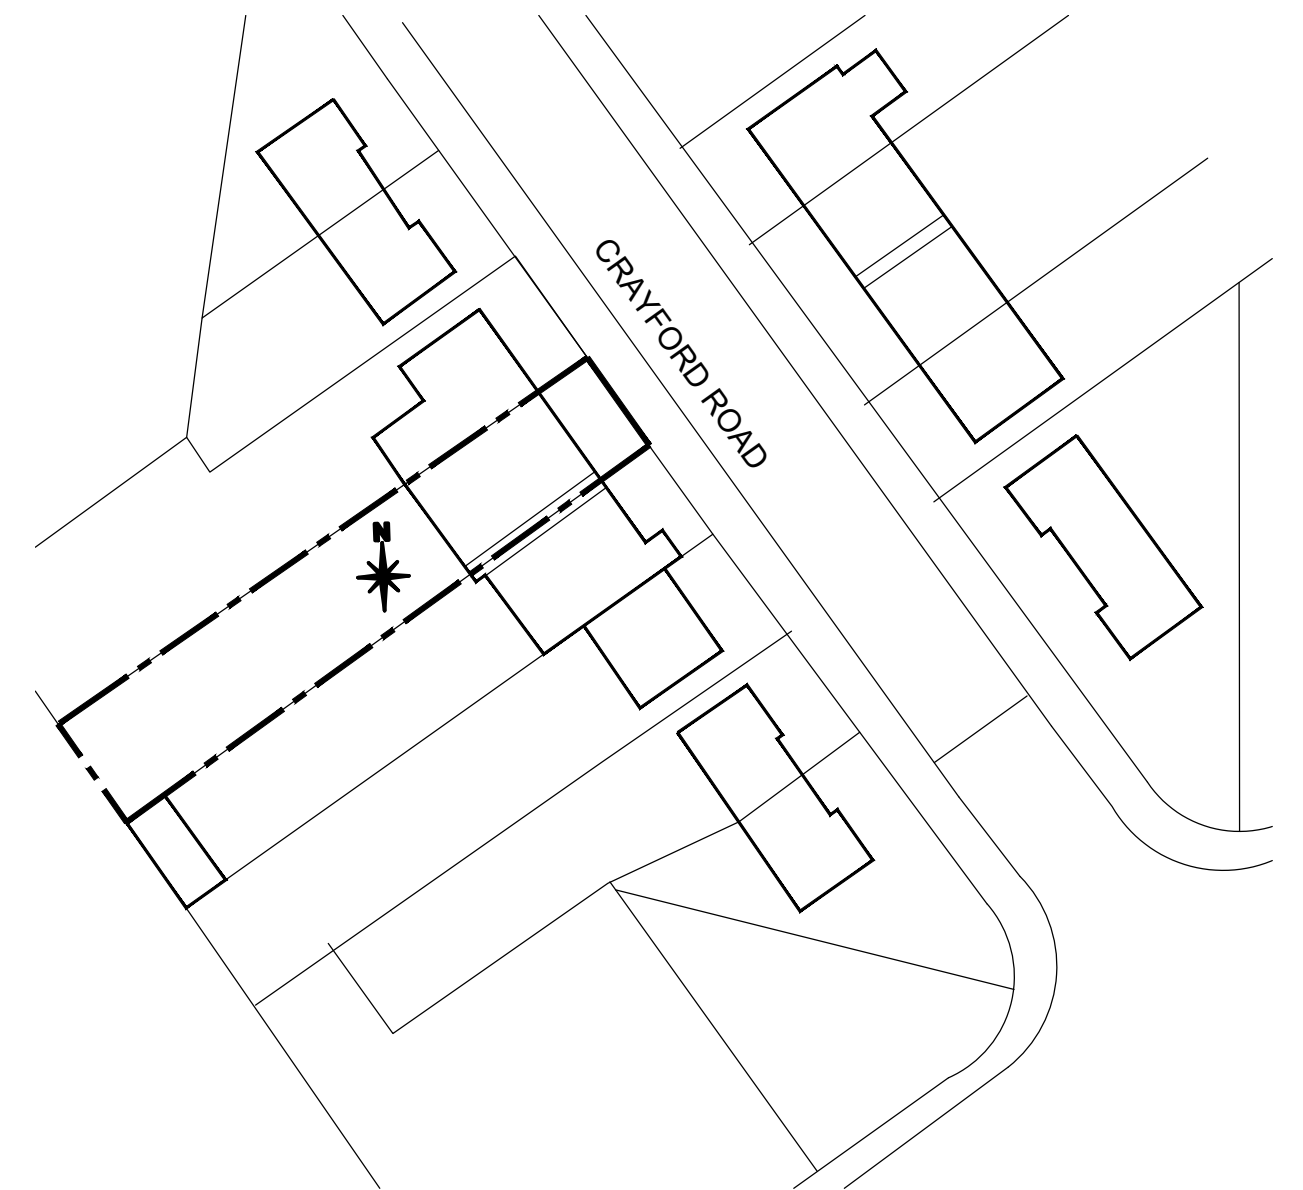
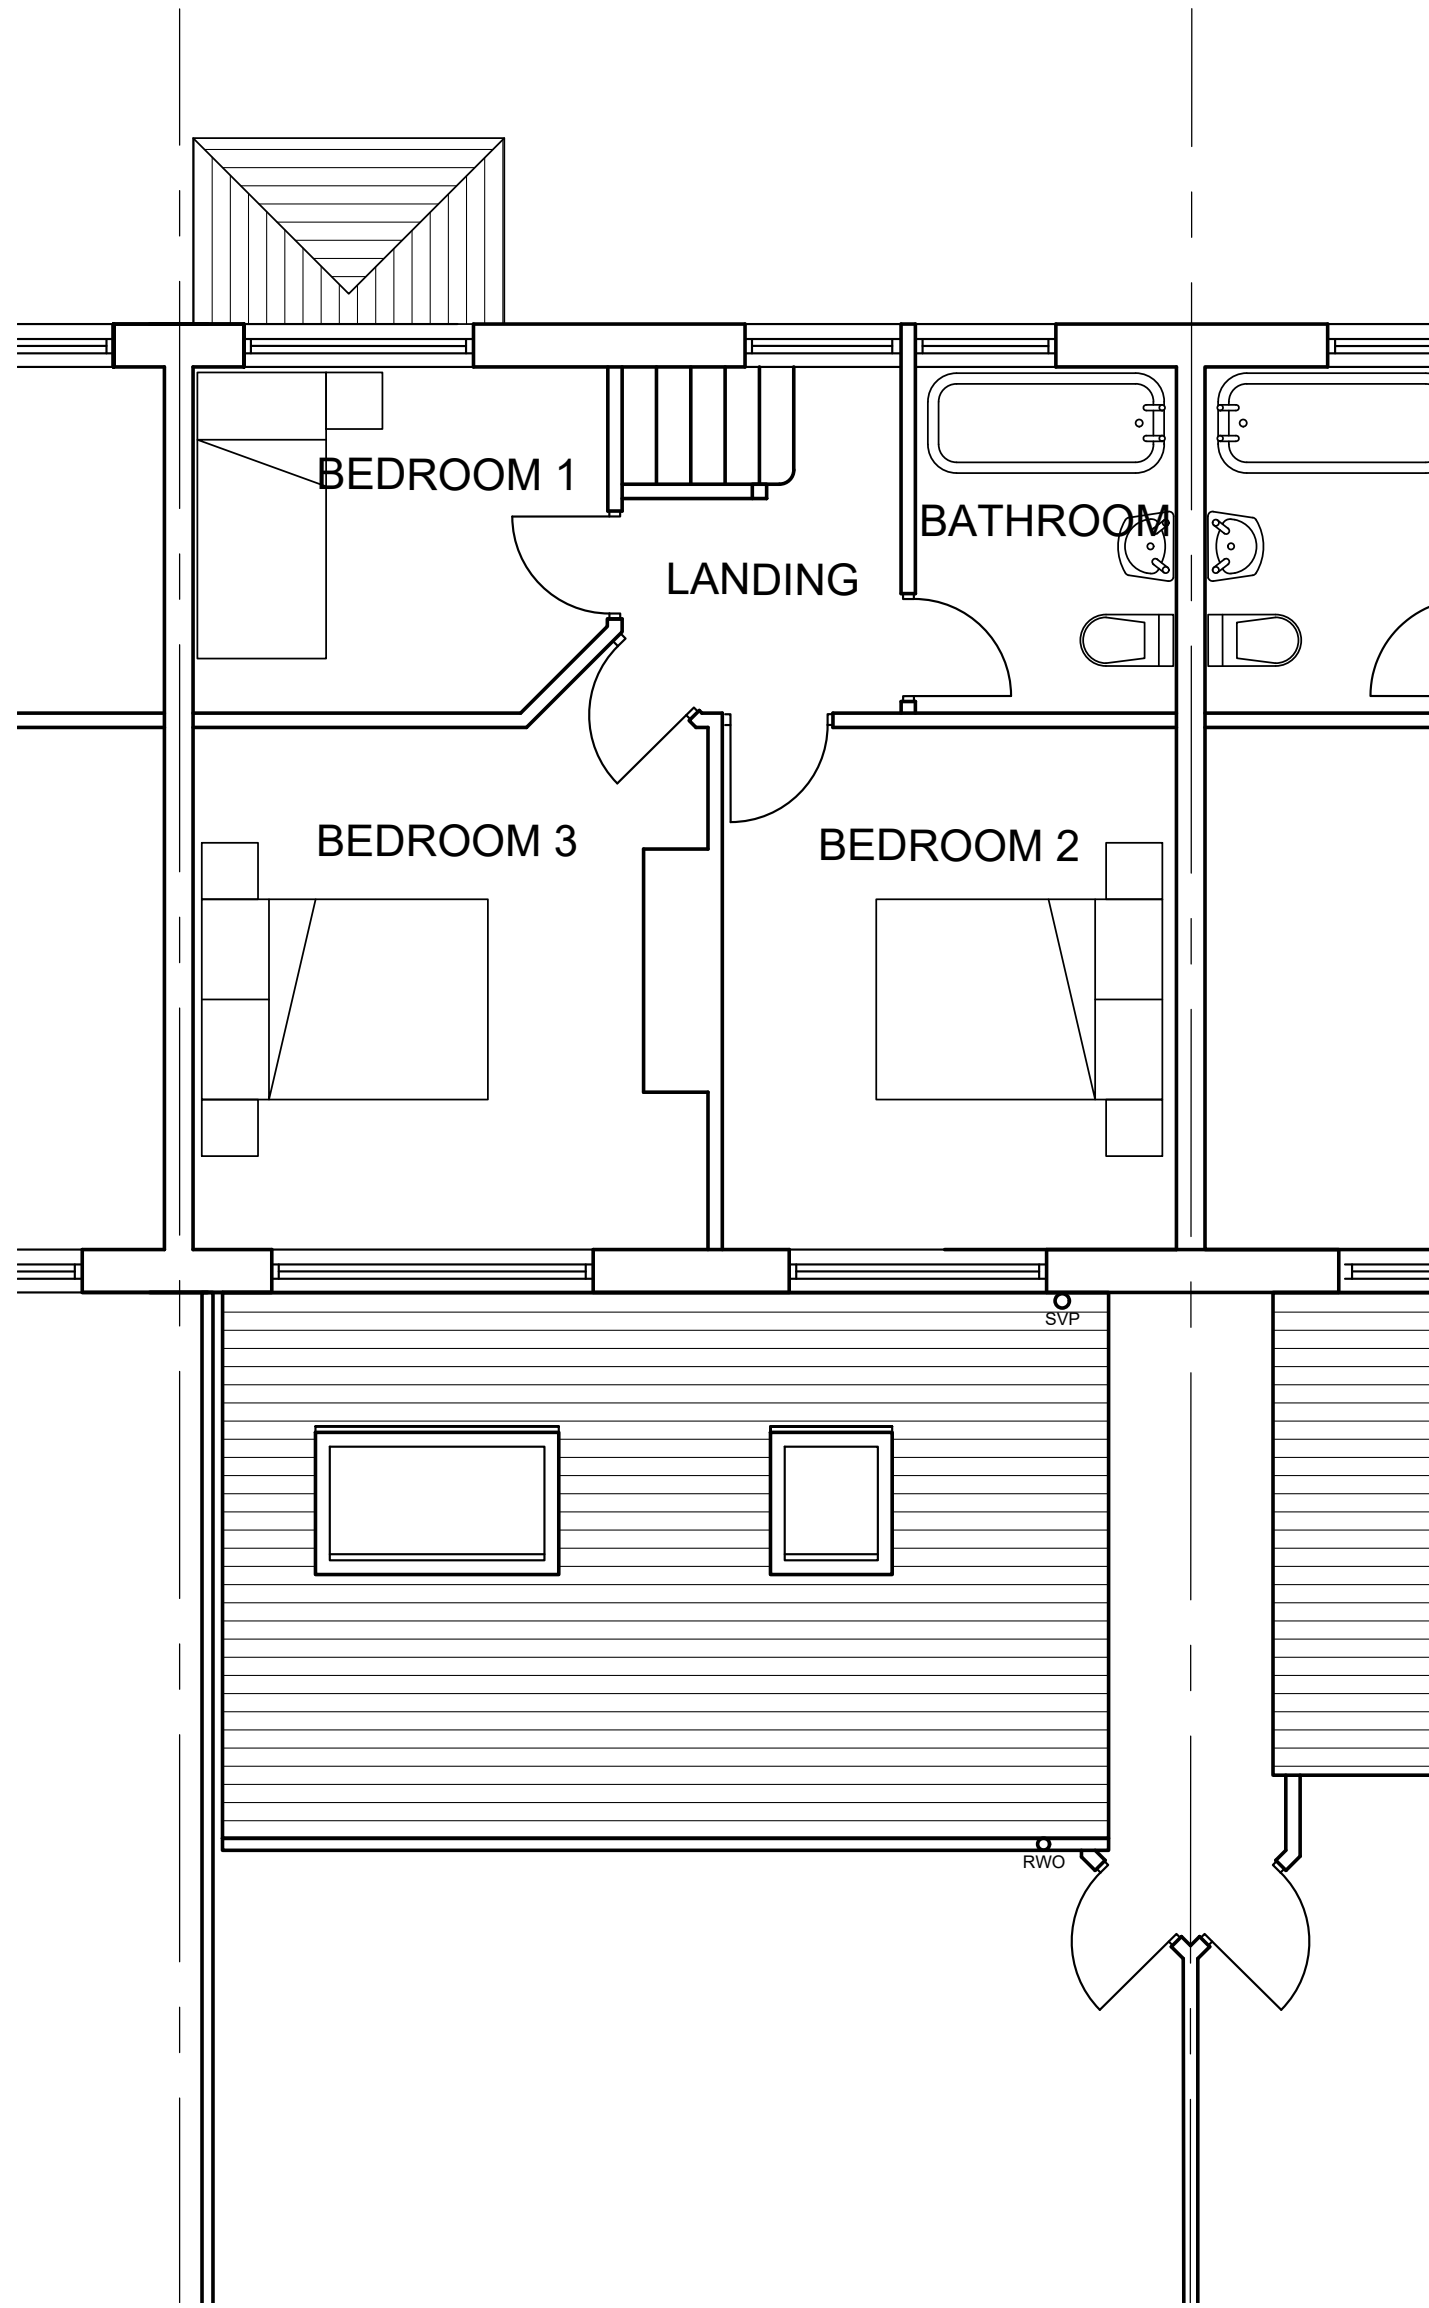
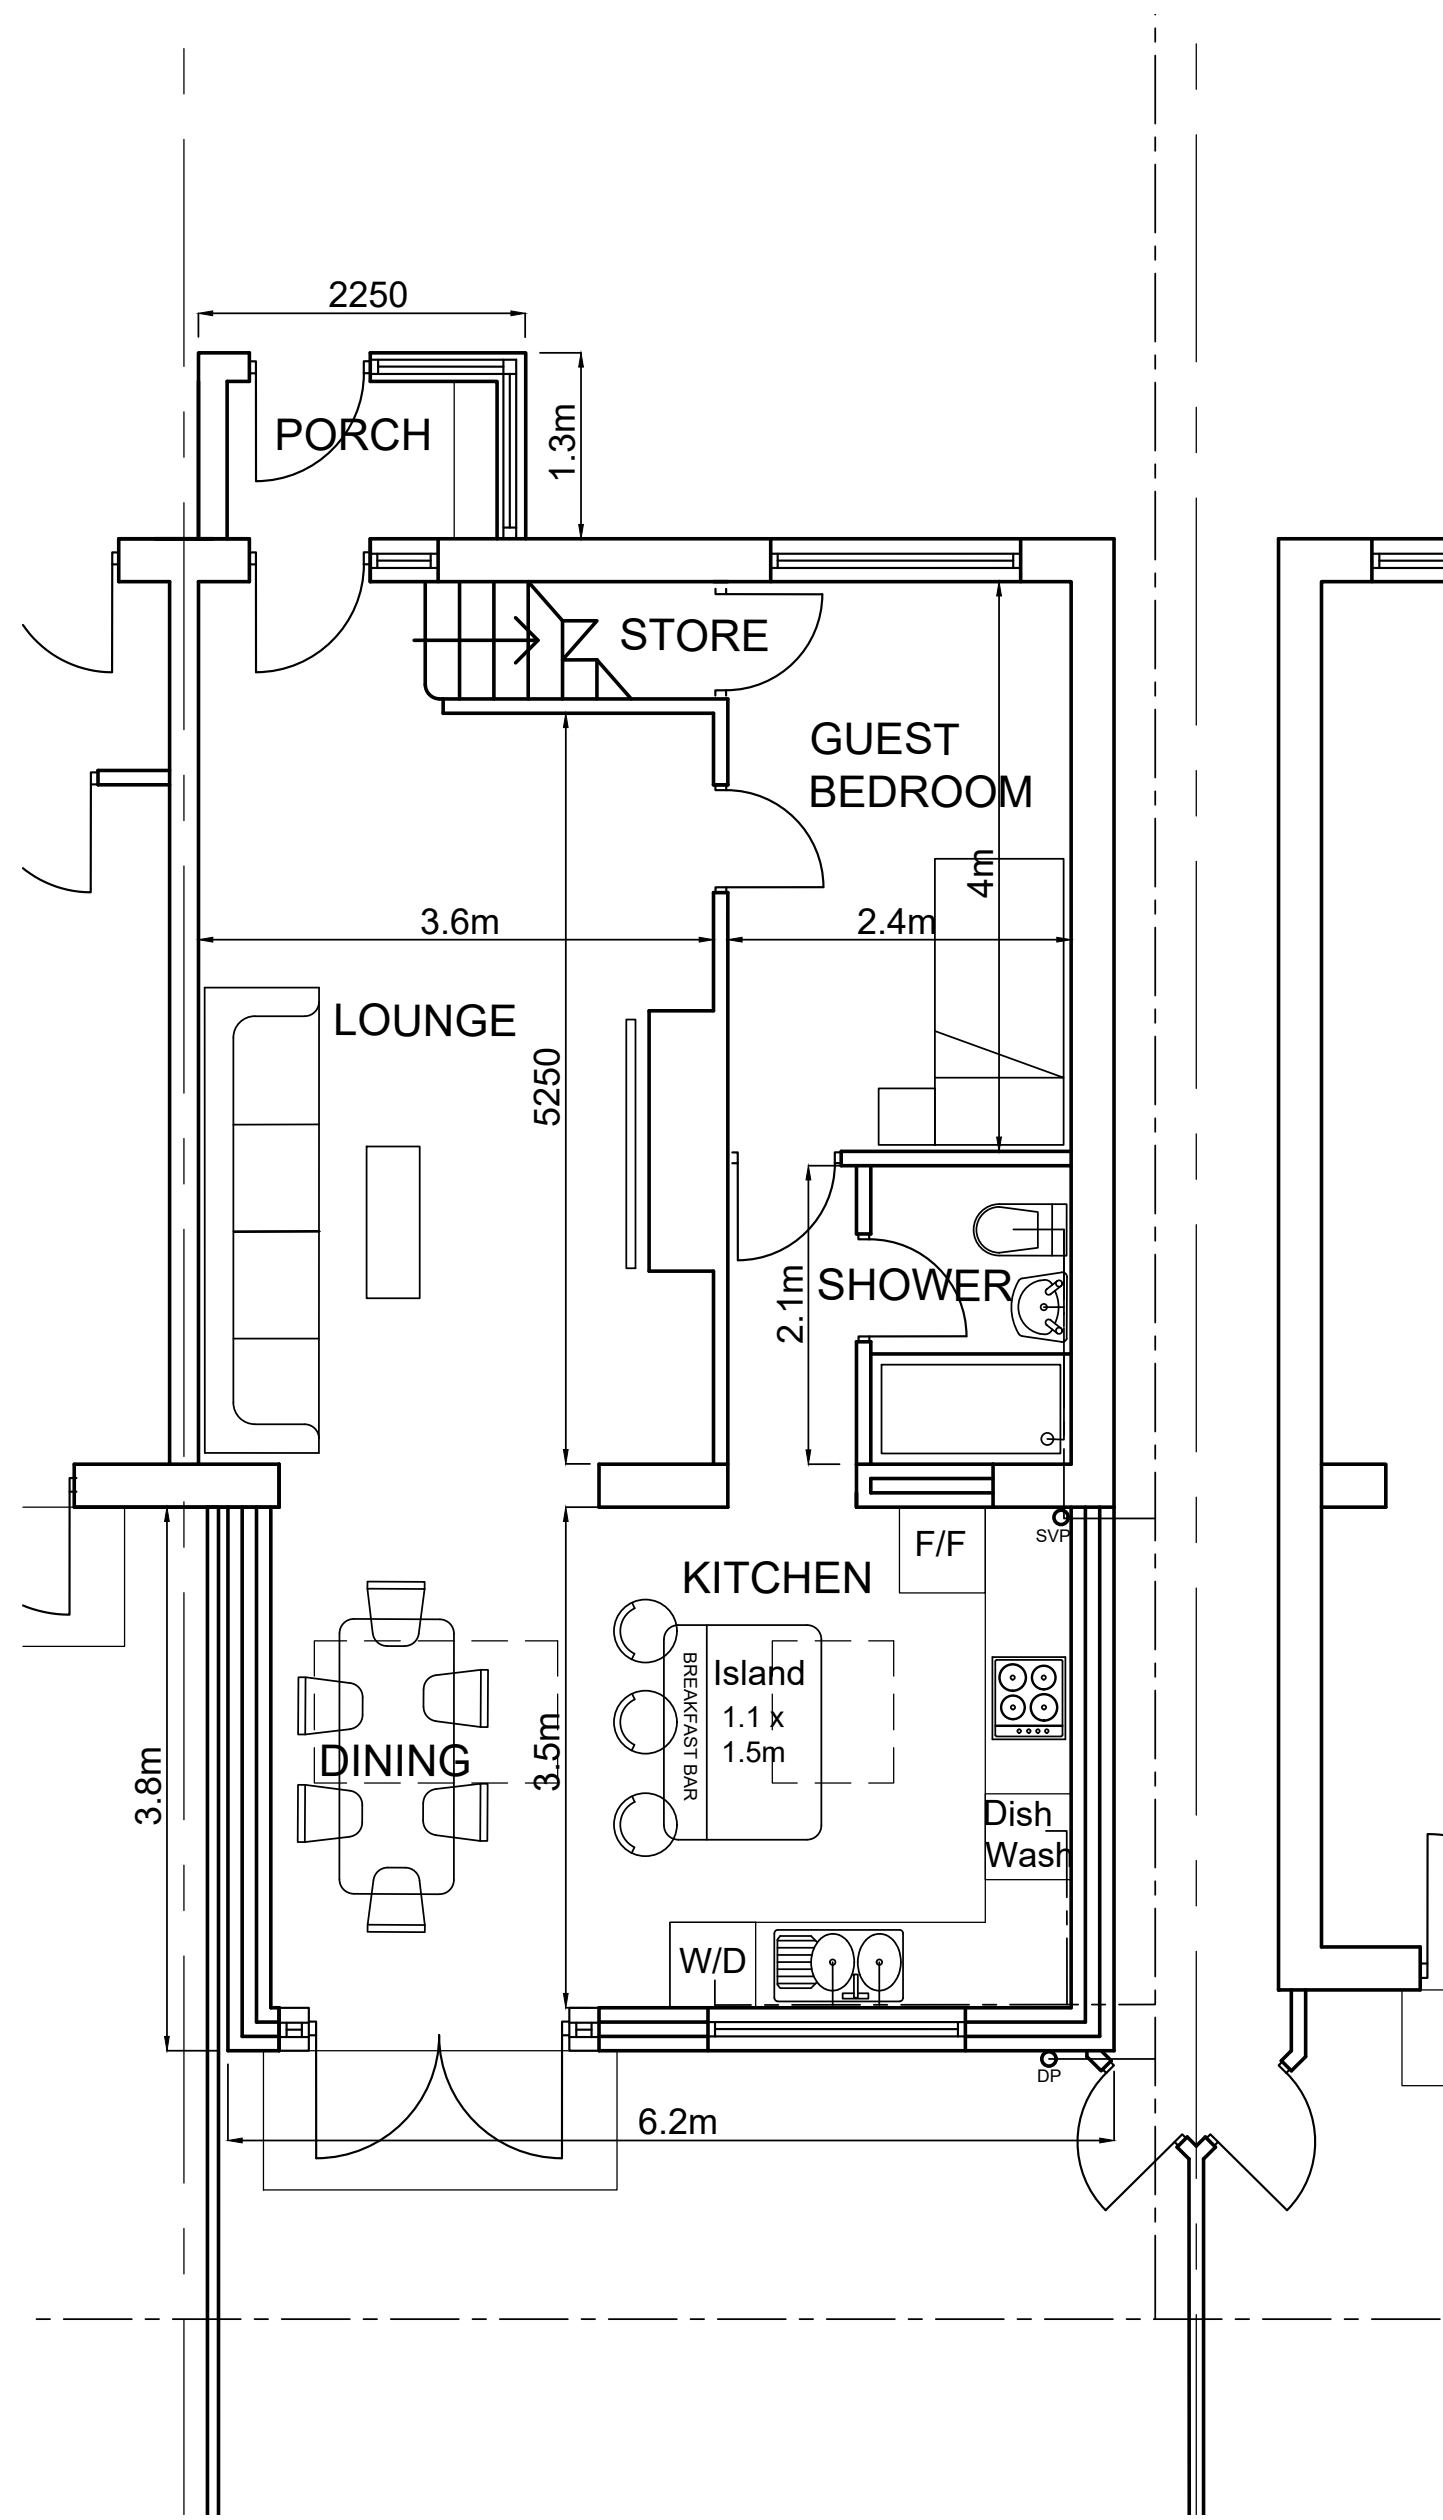


Copyright of this drawing is vested in BPM Architectural and it must not be copied or reproduced without written consent. Figured dimensions only are to be taken from this drawing. DO NOT SCALE OFF THIS DRAWING IF IN DOUBT ASK.

All contractors must visit the site and be responsible for taking and checking all dimensions relative to their work.
BPM architectural are to be advised of any variation between drawings and site conditions.

Electronic data/ drawings issued as 'read only' and should not be interrogated for measurement.
All dimensions and levels should be 'read only' from those values stated in text, on the drawings

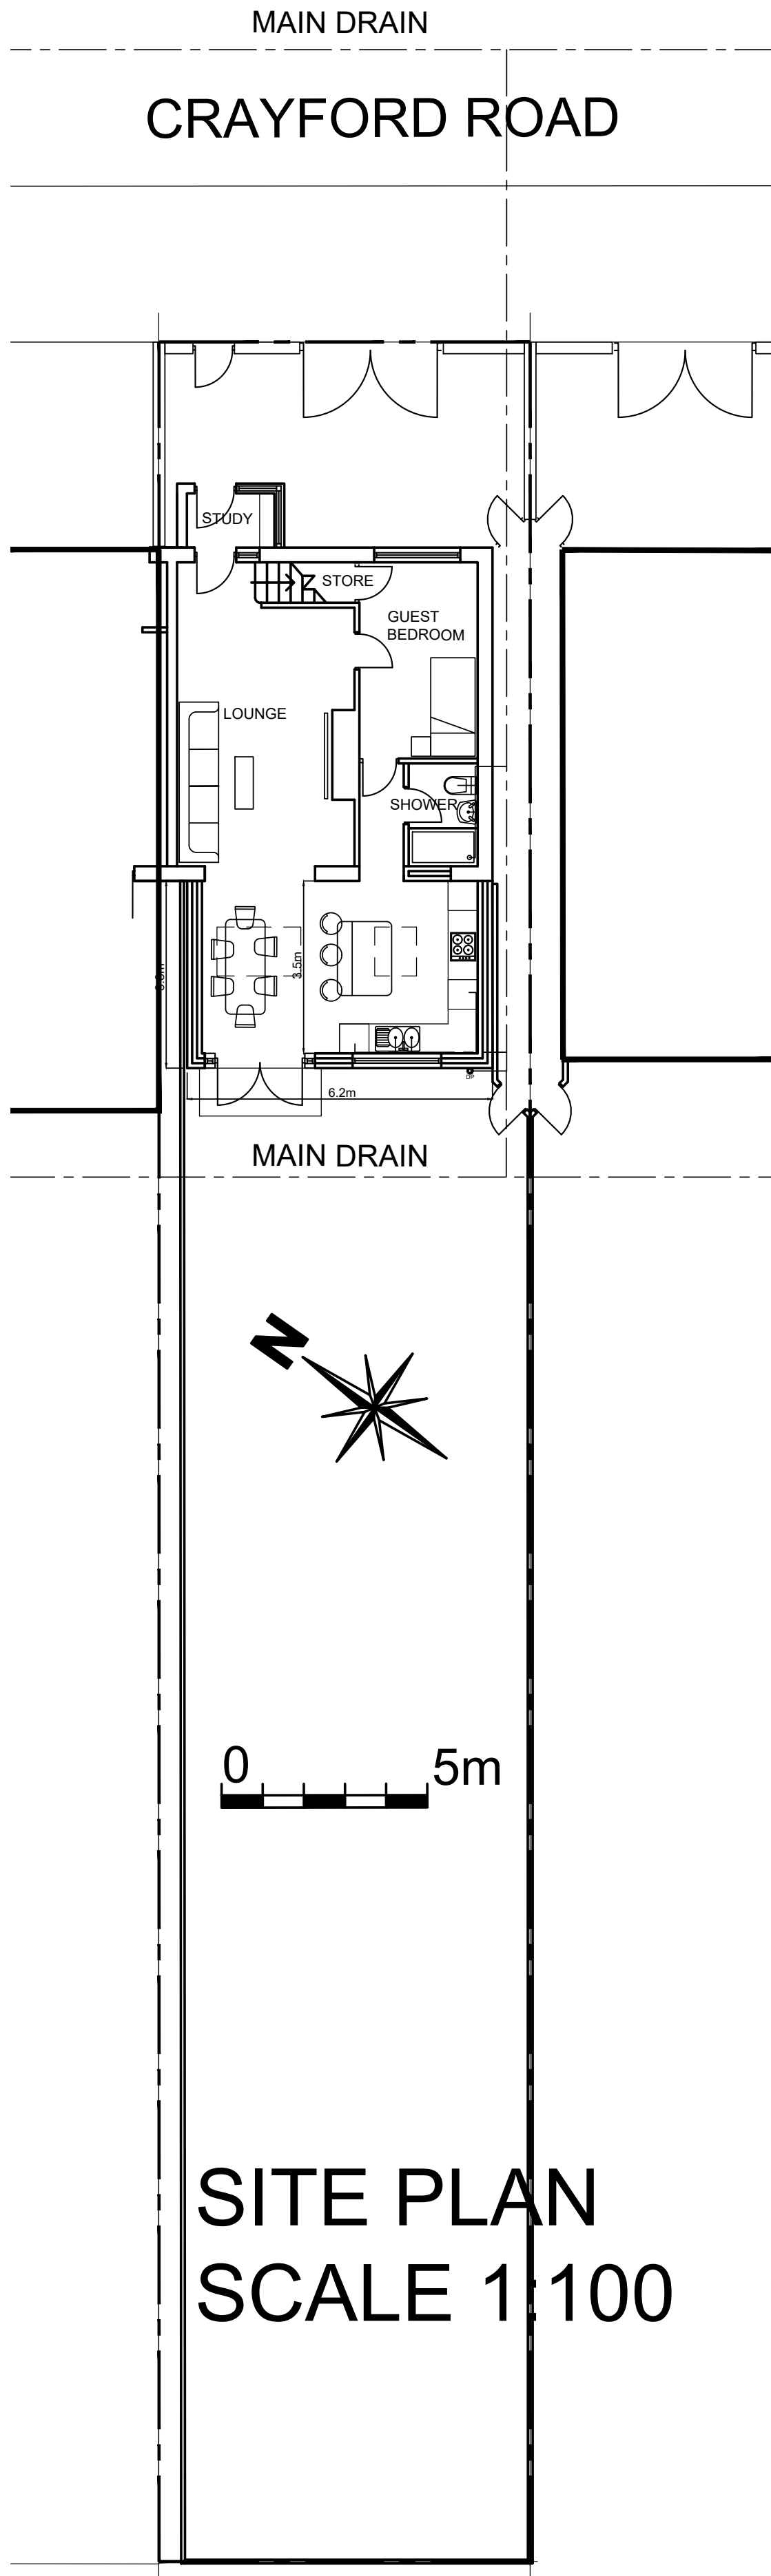

GROUND FLOOR PLAN

FIRST FLOOR PLAN

BLOCK PLAN
SCALE 1:500

SITE PLAN
SCALE 1:100

REV: | DATE: | DETAILS: |

BM ARCHITECTURAL DESIGNS
APARTMENT 8,
224 GREAT CLOWES STREET
SALFORD M7 2ZS
email: benjamin.maguire10@gmail.com

PROJECT: 20 CRAYFORD ROAD
NEWTON HEATH
MANCHESTER
M40 2UG

TITLE: PROPOSED PLANS

CLIENT: BEERPAL SINGH AND FAMILY

SCALE: 1:50 @A1 DATE: 01/ 2023 DRAWN: BM

STATUS: PLANNING

DRAWING NO: BM/0123/CRAW/PL3 REV: