


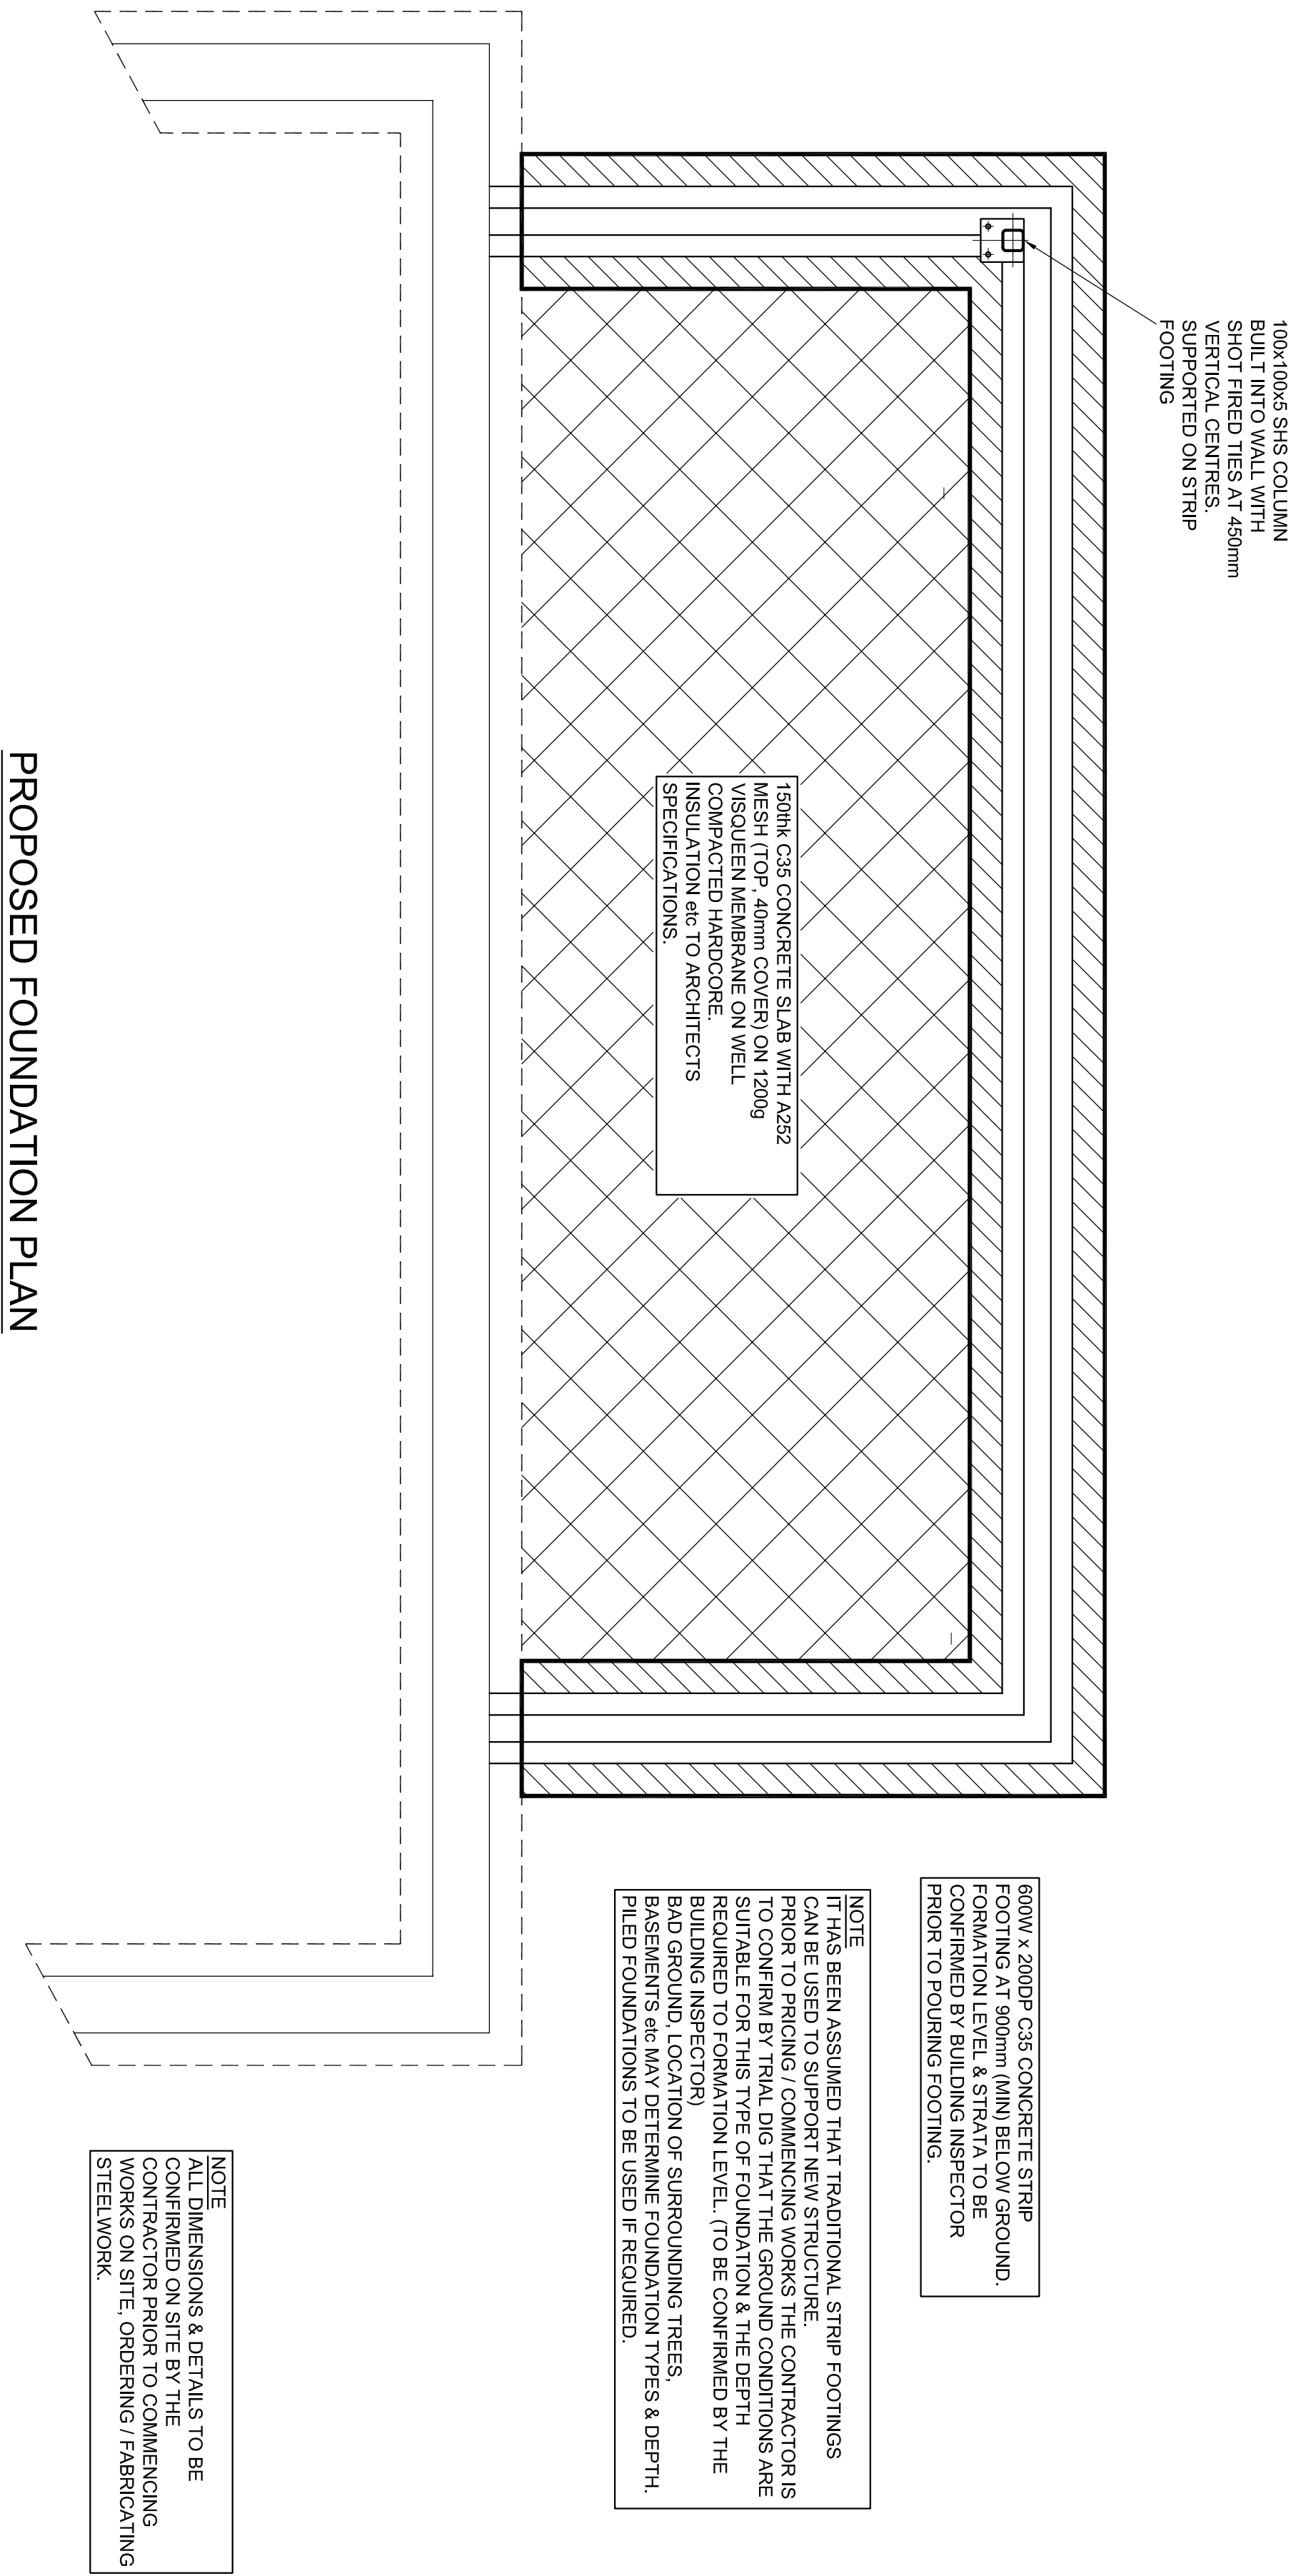

A		ISSUED FOR BUILDING REGULATIONS	MB	06/12/22	MB
Rev.	Description	By	Date	Chk'd	
91 BLACKCARR ROAD					
PROPOSED EXTENSION TO THE PROPERTY AT 91 BLACKCARR ROAD WYTHENSHAW, MANCHESTER					
TORSION CONSULT LTD CIVIL & STRUCTURAL ENGINEERS Tel: 01625 470781 Mob: 07799 327846 email: mail@torsionconsult.co.uk www.torsionconsult.co.uk					
Drawn By		Date			
MB		DECEMBER 2022			
Checked By		Scale (at A1)			
MB		1:25			
Contract No	TC-6678	Drawing No	105	Rev	A

Drawing title
FOUNDATION PLAN