


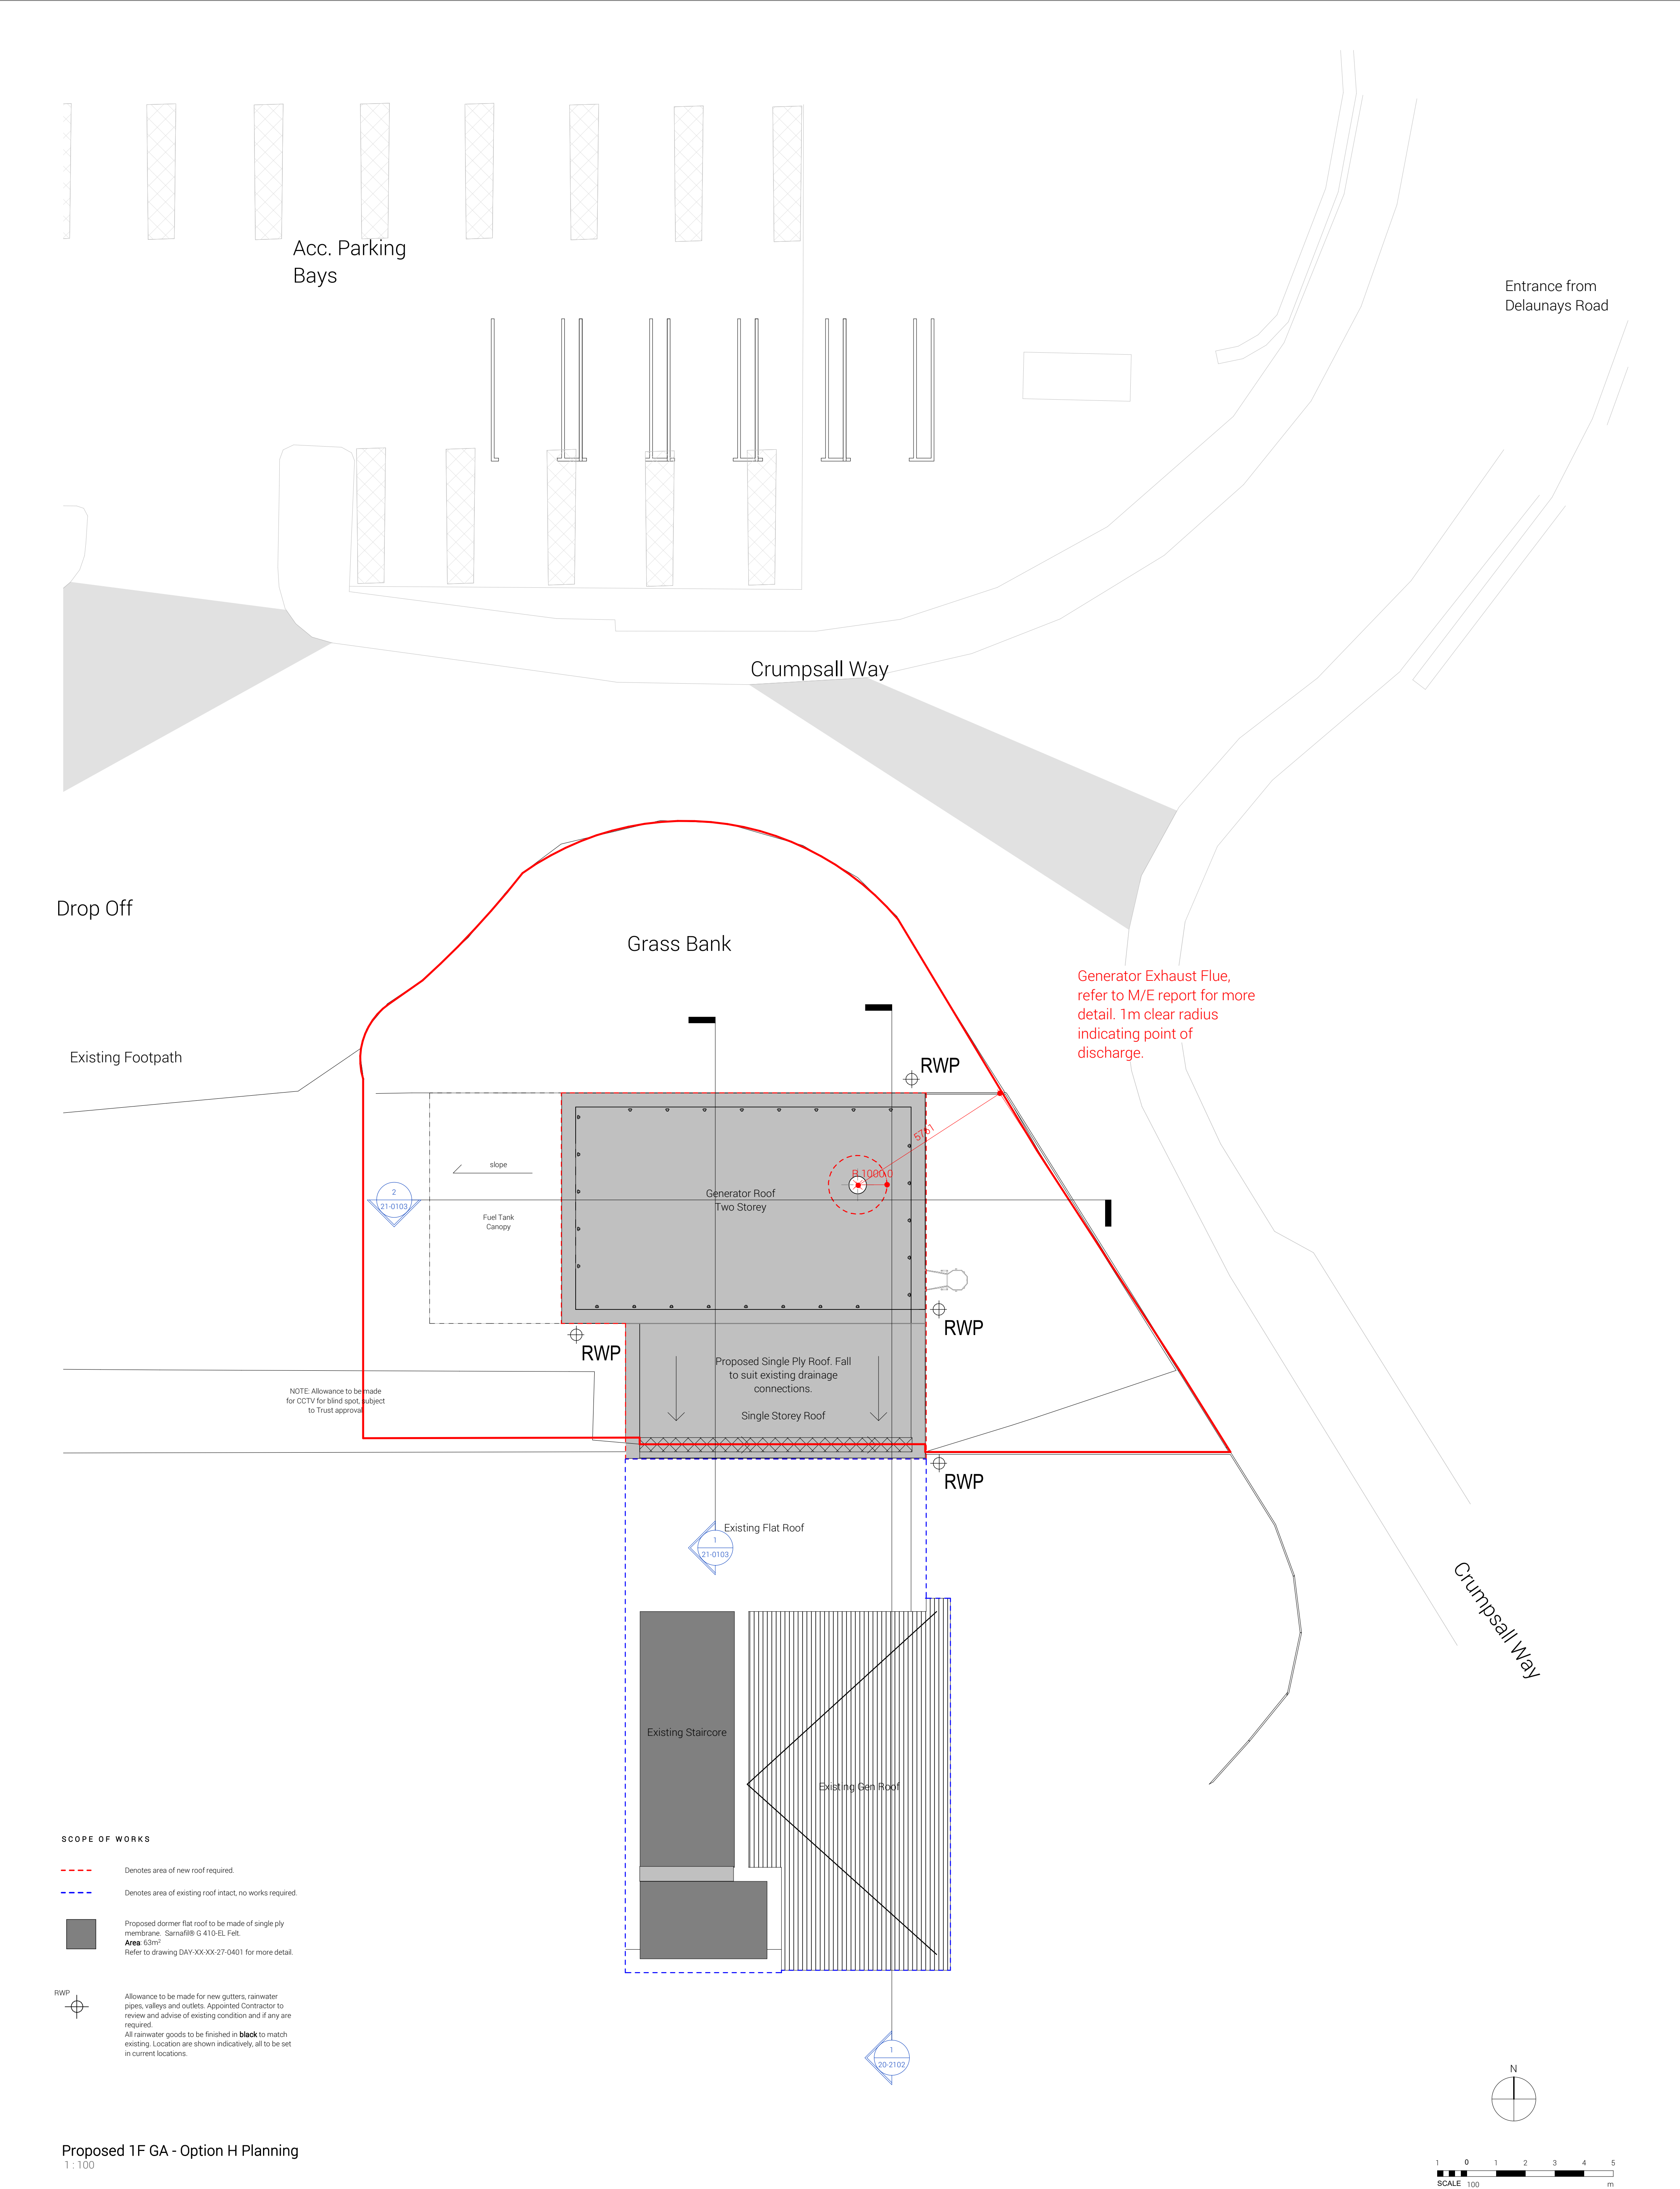

Proposed 1F GA - Option H Planning
1 : 100

GENERAL NOTES: DAY Architectural Ltd accepts no responsibility for any costs, losses or claims whatsoever arising from these drawings, specifications and related documents unless there is full compliance with the Client or any unauthorised user of the following: 1 All boundaries, dimensions and levels are to be checked on site before construction and any discrepancies reported to the Architect / Designer. 2 Partial Service: Any discrepancies with site or other information is to be advised to the Architect / Designer and direction and / or approval is to be sought before the implementation of the detail. 3 Block and site plans are reproduced under license from the Ordnance Survey. 4 Do not scale this drawing. 5 For the purpose of coordination, all relevant parties must check this information prior to implementation and report any discrepancies to the Architect / Designer.									CLIENT Manchester University NHS Foundation Trust		DRAWING Proposed Roof GA				DAY DAY Architectural Ltd Studio 1, Lancaster Buildings 77 Deansgate, Manchester, M3 2BW T: 0161 834 9703 W: www.day-architectural.com							
						PROJECT Proposed Generator		SCALE As indicated @ A1		FIRST ISSUED 09/23/22												
								PROJECT 1266-21		CLIENT REF NMGH		DRAWN BY Author		CHECKED BY Checker								
								ORIGIN DAY		VOLUME XX		LEVEL 01		TYPE DR		ROLE A		NUMBER 07-0103		REVISION B		