





EXISTING FRONT ELEVATION




EXISTING REAR SIDE ELEVATION

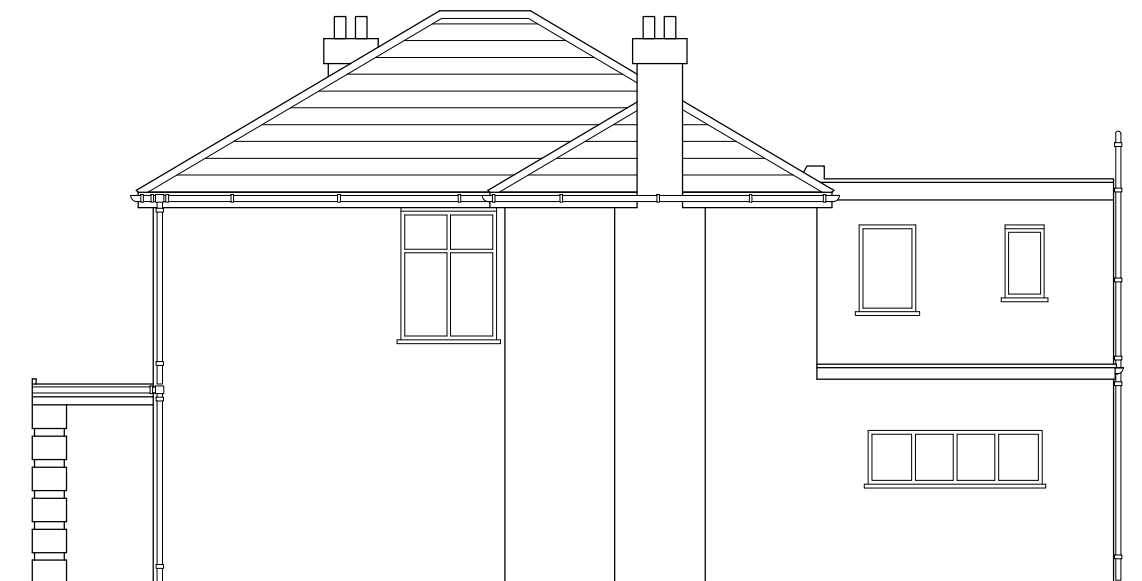

EXISTING RIGHT SIDE ELEVATION

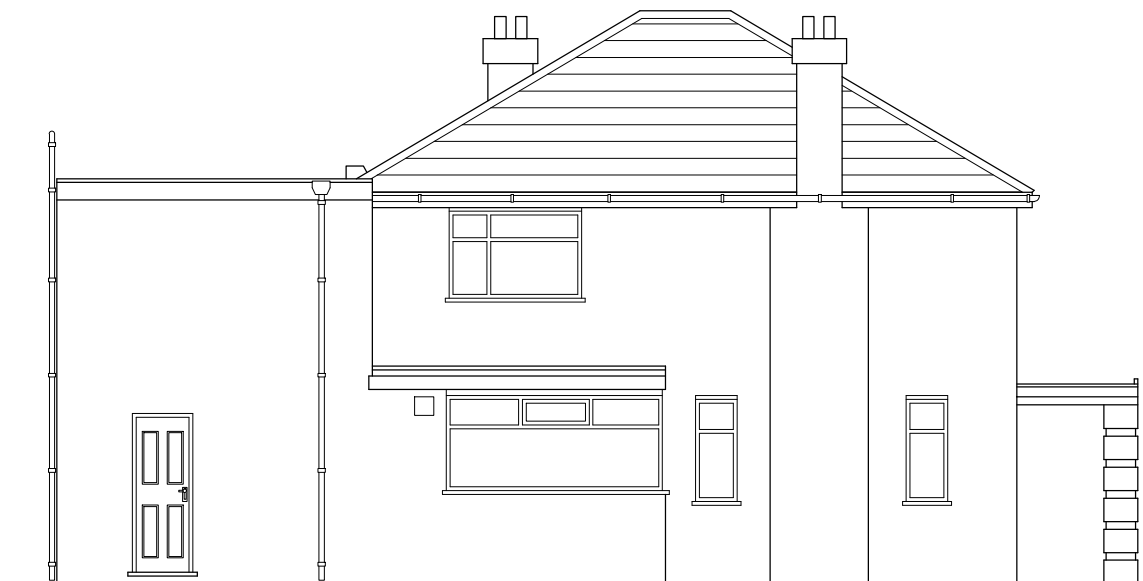

EXISTING LEFT SIDE ELEVATION

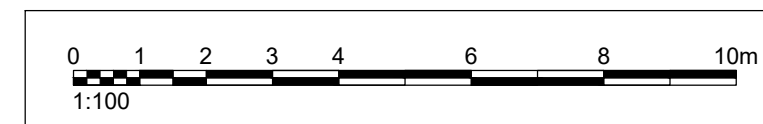

	AFR STUDIO LIMITED 173-A Dickenson Road, Longsight Manchester, M13 0YN	PROJECT : 381 Wilbraham Road, Manchester, M16 8NG, UK	DRAWING TITLE: EXISTING BUILDING ELEVATIONS	DATE : 28-11-2022	DRG. NO : A-003	DRAWN BY: HANNAN
					DRG. SCALE: 1:100@A3	CHECKED BY: AMJAD.S.TAHIR