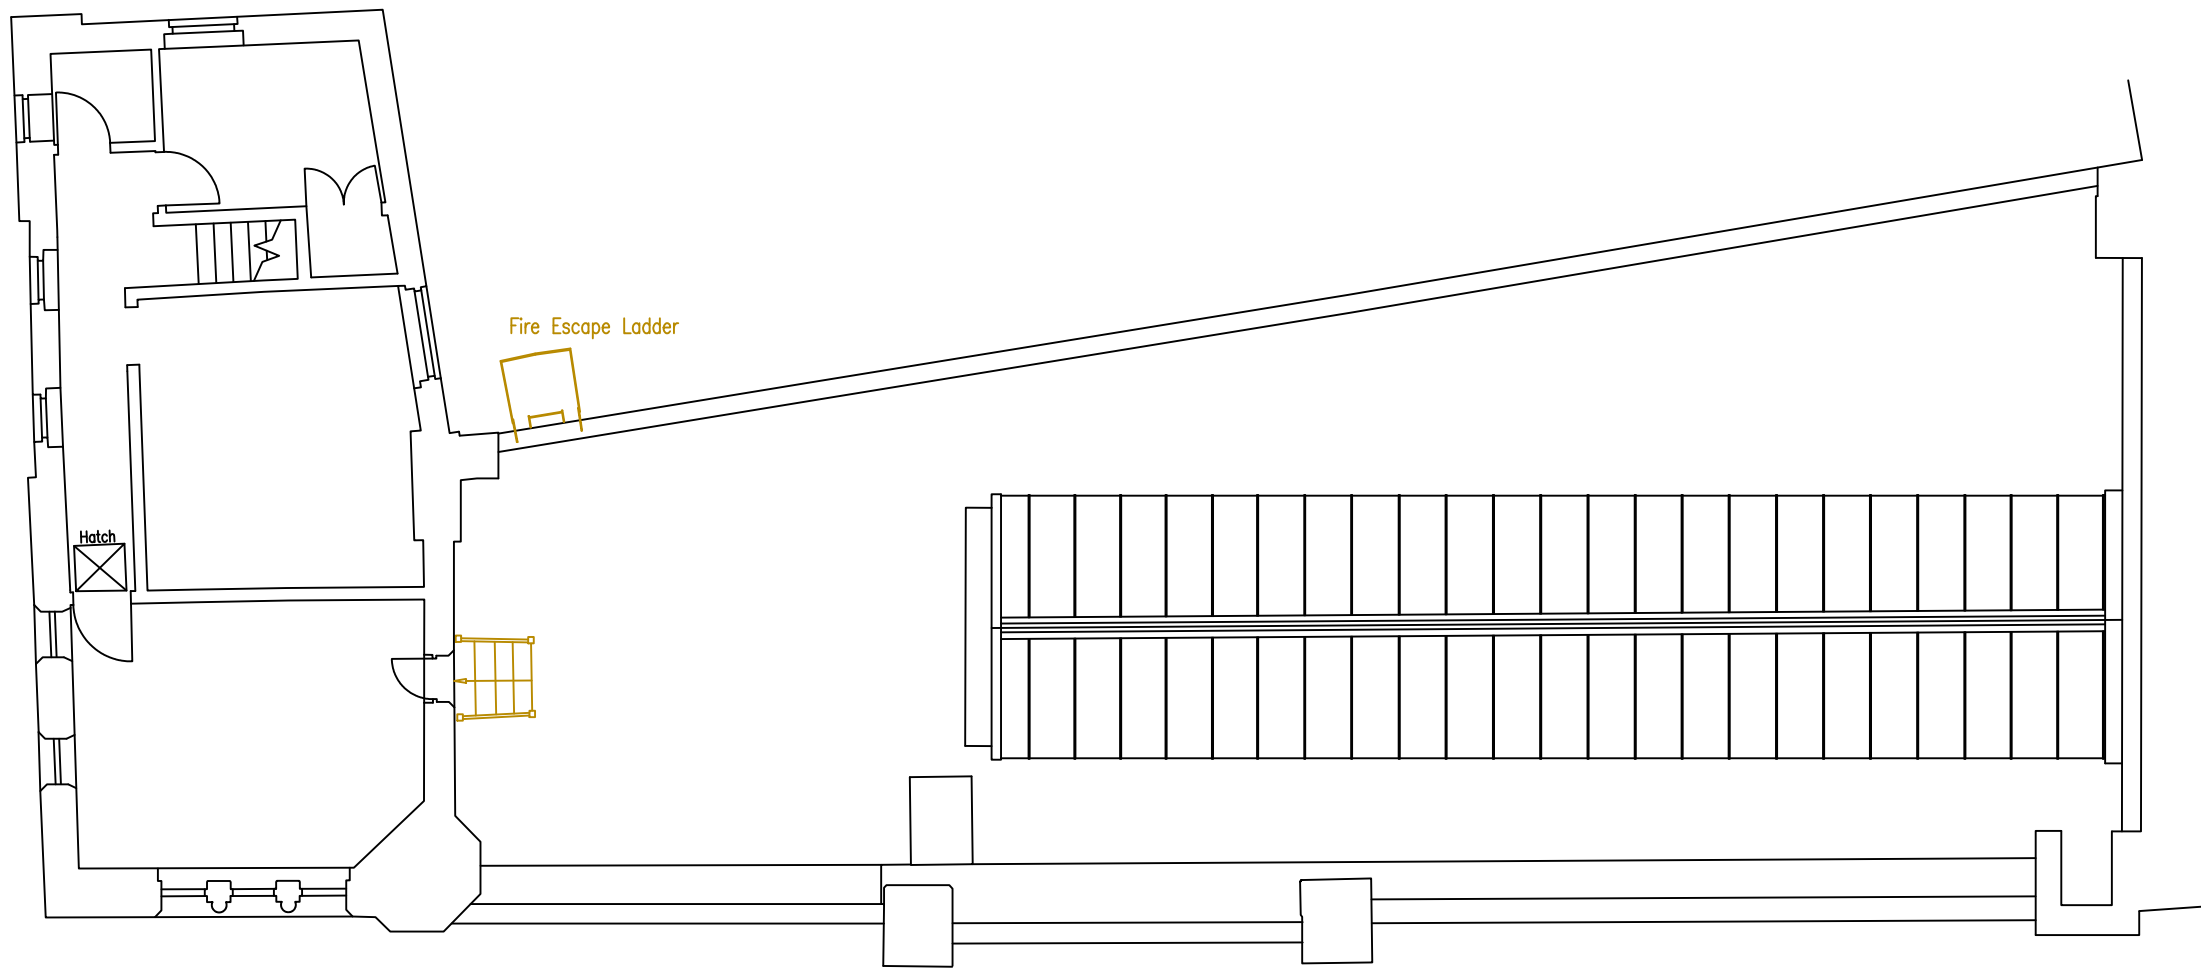
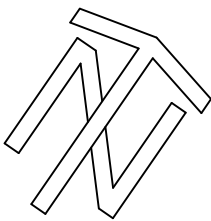


NOTES

KEY

Datum - Local Datum Related to Ground Floor Threshold Level (10.00m)

STANDARD ABBREVIATIONS

F/A - FLOOR TO APEX HEIGHT
F/B - FLOOR TO BEAM HEIGHT
F/C - FLOOR TO CEILING HEIGHT
F/FC - FLOOR TO FALSE CEILING HEIGHT
F/H - FLOOR TO HEAD HEIGHT
F/S - FLOOR TO SILL HEIGHT
F/SP - FLOOR TO SPRING HEIGHT

SYMBOLS

	DOOR		TOILET		SINK & DRAINER
	BATH		WASH BASIN		URINAL
	STRUCTURAL		SLUICE SINK		FIRE ESCAPE

Title ARDWICK GREEN BARRACKS

THIRD FLOOR PLAN
SHEET 1 OF 1

Surveyed	CG	Drawn	CG	Drawn Date:	03/03/2020
Checked	AM	Approved	NDO	Status	ORIG
Scale	1:100 @ A1	Project	10458	CAD File	INDO-0001/Project/10458/ARDWICKGREEN/3RD_FLOOR_001.DWG
Drawing No	10458 / 006	Rev	0		