


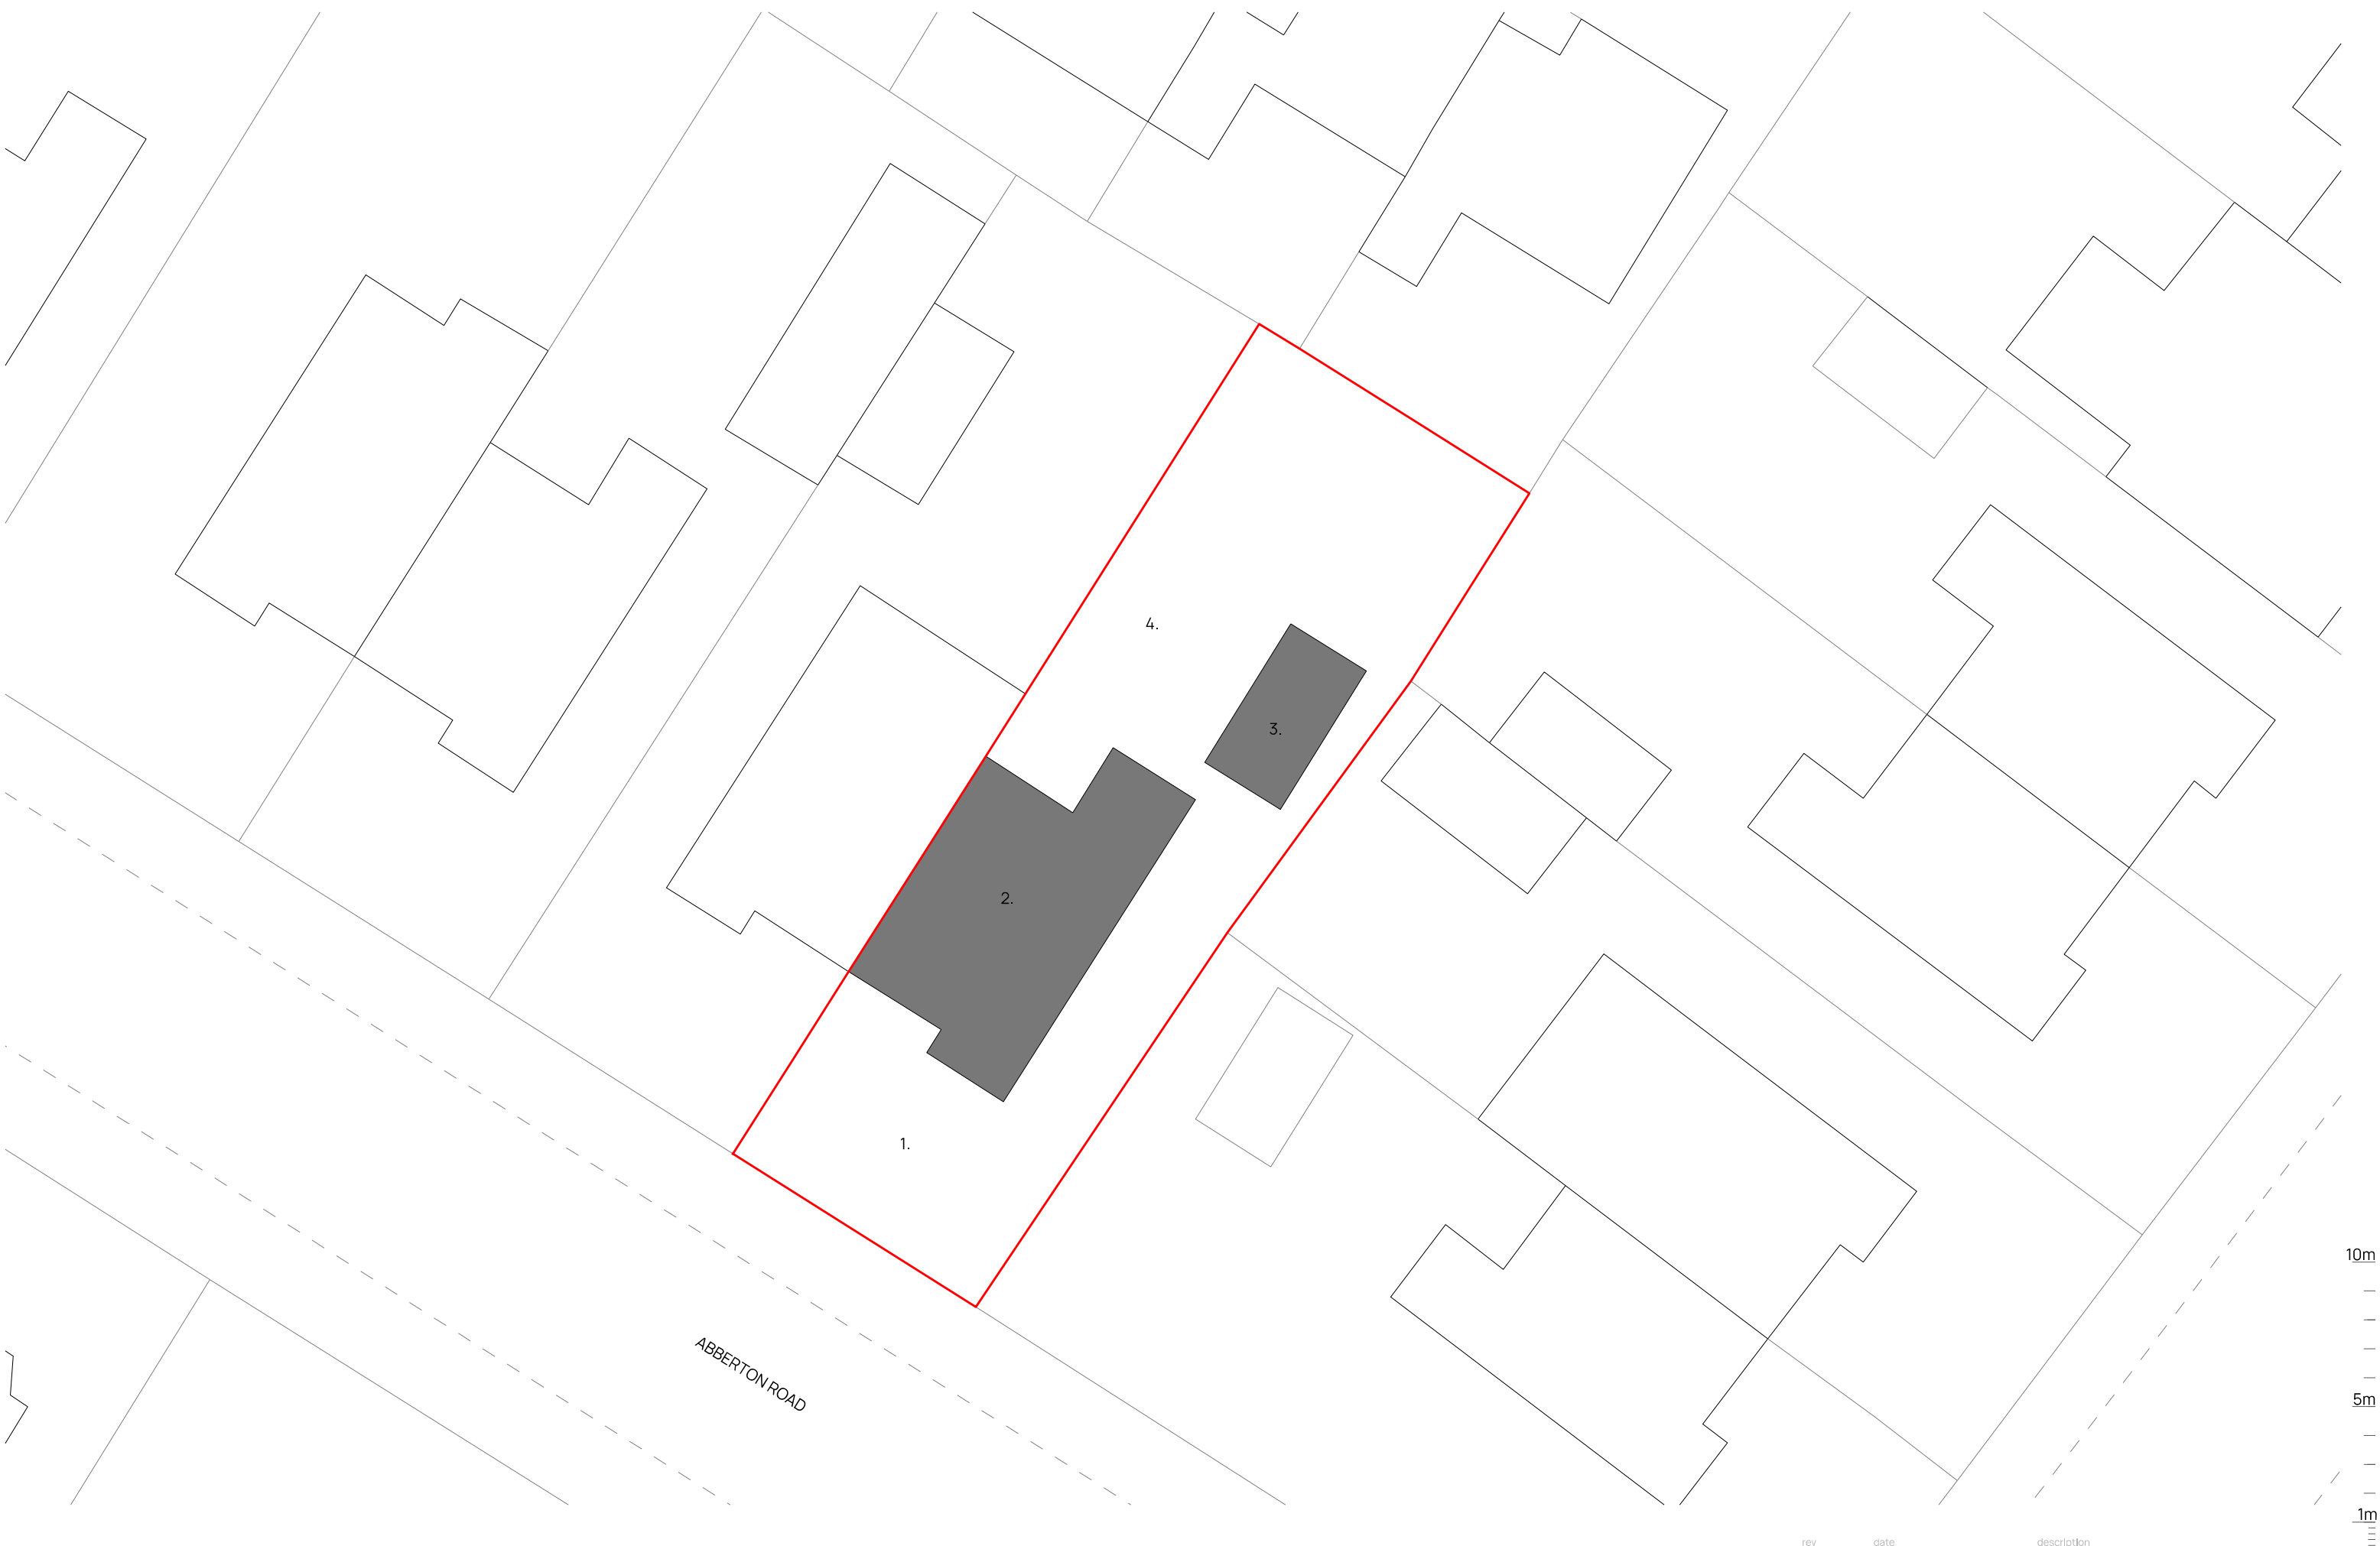

- 1. Front garden and driveway
- 2. Existing property
- 3. Shed / garden room
- 4. Rear garden

1

Project No

22-13

Scale

1:200@A3

Project

22-13

Date

NOV 2022

Title

SITE PLAN AS EXISTING

Drawing No

L(-1)001

Status

PLANNING

rev

date

description

--	--	--

ARCDARC.COM

ARCD

ARCHITECTS & DESIGNERS