




1:50 PROPOSED SITE PLAN

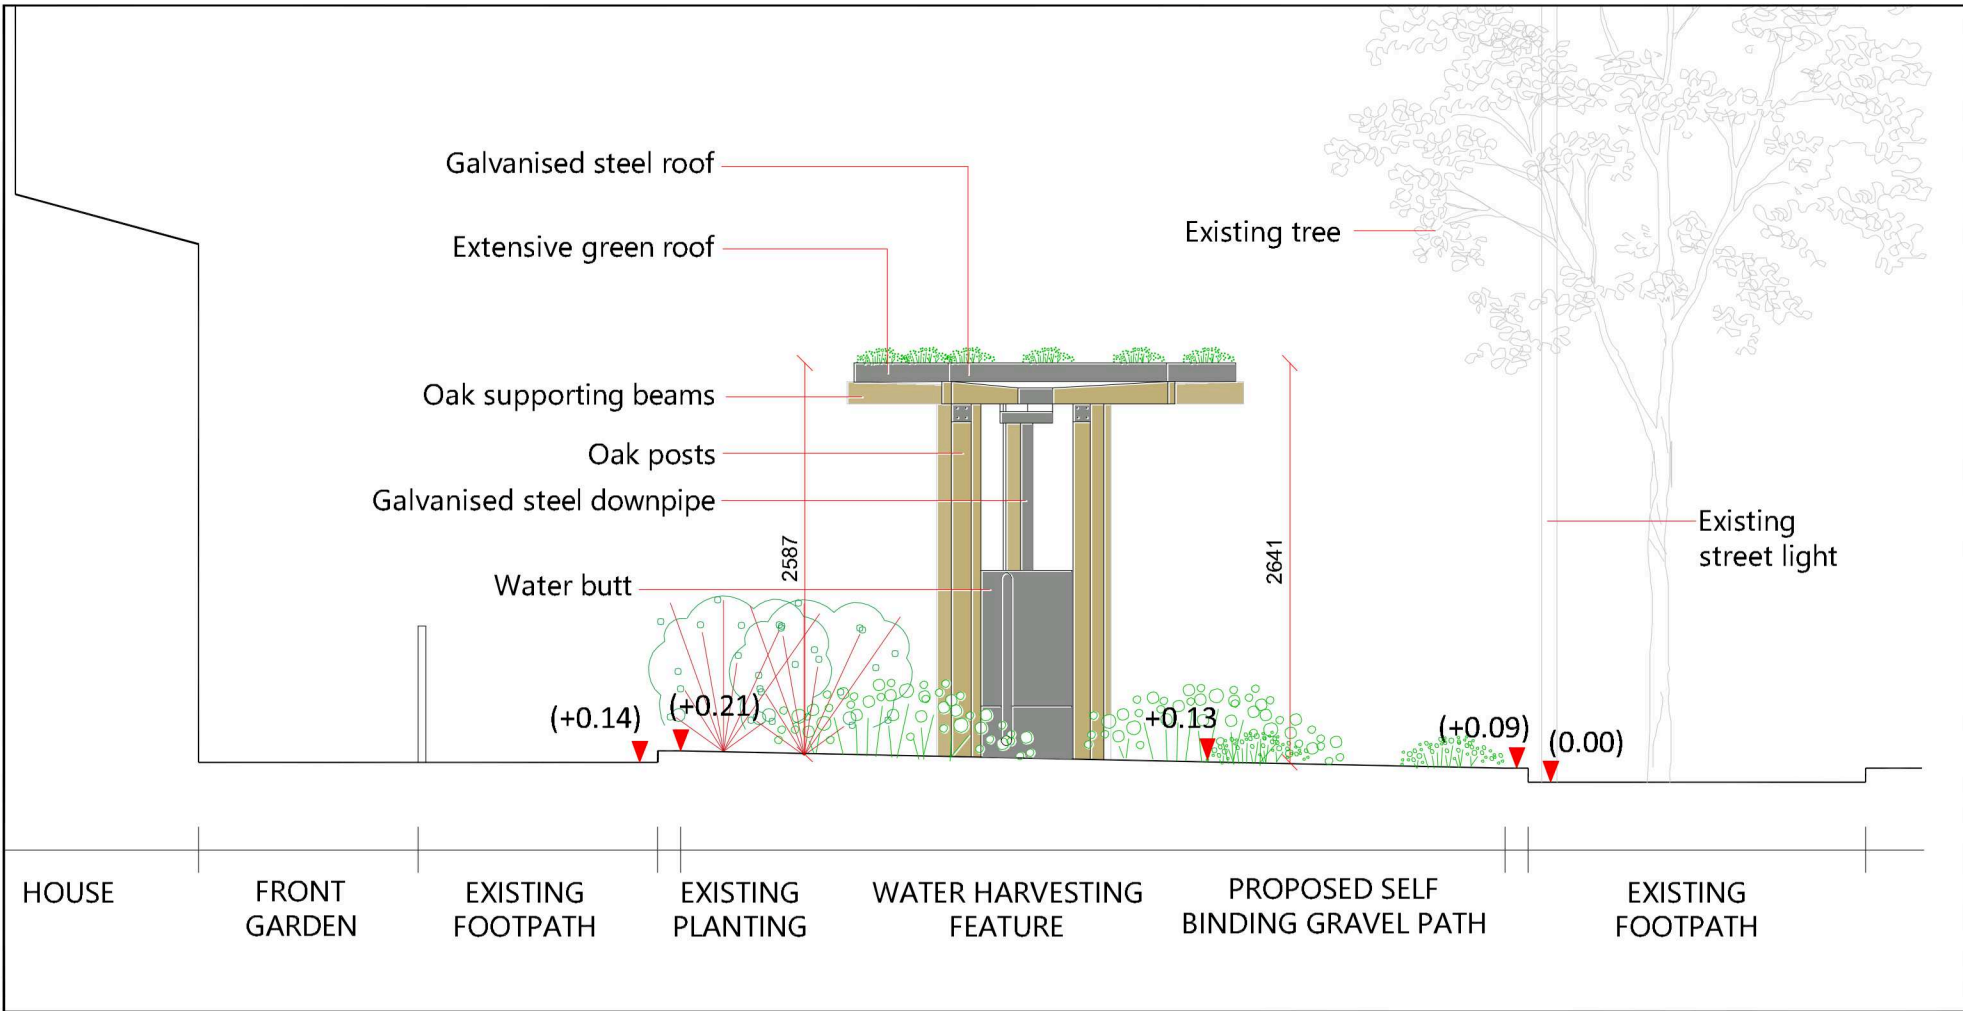


1:50 PROPOSED ELEVATION AA


HARD LANDSCAPE




SELF BINDING GRAVEL:
• Example product - Breedon Golden Amber Gravel

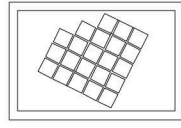


RECLAIMED STONE SETTS:
• Size: 100x100/200mm x 50mm
• Material: Granite

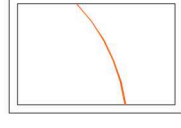

GALVANISED STEEL EDGING:

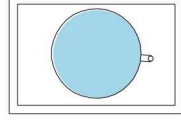

WATER BUTT:
• Recycled steel drum. 210 Litre Capacity

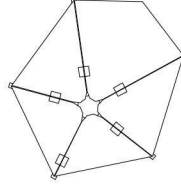


WATER HARVESTING FEATURE SHELTER:
See dwg: 03_GRA

SOFT LANDSCAPE



PROPOSED PLANTING: See dwg: 04_GRA
• Plants selected that can tolerate extremes of both wet and drought conditions

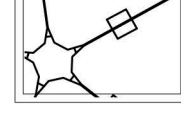


PROPOSED EXTENSIVE GREEN ROOF PLANTING: See dwg: 04_GRA
• A selection of low growing drought tolerant perennials, grasses and sedums.



EXISTING PLANTING RETAINED:
• Existing planting of Cornus retained




EXISTING GRASS RETAINED:

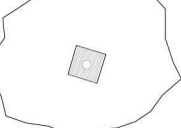


EXISTING TREE RETAINED:


OTHER INFORMATION

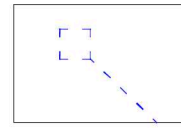


EXISTING SERVICES
• Existing gully and drainage pipe

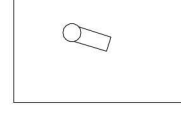

EXISTING STREET LIGHT

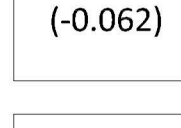

EXISTING SPOT LEVELS

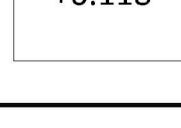

PROPOSED SPOT LEVELS

MATERIALS



Galvanised steel roof to match site fencing details



Reclaimed granite sett



Self binding gravel surface



Powder coated steel timber fixings (color TBC)



Oak timber frame & posts

FEATURES




Engraved quote on oak posts (possible quote from Elizabeth Gaskell's Mary Barton: A Tale of Manchester Life)



Solitary bee house located on south facing post



Recycled oil barrel water butt

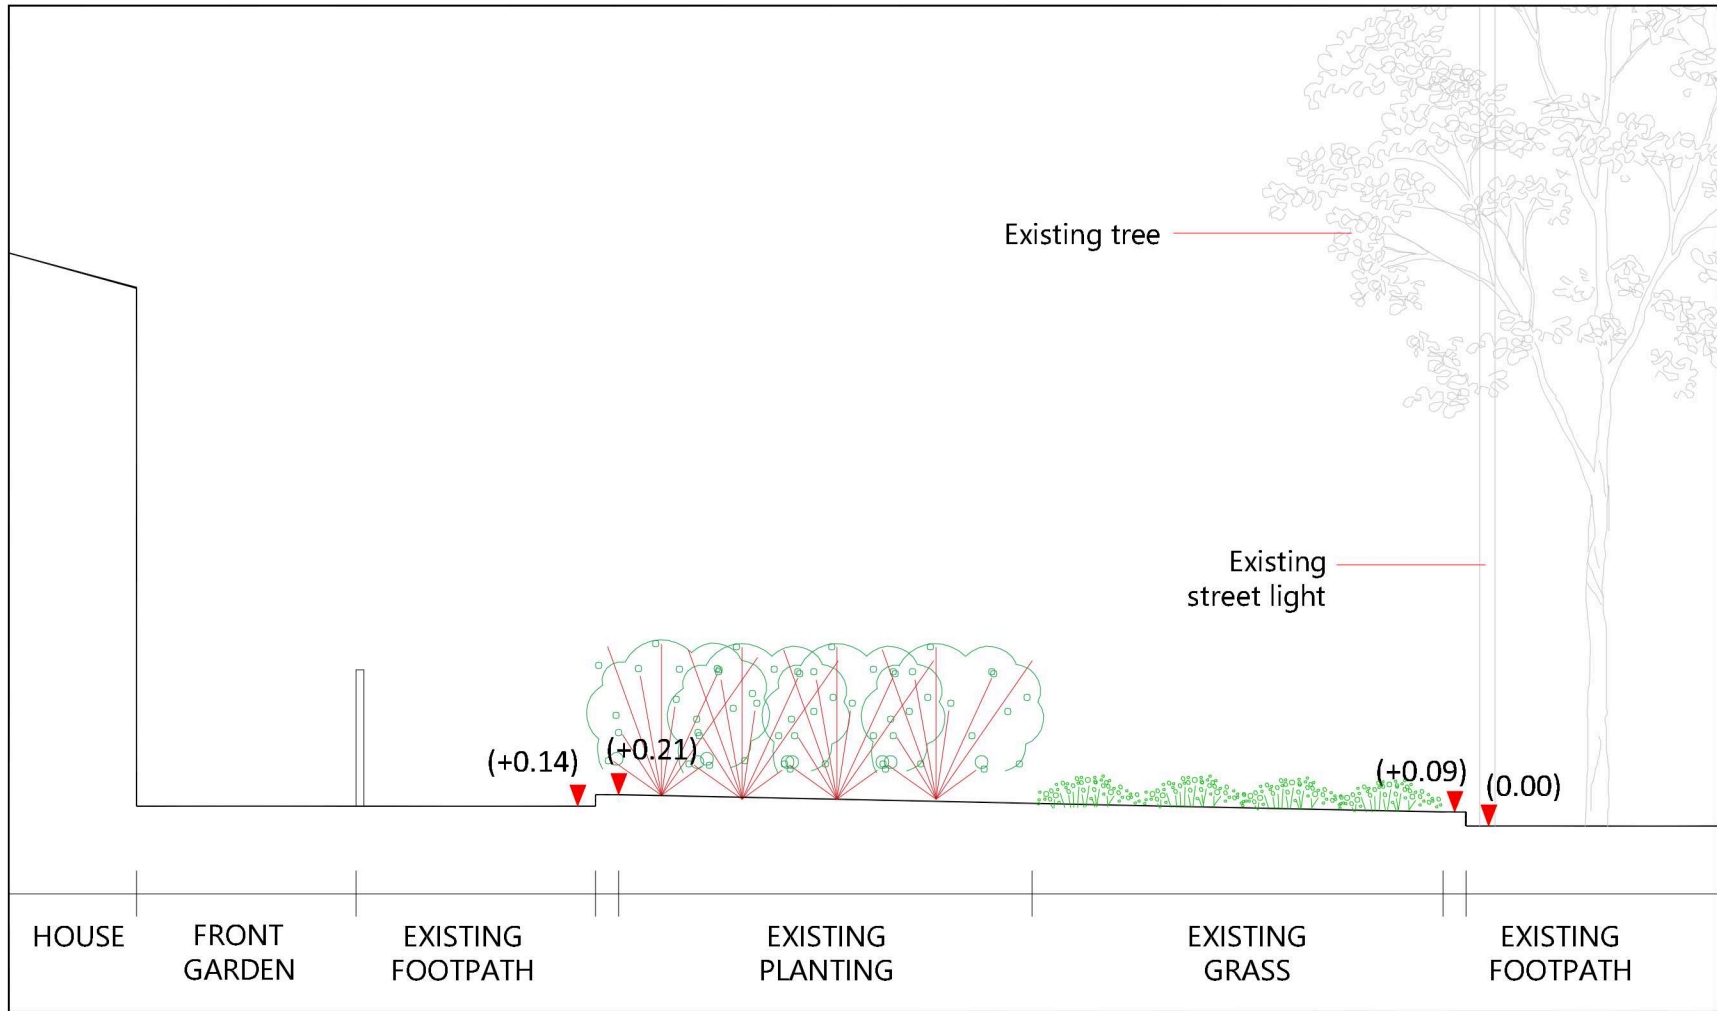

1:50 EXISTING ELEVATION AA

LEON DAVIS DESIGN

Landscape Architecture | Garden Design | Art

leon@leondavis.co.uk

www.leondavis.co.uk

Dwg. Title: 02_GRA Site Plan and Elevation
Scale: 1:50 @ A2
Project: Water Harvesting Feature
Client: Greenheys Residents Association
Purpose: PLANNING
Date: 08.01.2023