



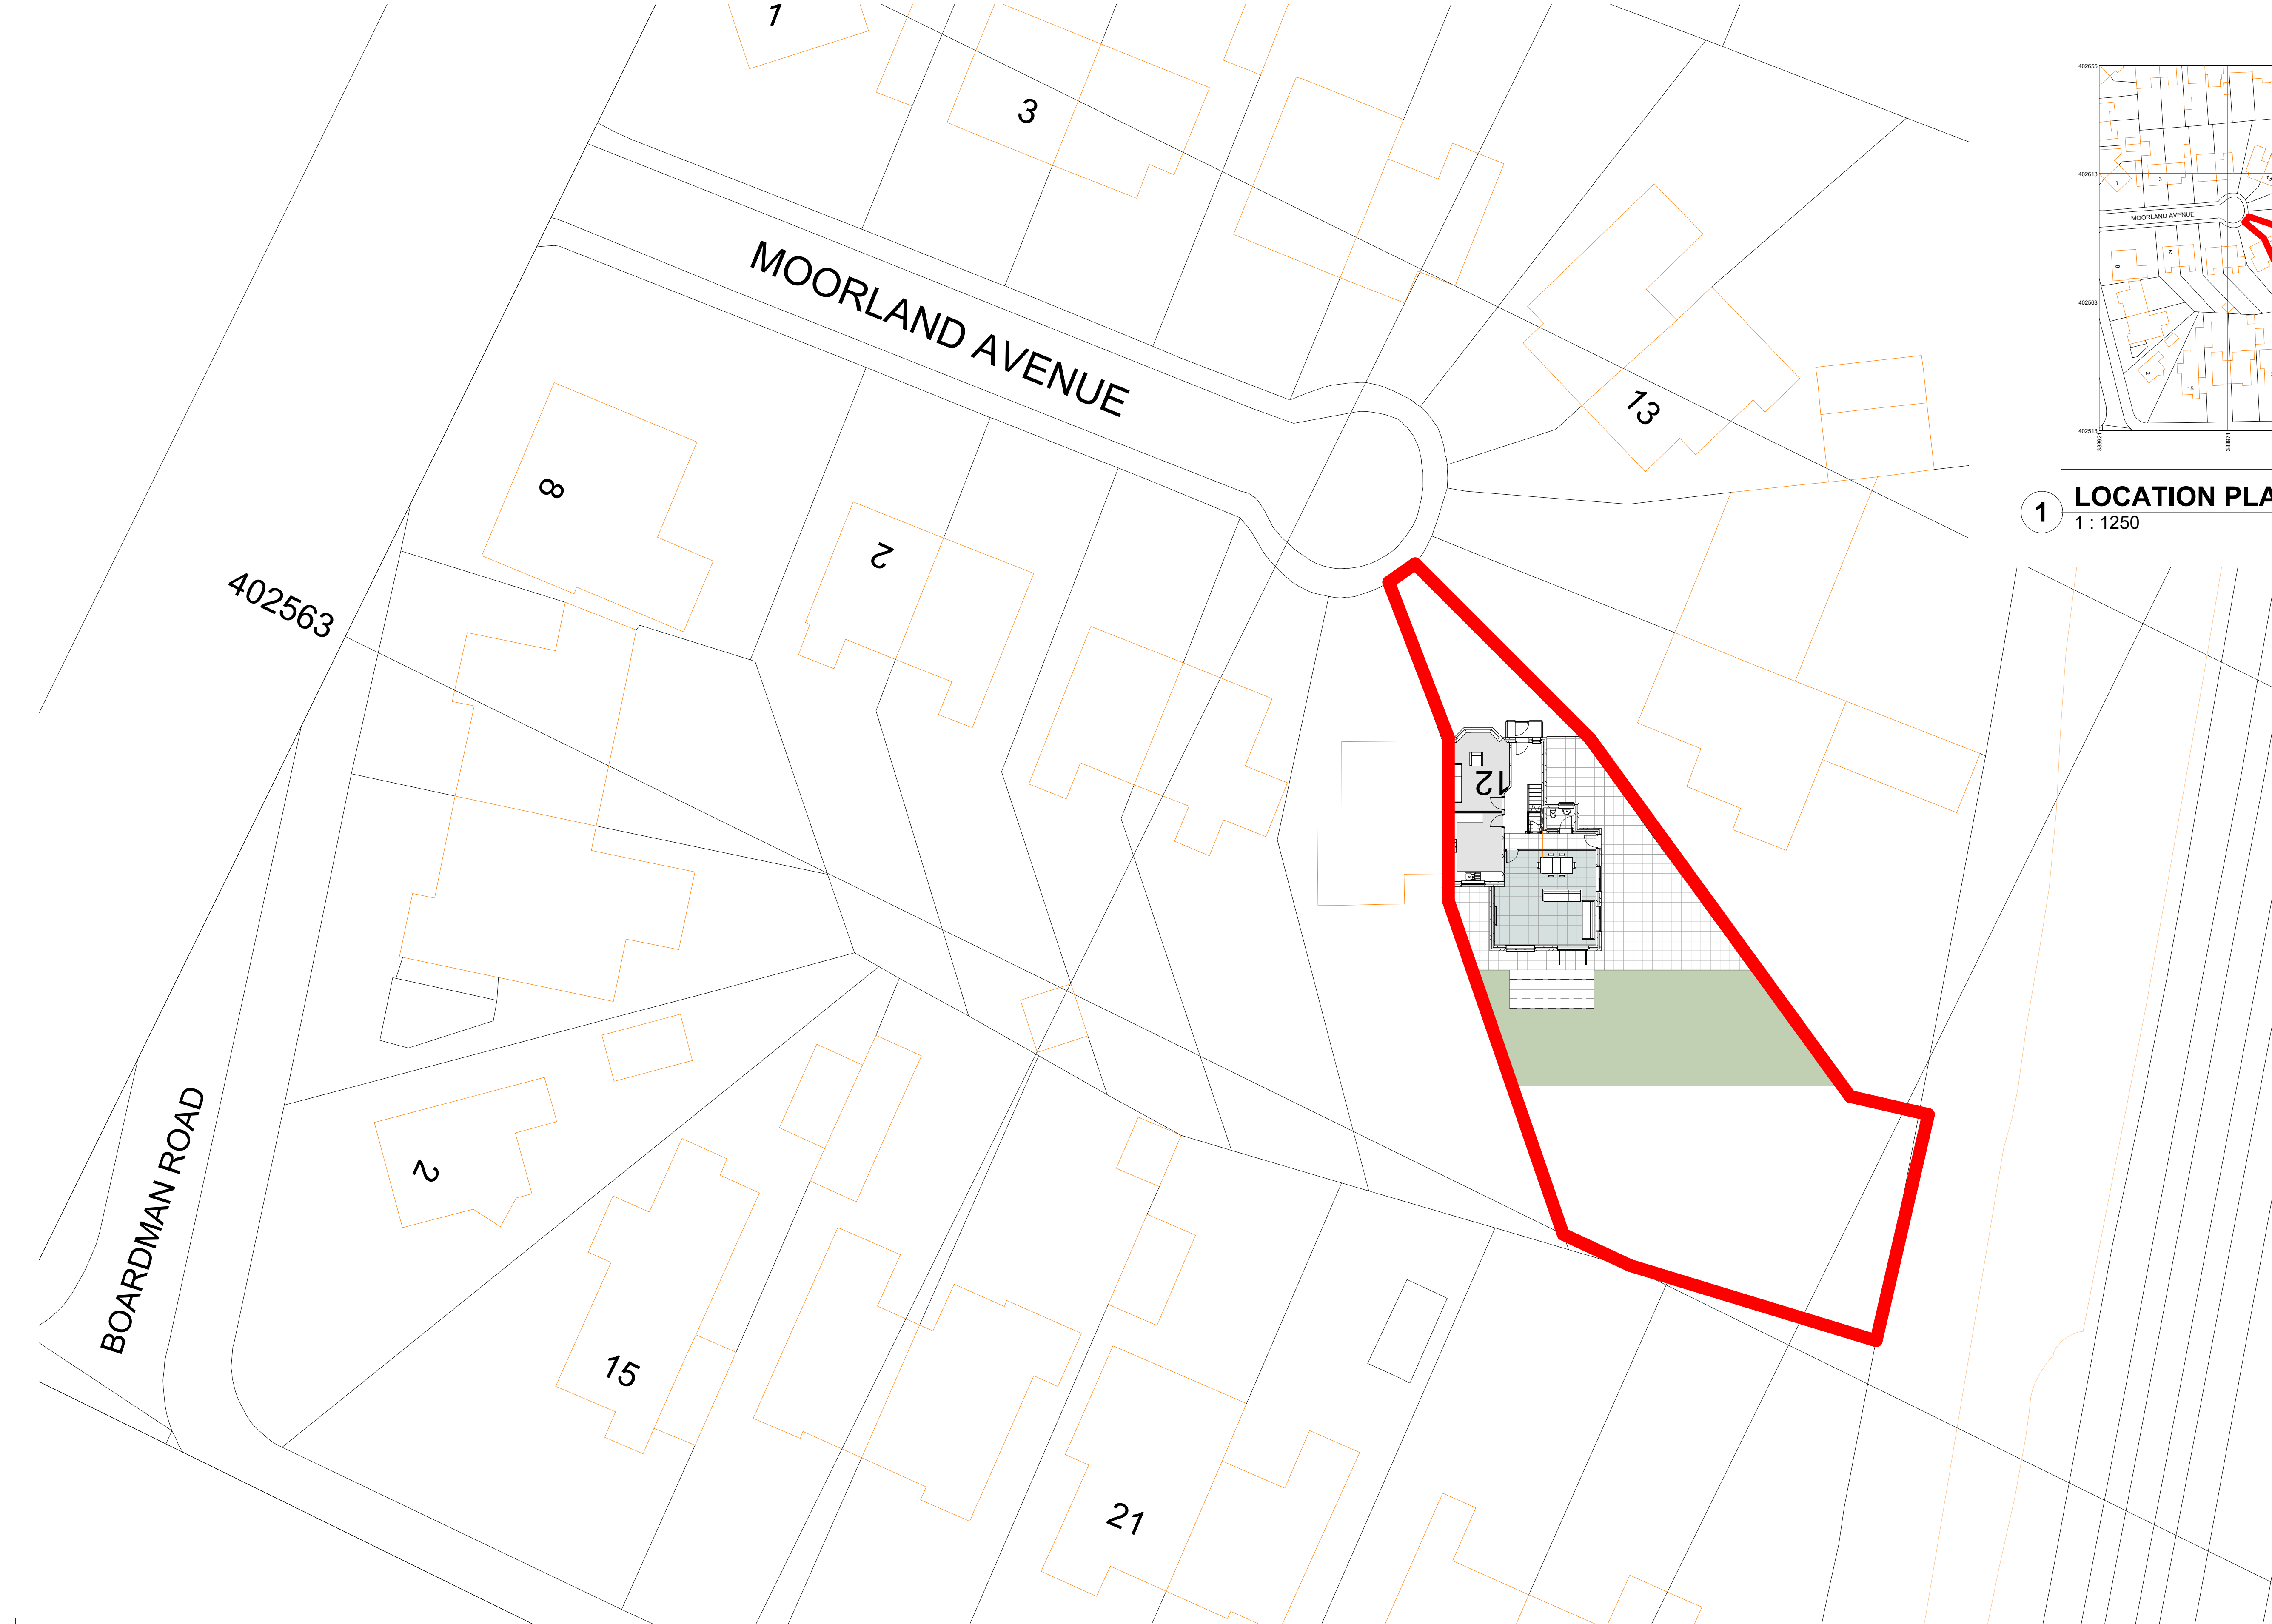

1 LOCATION PLAN
1 : 1250

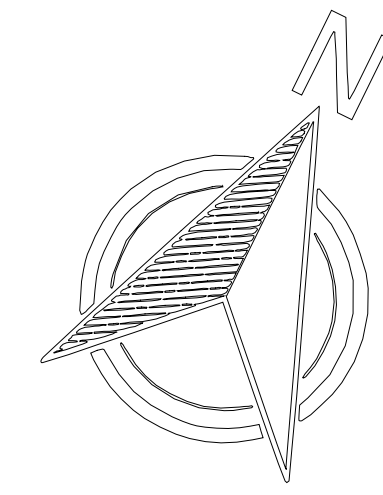

RED LINE INDICATING SITE BOUNDARY
12 MOORLAND AVENUE,
MANCHESTER, M8 4WT

Rev	Description	Date	Dr by	App by
original by	date created	12/11/22	approved by	NK
NK				



client name MR MOBEEN - 12 MOORLAND AVENUE, MANCHESTER, M8 4WT			
project REAR AND SIDE TWO STOREY EXTENSION			
drawing SITE AND LOCATION PLAN			
computer file C:\Users\NKAR\Dropbox\NKAR\12 MOORLAND AVENUE\12 MOORLAND AVENUE.dwg		plot date	
project number 2022.0083.331		scale As indicated @A1	
drawing number A103		rev	issue status
This drawing is to be read in conjunction with all related drawings. All dimensions must be checked and verified on site before commencing any work or producing shop drawings. The originator should be notified immediately of any discrepancy. This drawing is copyright and remains the property of NK Architectural.			

2 SITE PLAN
1 : 200