




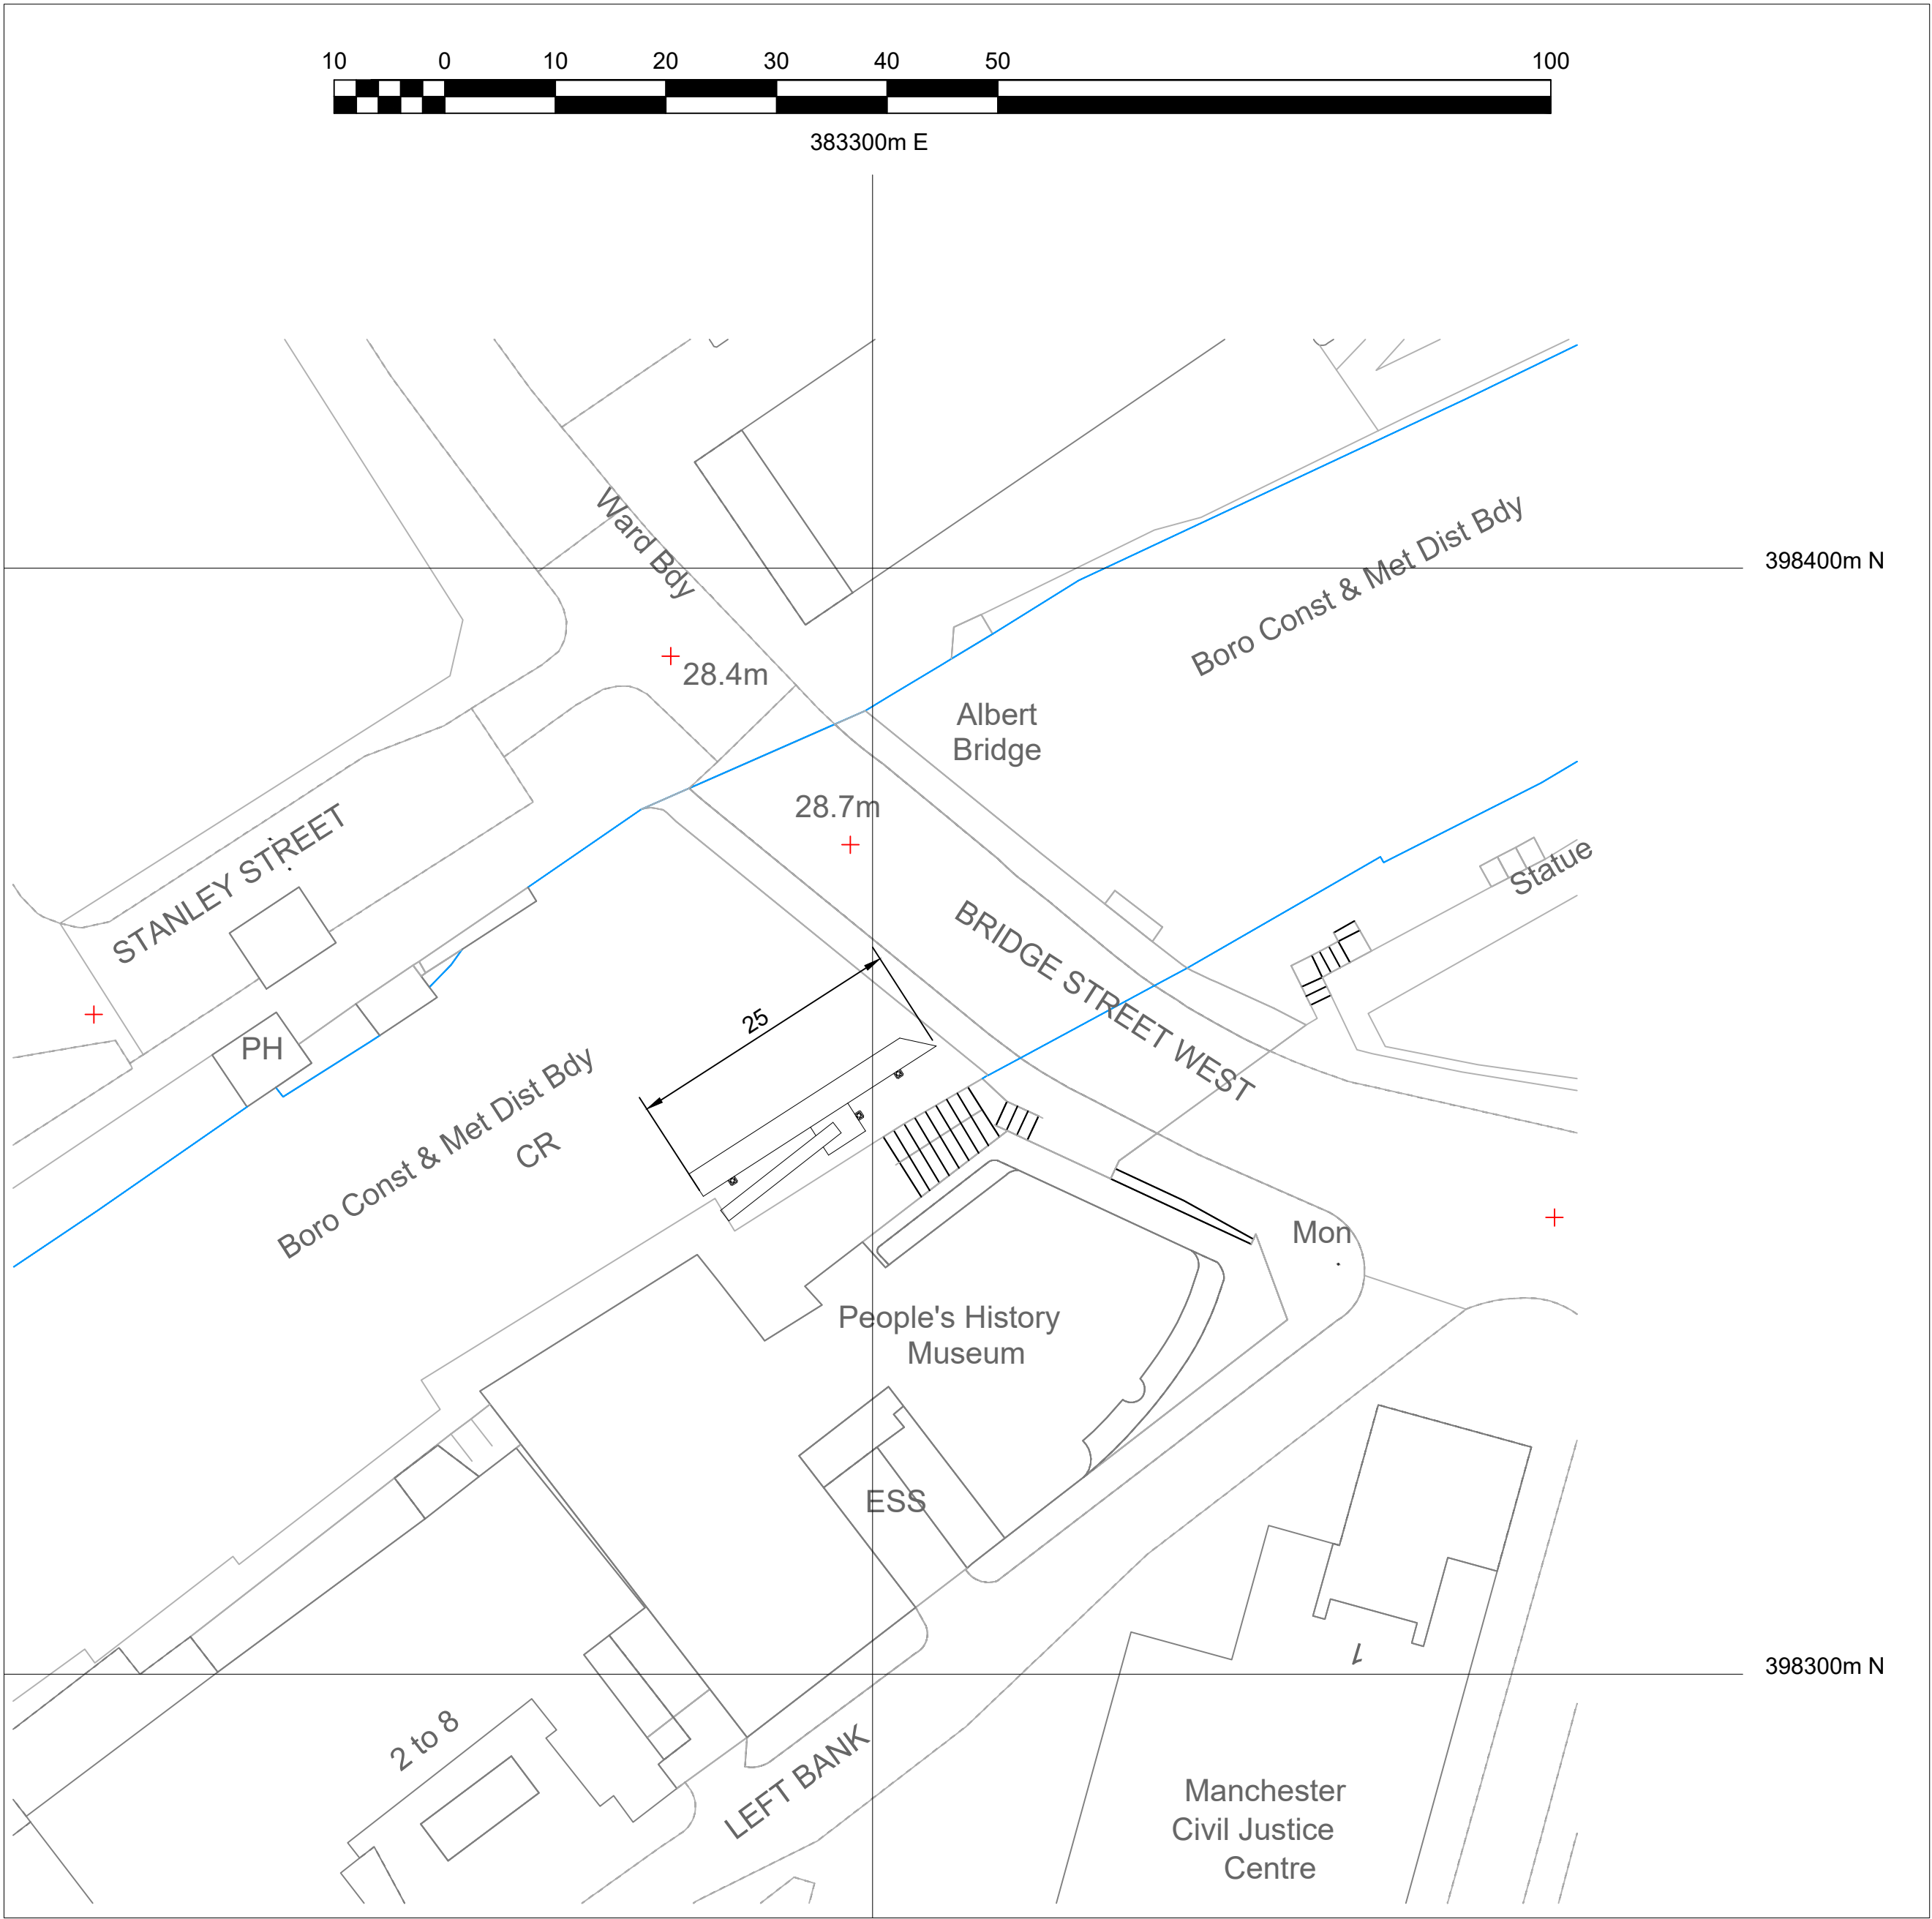

SITE PLAN
SCALE 1:500

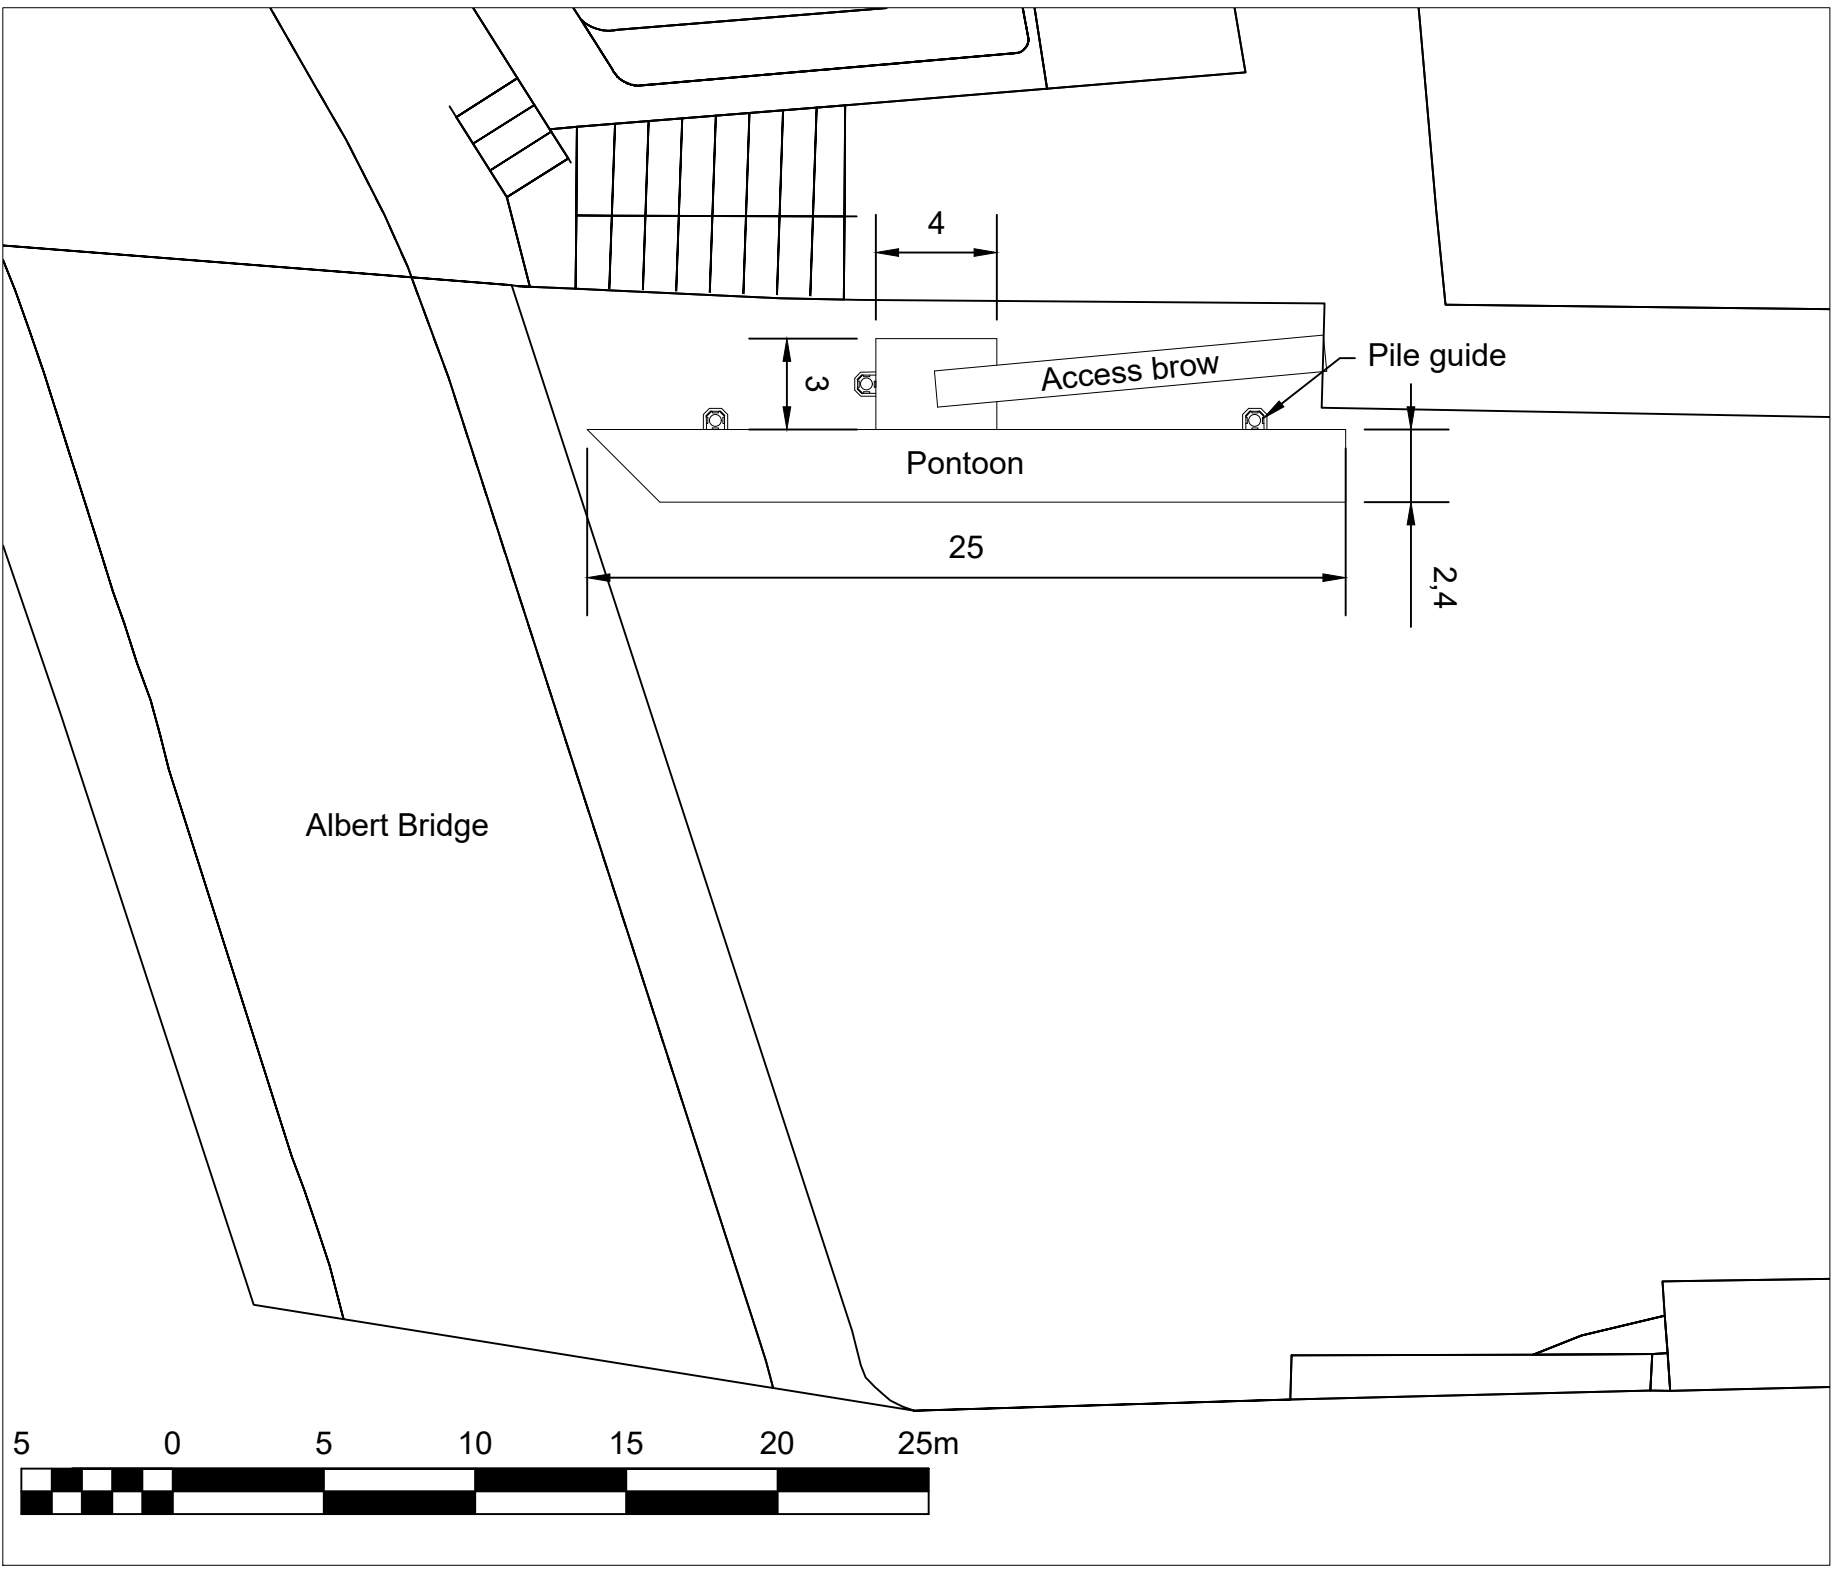

DETAIL PLAN
SCALE 1:250

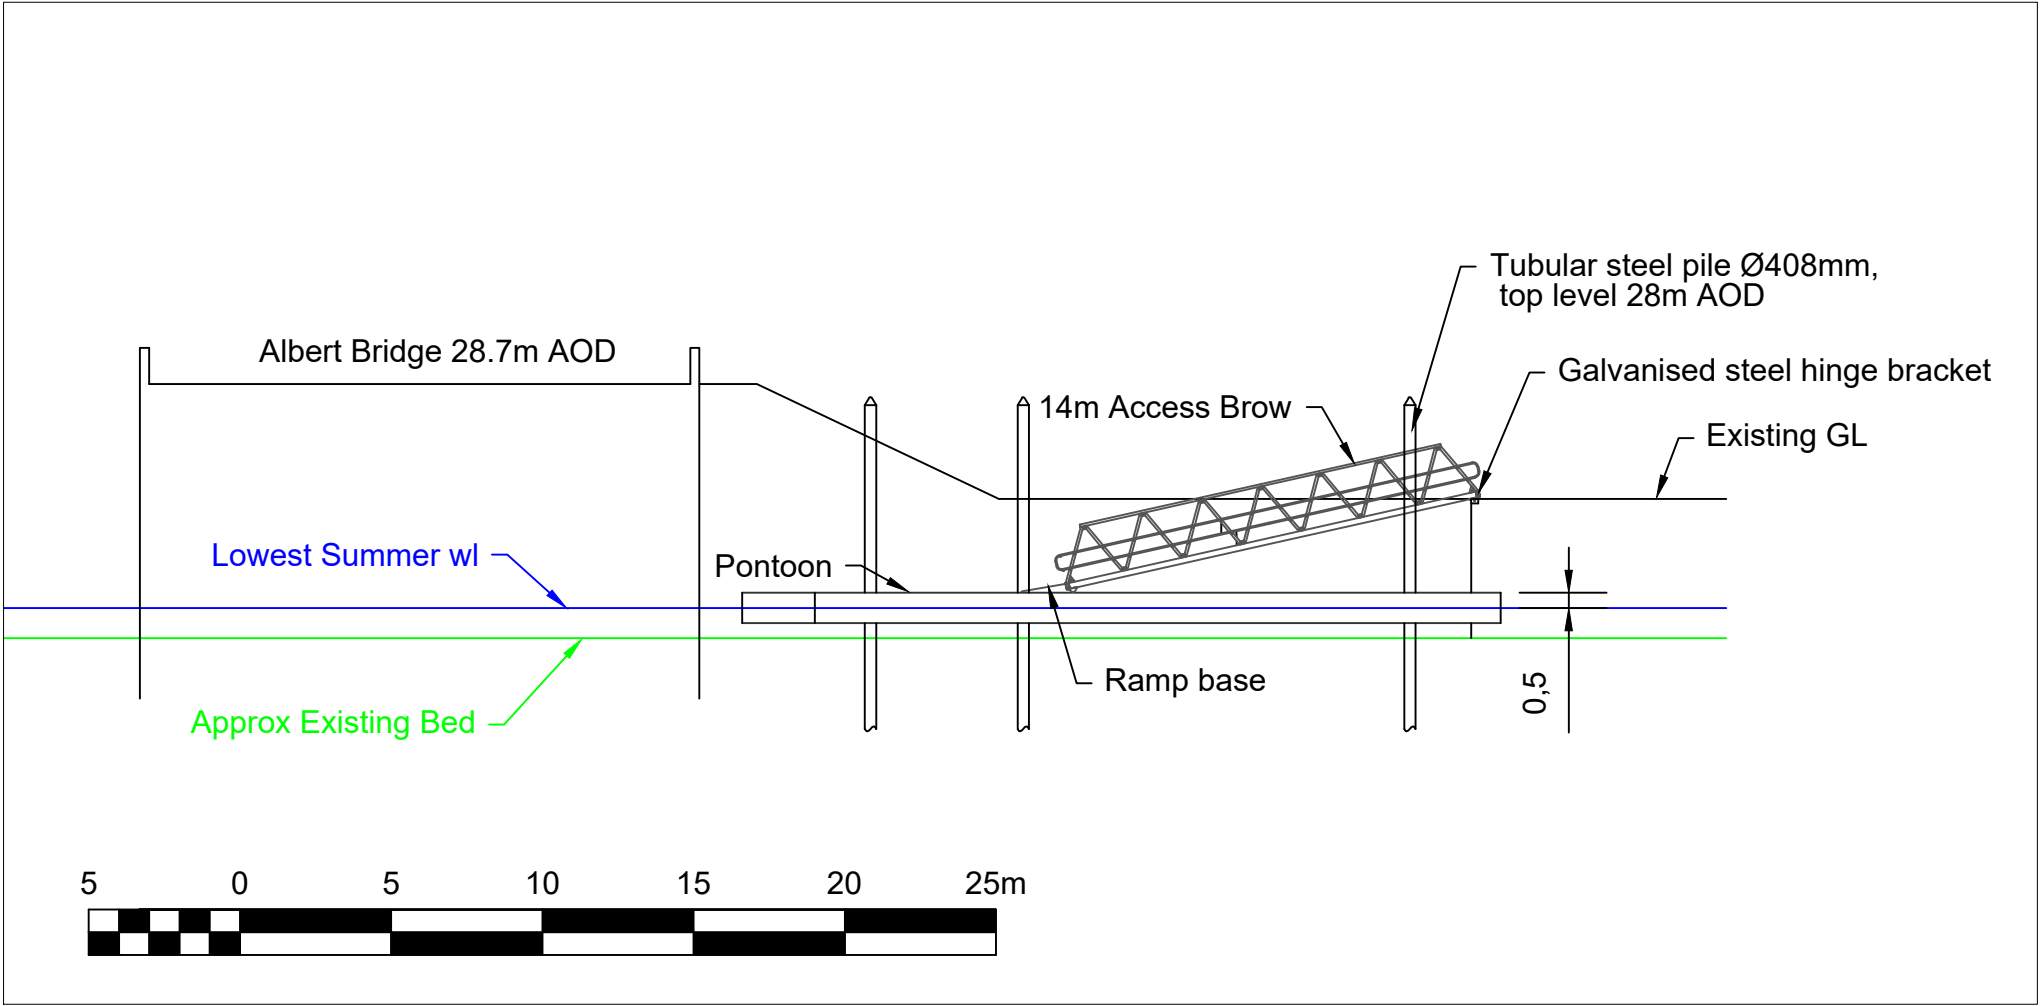

DETAIL ELEVATION
SCALE 1:250

NOTES

- Grid shown is OS National Grid
- Background data from OS Data © Crown Copyright and database rights 2022 OS 100047474
- Pontoon details provided by Client

Original LTS print only with Red Stamp

12:01:23	Revision A Pile level raised as requested by the EA
06:06:22	First issue

Date	Issue
------	-------

LYMINGTON TECHNICAL SERVICES LTD	
CLIENT Irwell & Mersey Packet Co Ltd	
SITE ALBERT BRIDGE MANCHESTER	
TITLE PROPOSED PONTOON & ACCESS BROW	
SCALE AS SHOWN @ A1	
DRAWN P.Tosswell	DATE May 2022
DRG No 10908/1A	