

MATERIALS KEY

- 1. RED BRICK TYPE 1 - STRETCHER BOND
- 2. RED BRICK TYPE 1 - SOLDIER COURSE
- 3. RED BRICK TYPE 1 - RECESSED HEADER PANELS
- 4. BUFF BRICK TYPE 1 - STRETCHER BOND
- 5. COMPOSITE WINDOWS - CLEAR GLAZING COLOUR TBC
- 6. COMPOSITE WINDOWS - OBSCURE
- 7. COMPOSITE ROOFLIGHT - CLEAR GLAZING
- 8. TIMBER ENTRANCE DOOR COLOUR TBC
- 9. ALUMINIUM DOORS - CLEAR GLAZING COLOUR TBC
- 10. PPC STEEL BALLUSTRADING
- 11. ZINC DORMERS
- 12. LIGHT GREY HALF-ROUND GUTTERS & DOWNPIPES
- 13. ALUMINIUM DRY VERGE SYSTEM
- 14. GREY ROOF TILES



REAR ELEVATION
1:100


SIDE ELEVATION
1:100

CROSS SECTION
1:100



FRONT ELEVATION
1:100

SIDE ELEVATION
1:100

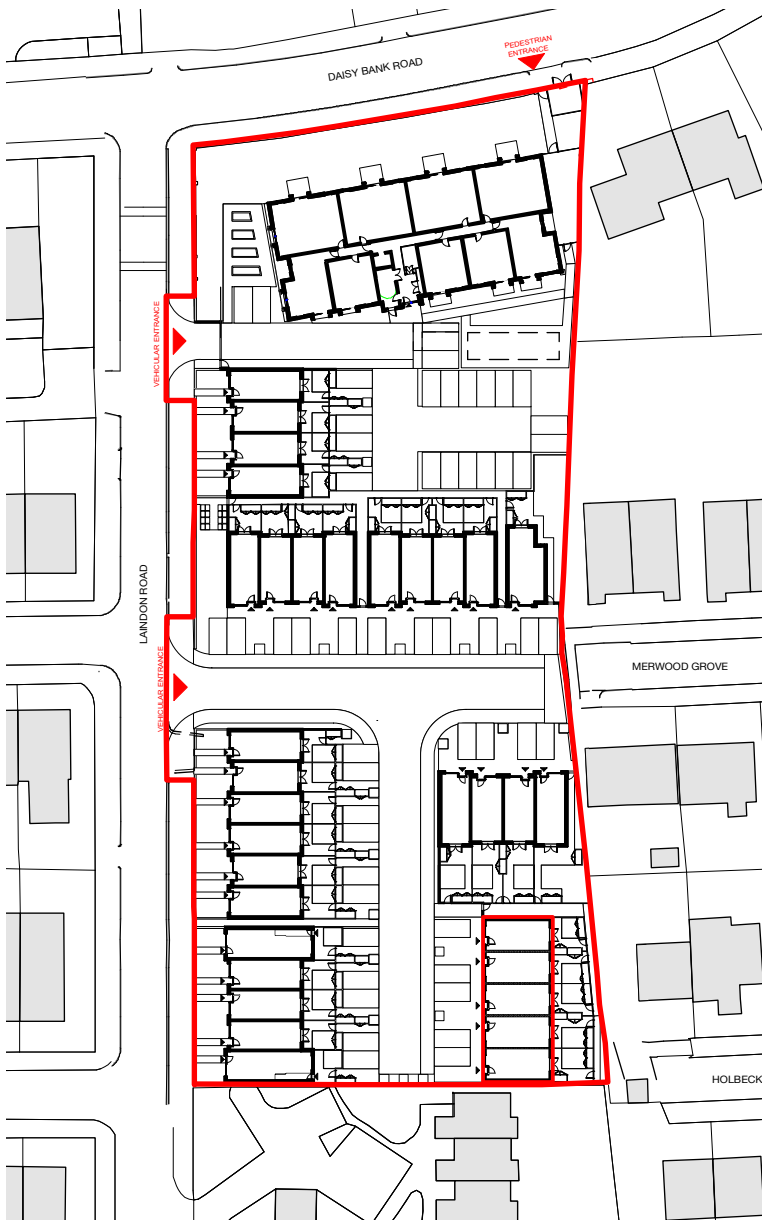

KEY PLAN
1:1000

BLOCK 8 ELEVATIONS
1:100@A1

PLANNING

IMPORTANT NOTES:

CLIENT: BRITANNIA GROUP
PROJECT: PROPOSED RESIDENTIAL DEVELOPMENT
ADDRESS: VICTORIA PARK PROBATION CENTRE

DRAWING TITLE: BLOCK 8 ELEVATIONS
SCALE: 1:100@A1
DATE: OCTOBER 2022
DRAWING NO: A662_P_810

OLLIER SMURTHWAITE ARCHITECTS
40 King Street, Manchester, M2 6BA
T: 0161 883 0838
F: 0161 883 0839
E: mail@olliersmurthwaite.com