


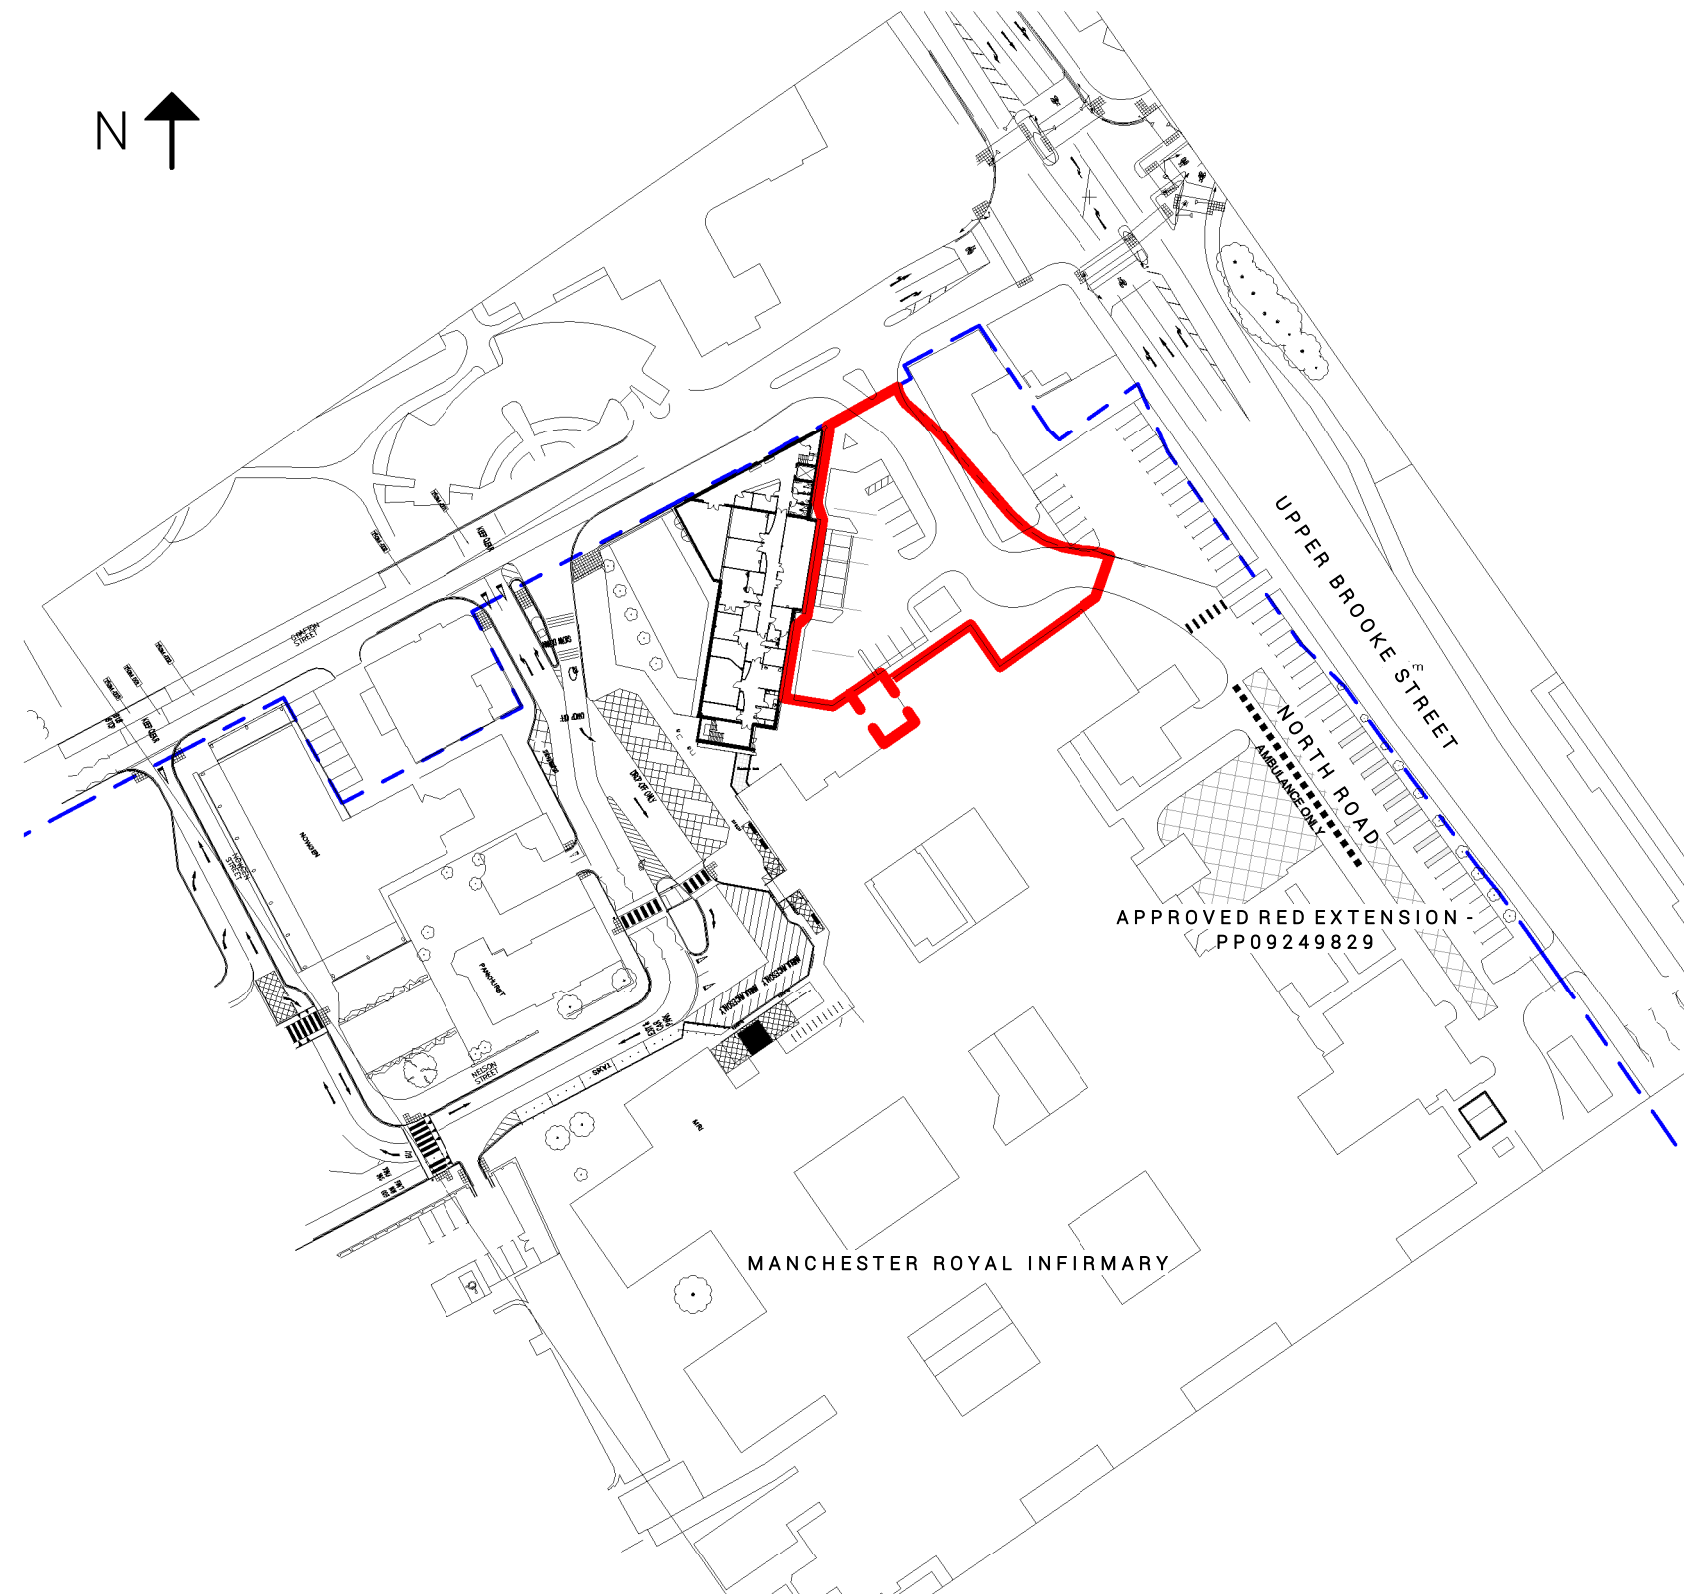

SITE KEY

Site Works Boundary

Site Works Boundary zone to overlap with Project RED scheme

Ownership Boundary

1 Site Location Plan
1 : 1250

GENERAL NOTES:

DAY Architectural Ltd accepts no responsibility for any costs, losses or claims whatsoever arising from these drawings, specifications and related documents unless there is full compliance with the Client or any unauthorised user of the following:

1

All boundaries, dimensions and levels are to be checked on site before construction and any discrepancies reported to the Architect / Designer.

2

Partial Service: Any discrepancies with site or other information is to be advised to the Architect / Designer and direction and / or approval is to be sought before the implementation of the detail.

3

Block and site plans are reproduced under license from the Ordnance Survey.

4

Do not scale this drawing.

5

For the purpose of coordination, all relevant parties must check this information prior to implementation and report any discrepancies to the Architect / Designer.

CLIENT

IHP

PROJECT

Project RED - Electrical Infrastructure

REV

DESCRIPTION

DATE

REV BY

DRAWING

Site Location Plan

SCALE

As indicated @ A3

FIRST ISSUED

25/10/22

PROJECT

1188-21

CLIENT REFERENCE

RED

DRAWN BY

AK

CHECKED BY

JC

ORIGINATOR

DAY

VOLUME

02

LEVEL

00

TYPE

DR

ROLE

A

NUMBER

070101

REVISION

SUITABILITY

PLANNING

Information contained on this drawing is the sole copyright of DAY Architectural Ltd. and is not to be reproduced without their permission.

DAY

DAY Architectural Ltd.

Studio 1, Lancaster Buildings

77 Deansgate, Manchester, M3 2BW

T: 0161 834 9703

W: www.day-architectural.com