


Dimensioning

Figured dimensions only to be taken from these designs and drawings. Work to annotated dimensions only. All dimensions to be checked on site. Architectural designers to be informed immediately of any discrepancies before work proceeds. Drawings are to be read in conjunction with relevant specifications, structural engineers and service engineers' drawings.

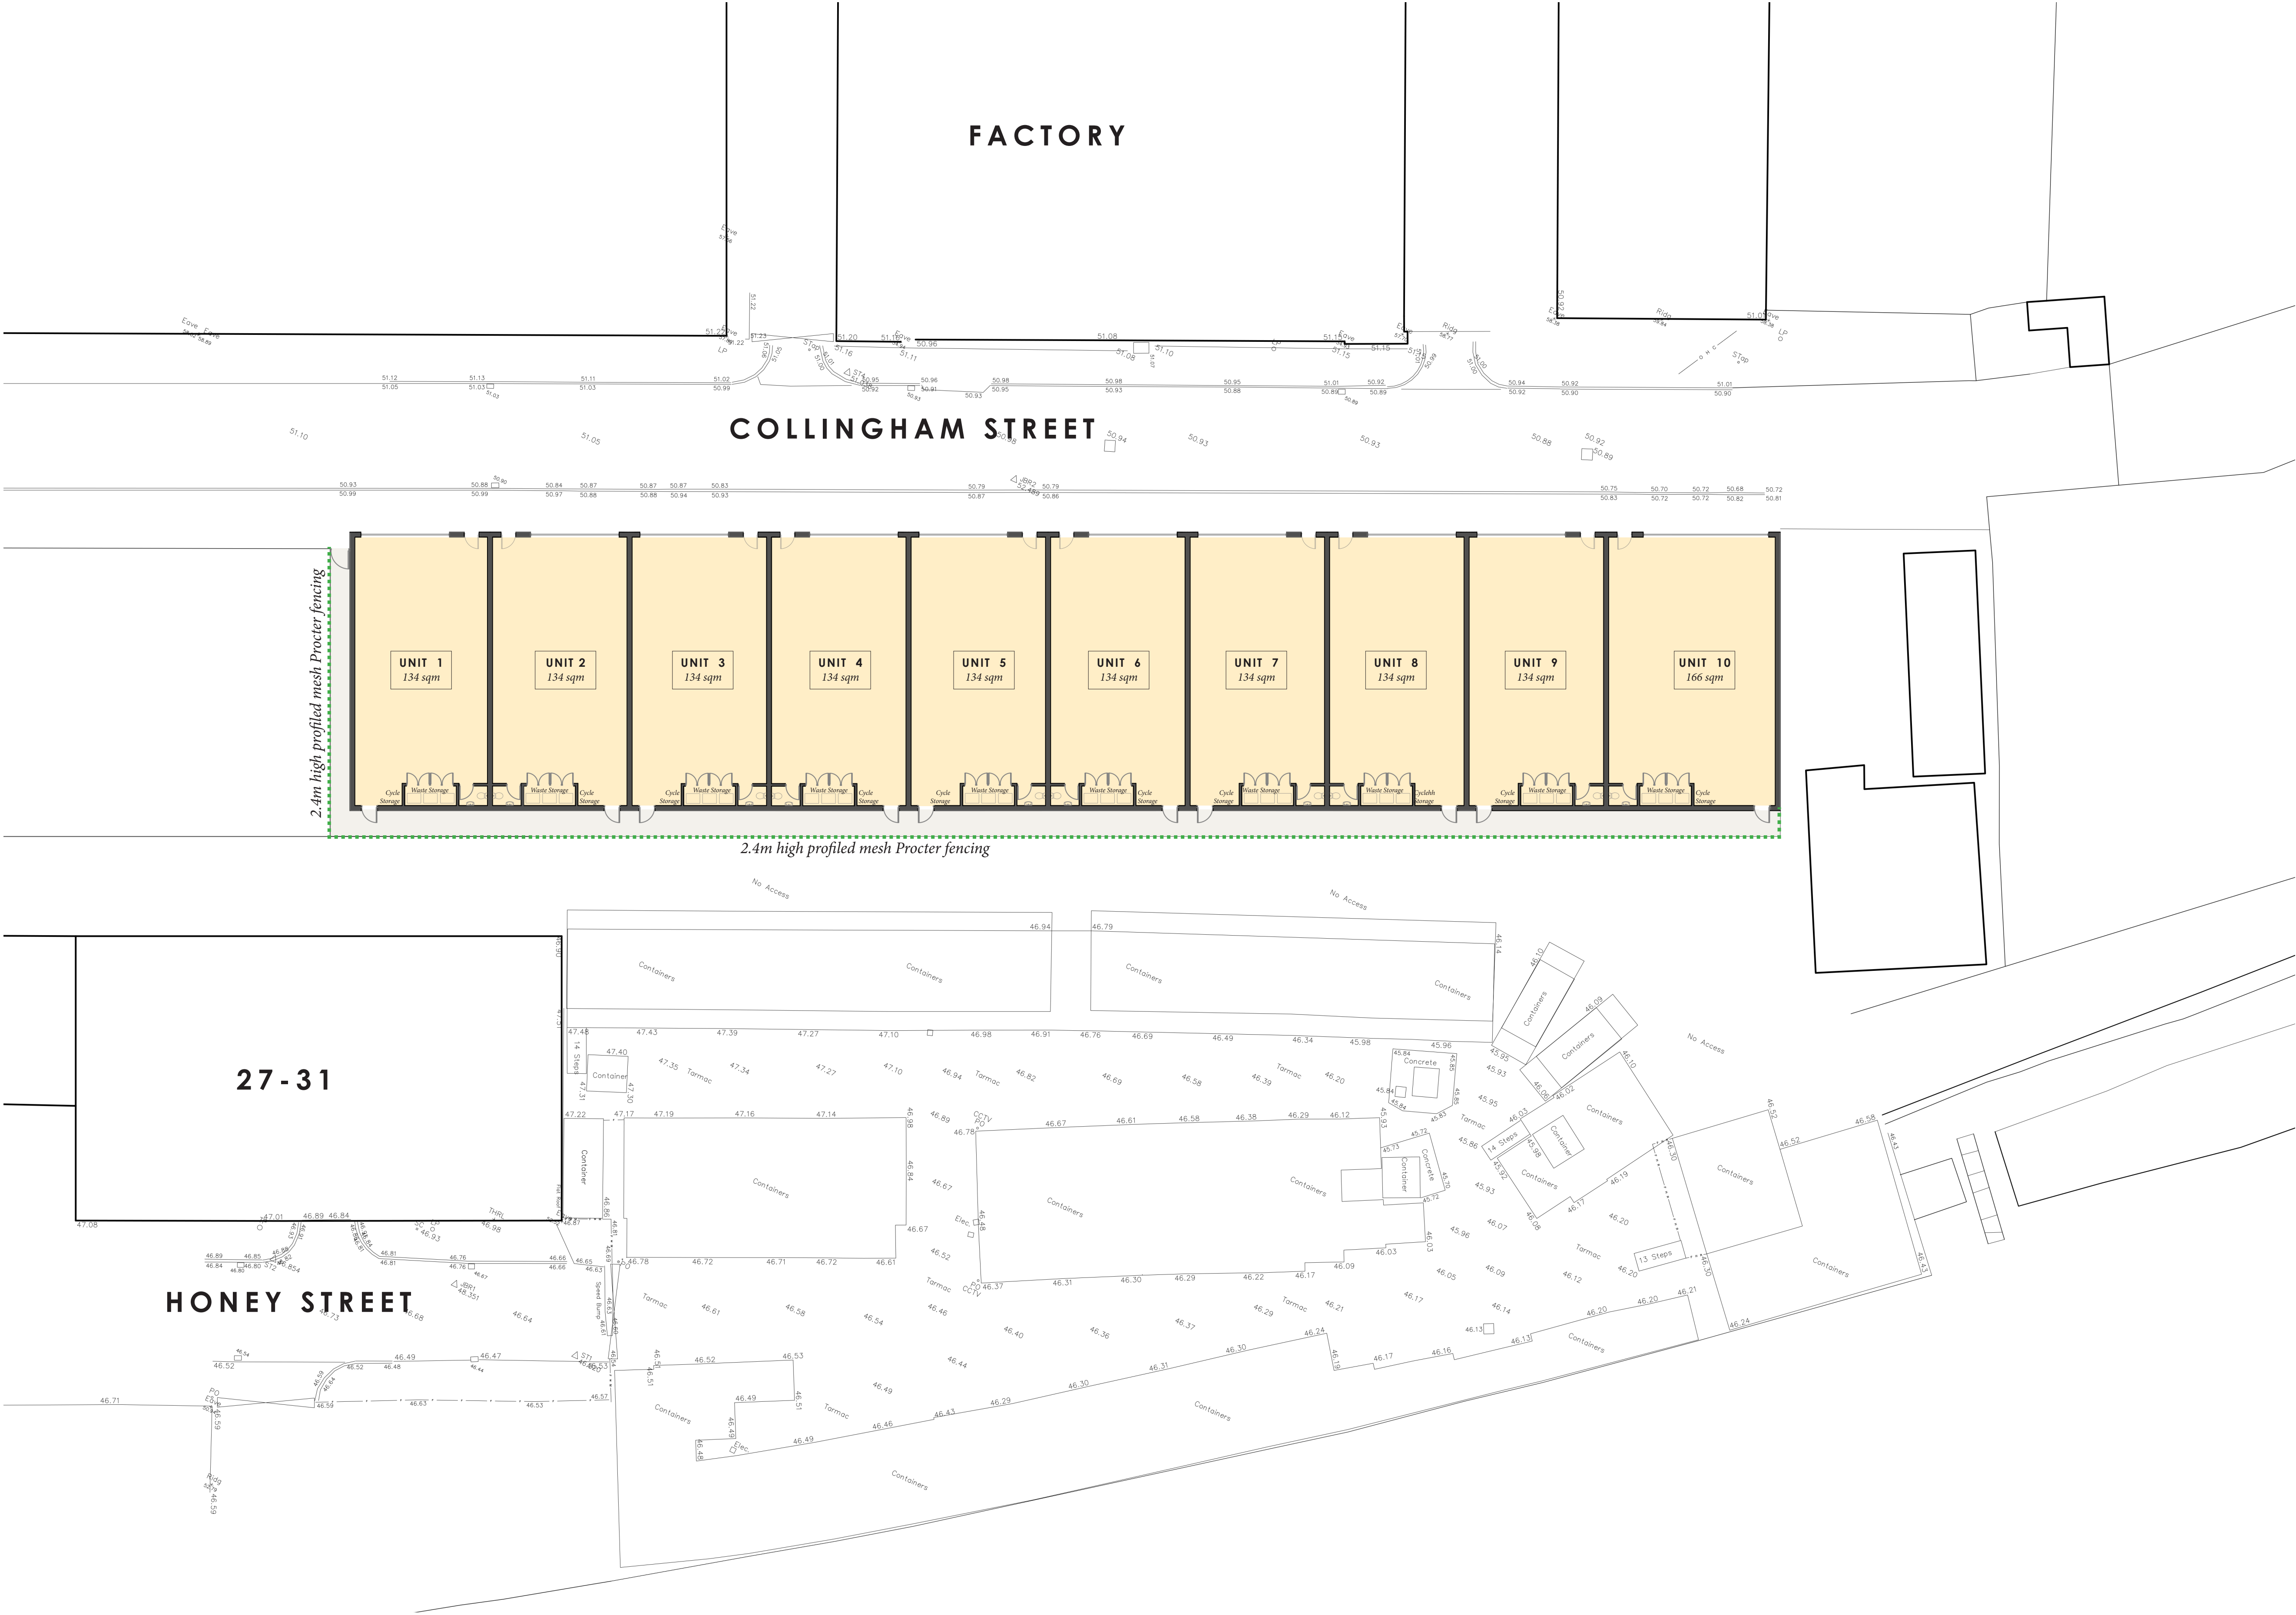

Rev	Description	Date
-	Issued to client for comments	04/04/22
A	Issued for Planning	14/06/22
B	Mezzanine Removed	04/09/22
C	Revised Drawing	03/01/23

PLANNING



SALEEM
ARCHITECTS

Client
Miss Ezra White

Project
Collingham Street,
Cheetham
Manchester

Drawing Title
Proposed Ground
Floor Plan

Scale
1:200 @ A1

Drawing No. :
Sheet 3

Revision
C

Date
Mar 2022