




Drawn up from plans provided by SIM Shopfit
All dimensions to be checked on site

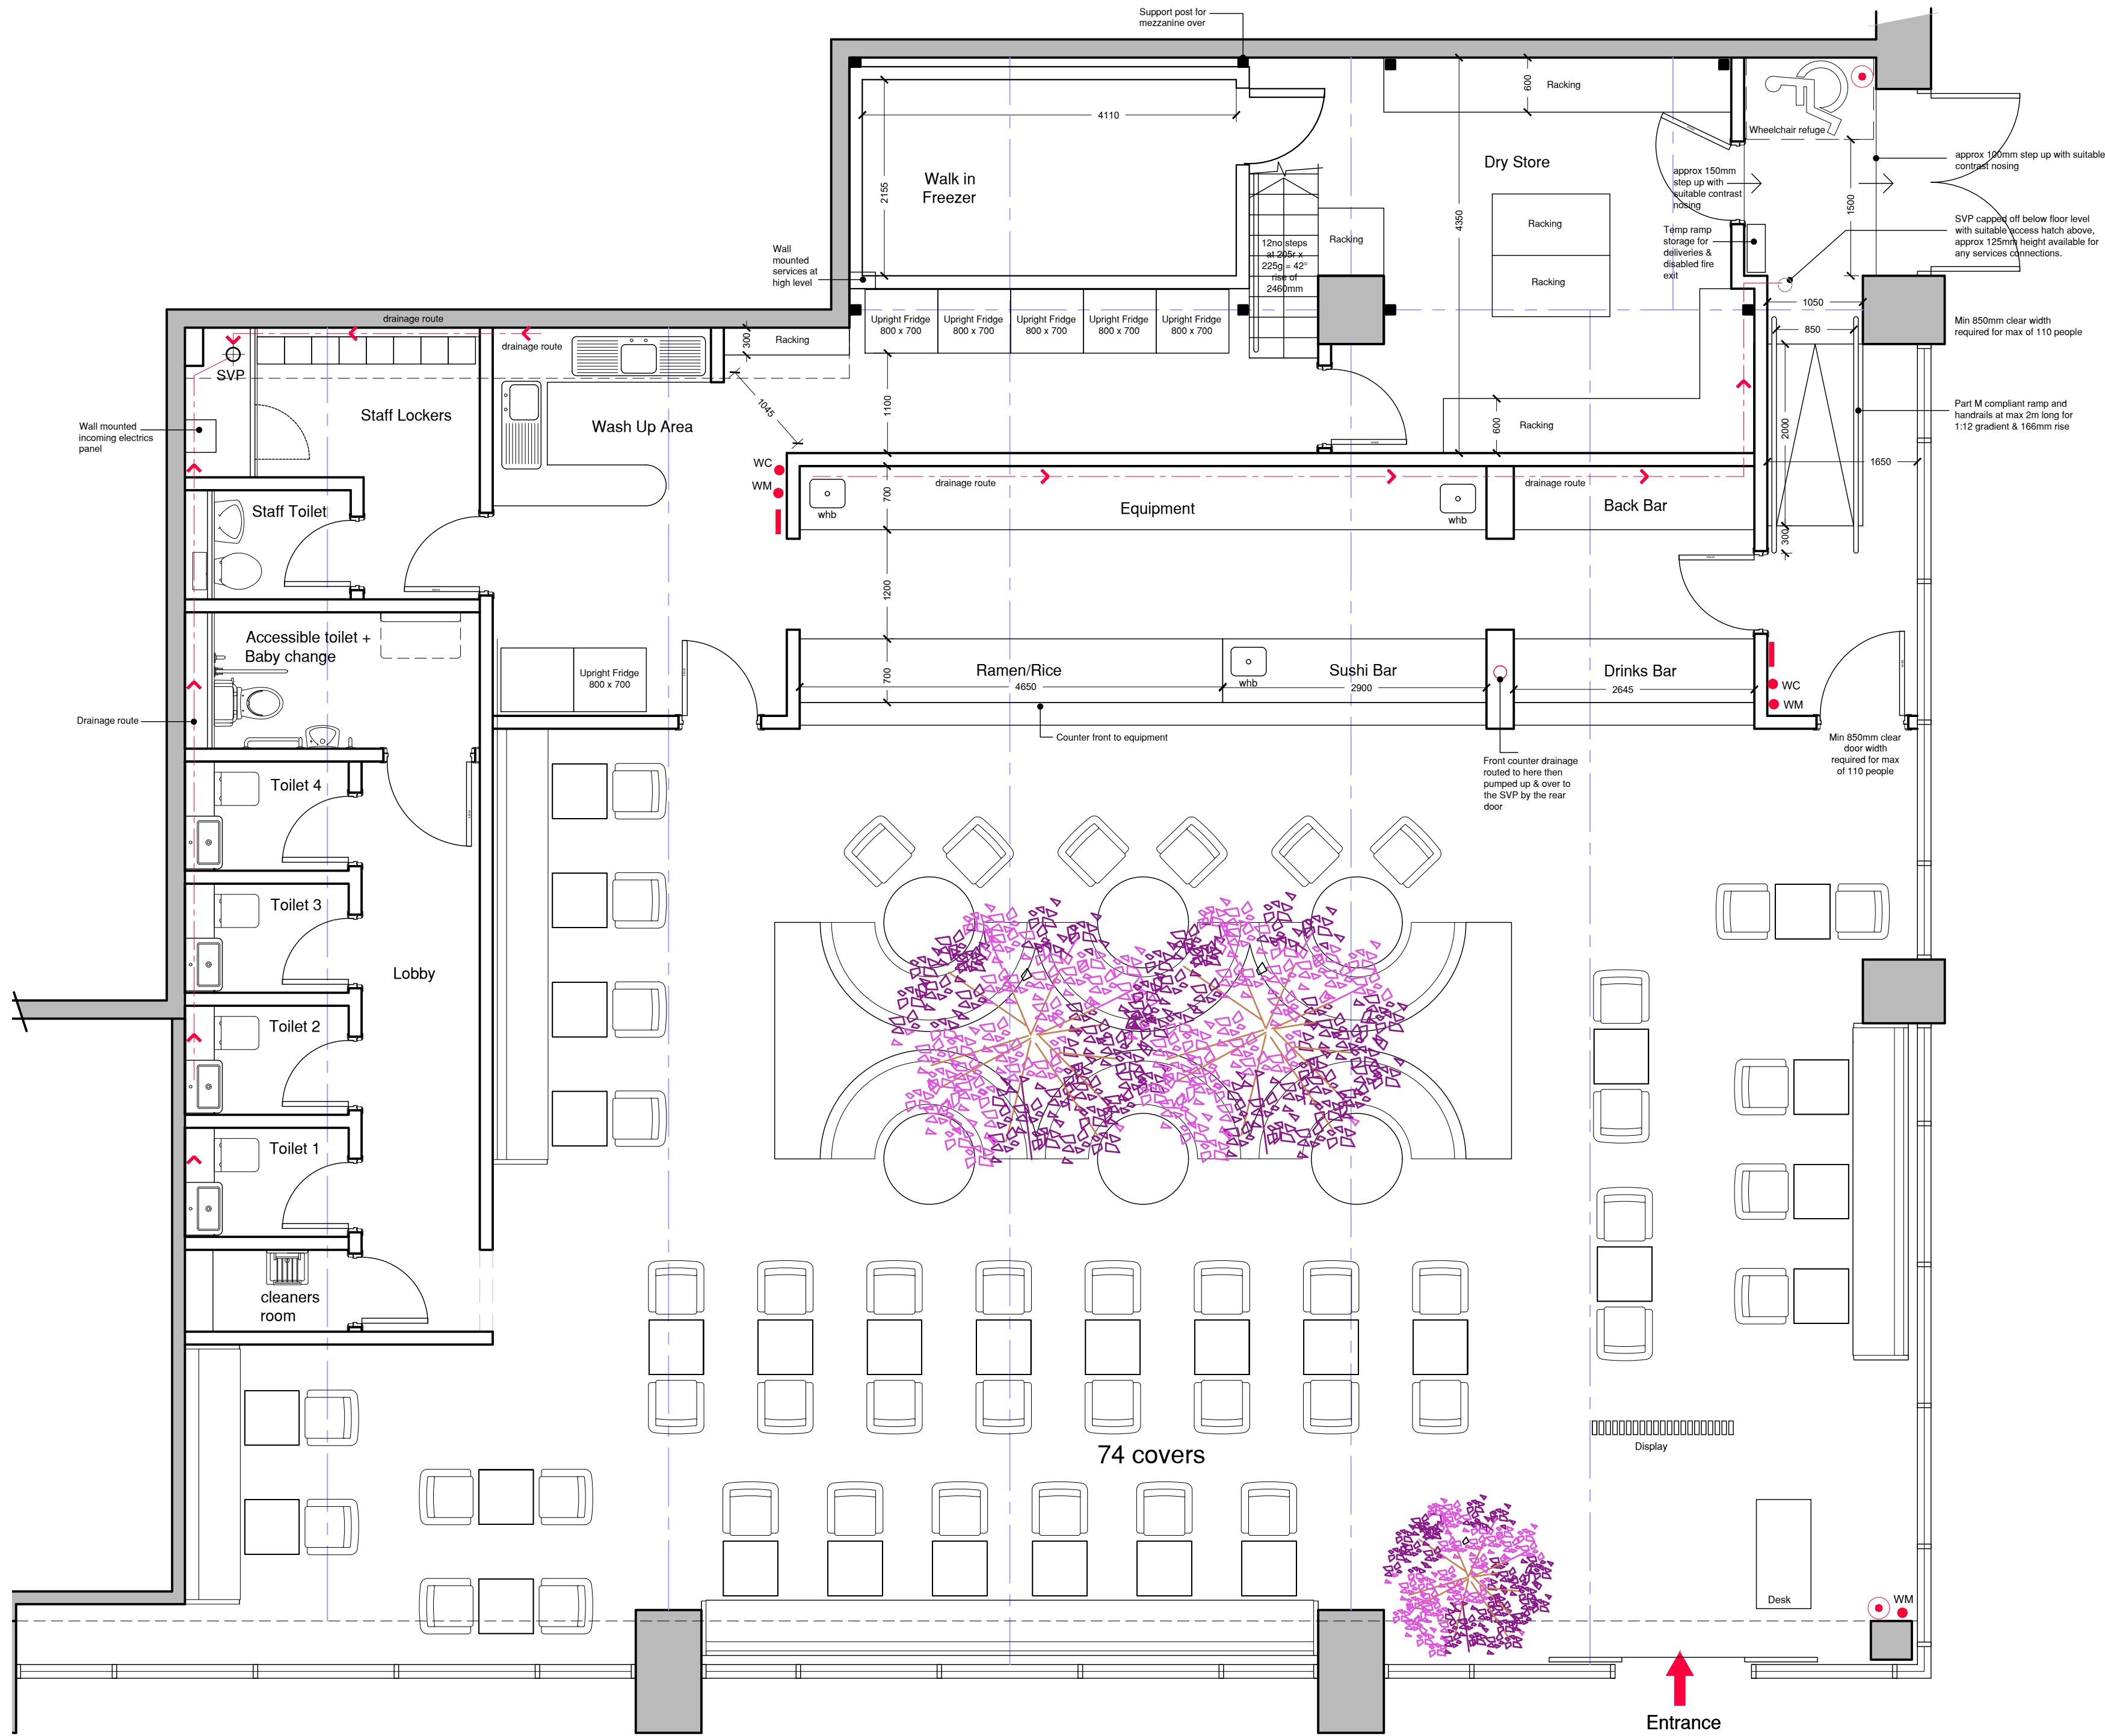

Proposed Ground Floor Plan - 1:50

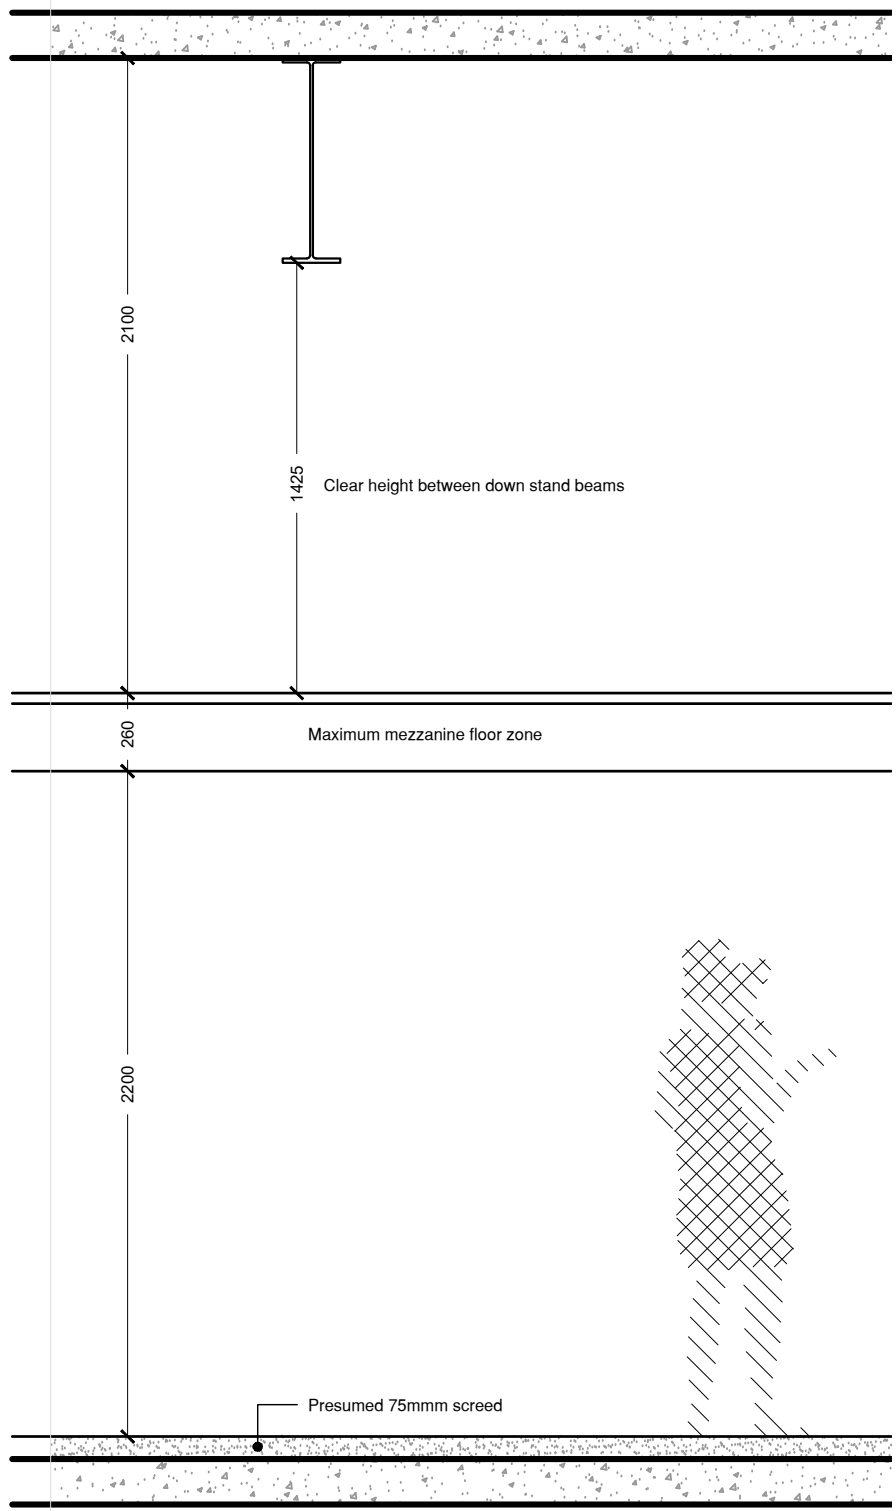

Proposed Section - Servery Area

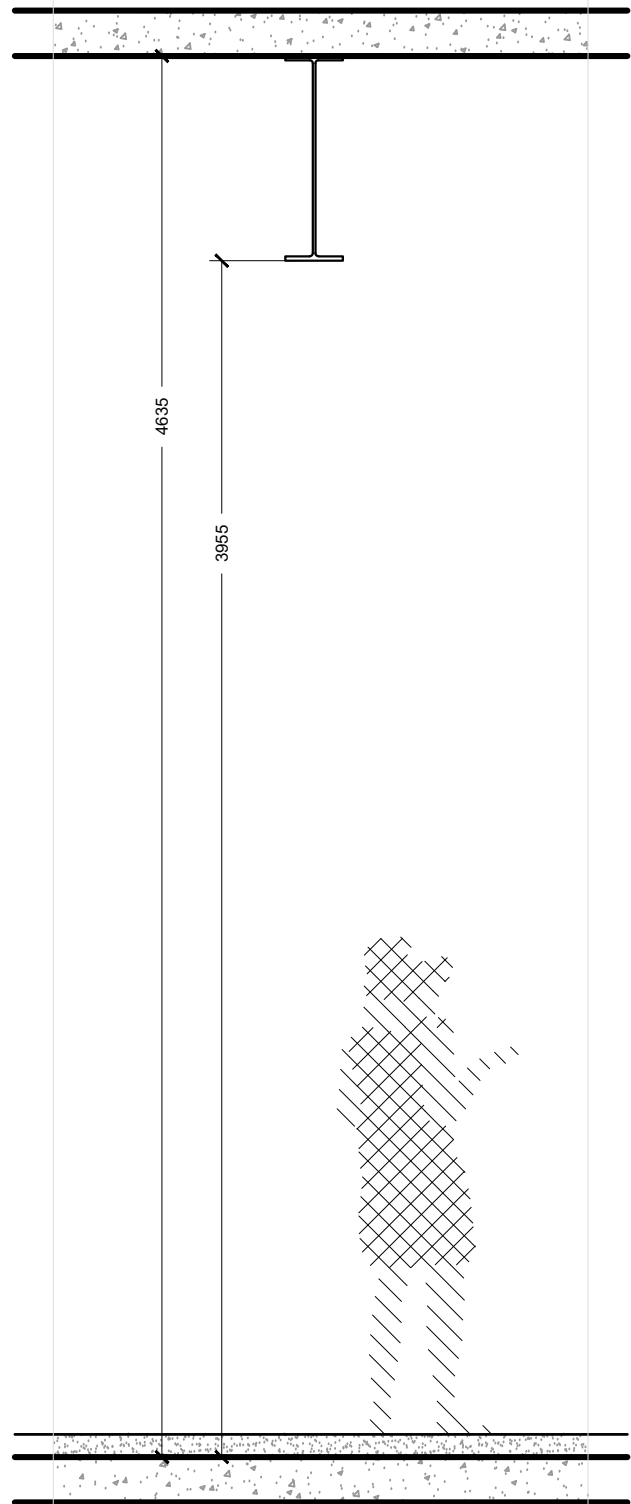

Existing Section

Sections - 1:25

Notes
Do not scale off this drawing. If in doubt please ask.
Dimensions must be checked on site where possible
©This drawing must not be reproduced in whole or part without written consent

FIRE FIGHTING EQUIPMENT

- WC 6L Wet Chemical fire extinguisher
- WM 6L Water Mist fire extinguisher
- Fire blanket
- Extinguishers to be mounted in pairs or singles as shown. Each location to have ID signs & a fire action sign. Exact locations all to be on site to suit final equipment layout & fire risk assessment.
- Manual fire alarm call point

REV G	accessible facilities renamed, fire ext & call points added	10.1.23
REV F	rear exit amended & ramp shown	3.1.23
REV E	demise reduced, SVP position amended	29.12.22
REV D	stairs dims updated	16.12.22
REV C	exit door & stair dims amended. Mezz posts added	2.12.22
REV B	seating layout updated	1.12.22
REV A	seating layout updated, serving shelf and WHB's added	29.1.22

Revisions

Client: SIM FIT-OUT

Project: Maki Ramen - New Restaurant
Unit 2, 11 York Street
Manchester, M2 2AW

Title: Proposed Plan

Dwg no: 4595-P-1

Drawn: Date: 24.11.22

Scale: 1:50 Rev: G

Dewlon House, Cannon Way, Dewsbury WF13 1XL
Tel: 01924 695 595
E mail: admin@Hmia.co.uk Web Site: www.Hmia.co.uk