


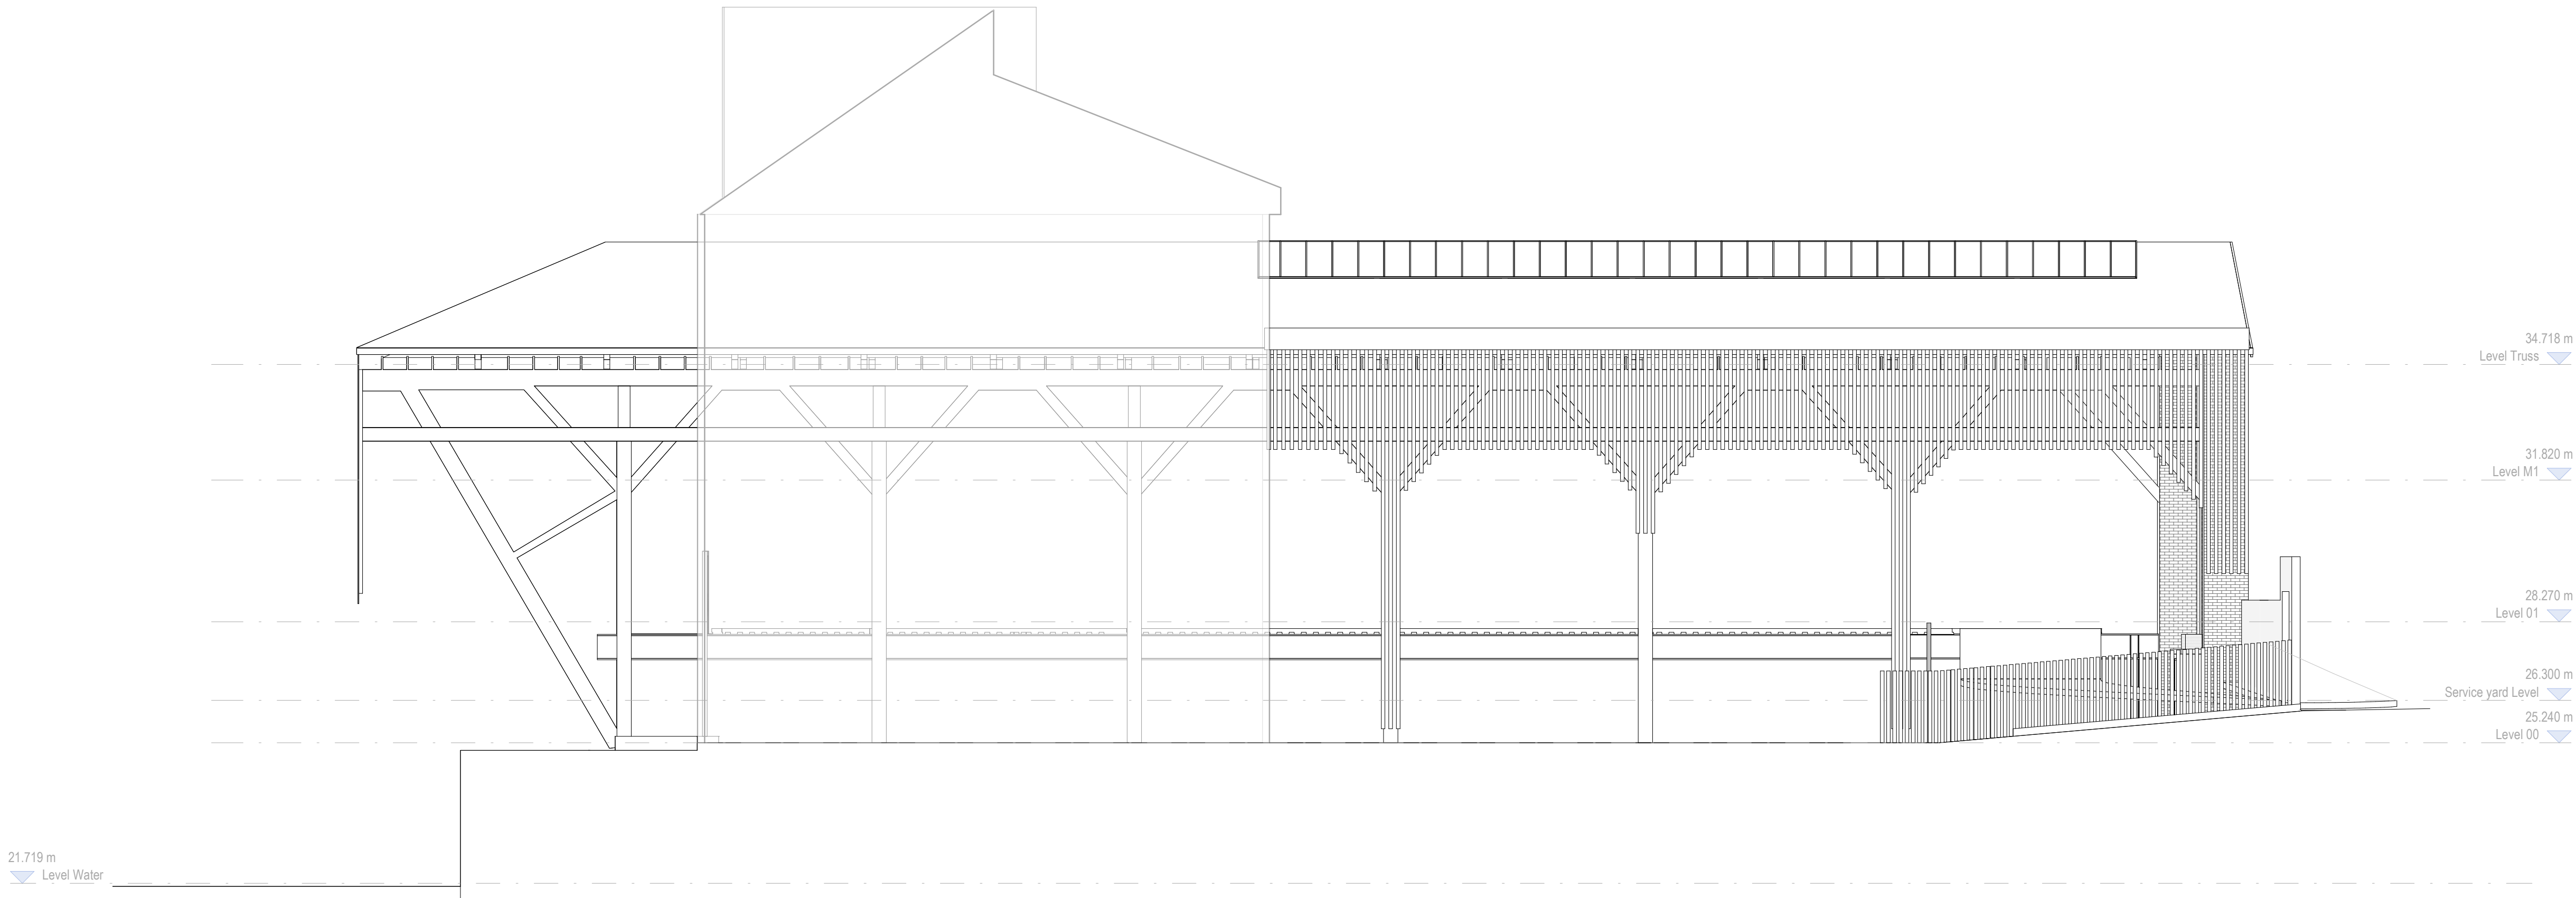

Notes

Do not scale from this drawing.

All dimensions are to be checked prior to construction and any discrepancies are to be identified to the Architect.

Copyright reserved.

Status

PLANNING

Client

ALLIED LONDON

Project

SHIPYARD
WATER ST, MANCHESTER

Title

Existing South-West Elevation
Service Yard

A 18/01/23 Issued for planning
Revisions

GL

3DReid
www.3DReid.com
Architecture Interiors Masterplanning

3D
REID

Scale	Size	Date	Drawn	Checked
1 : 100	A1	26/08/22	GL	NS

Drawing No.	Rev.
200097-3DR-ZZ-DR-A-08104	A