




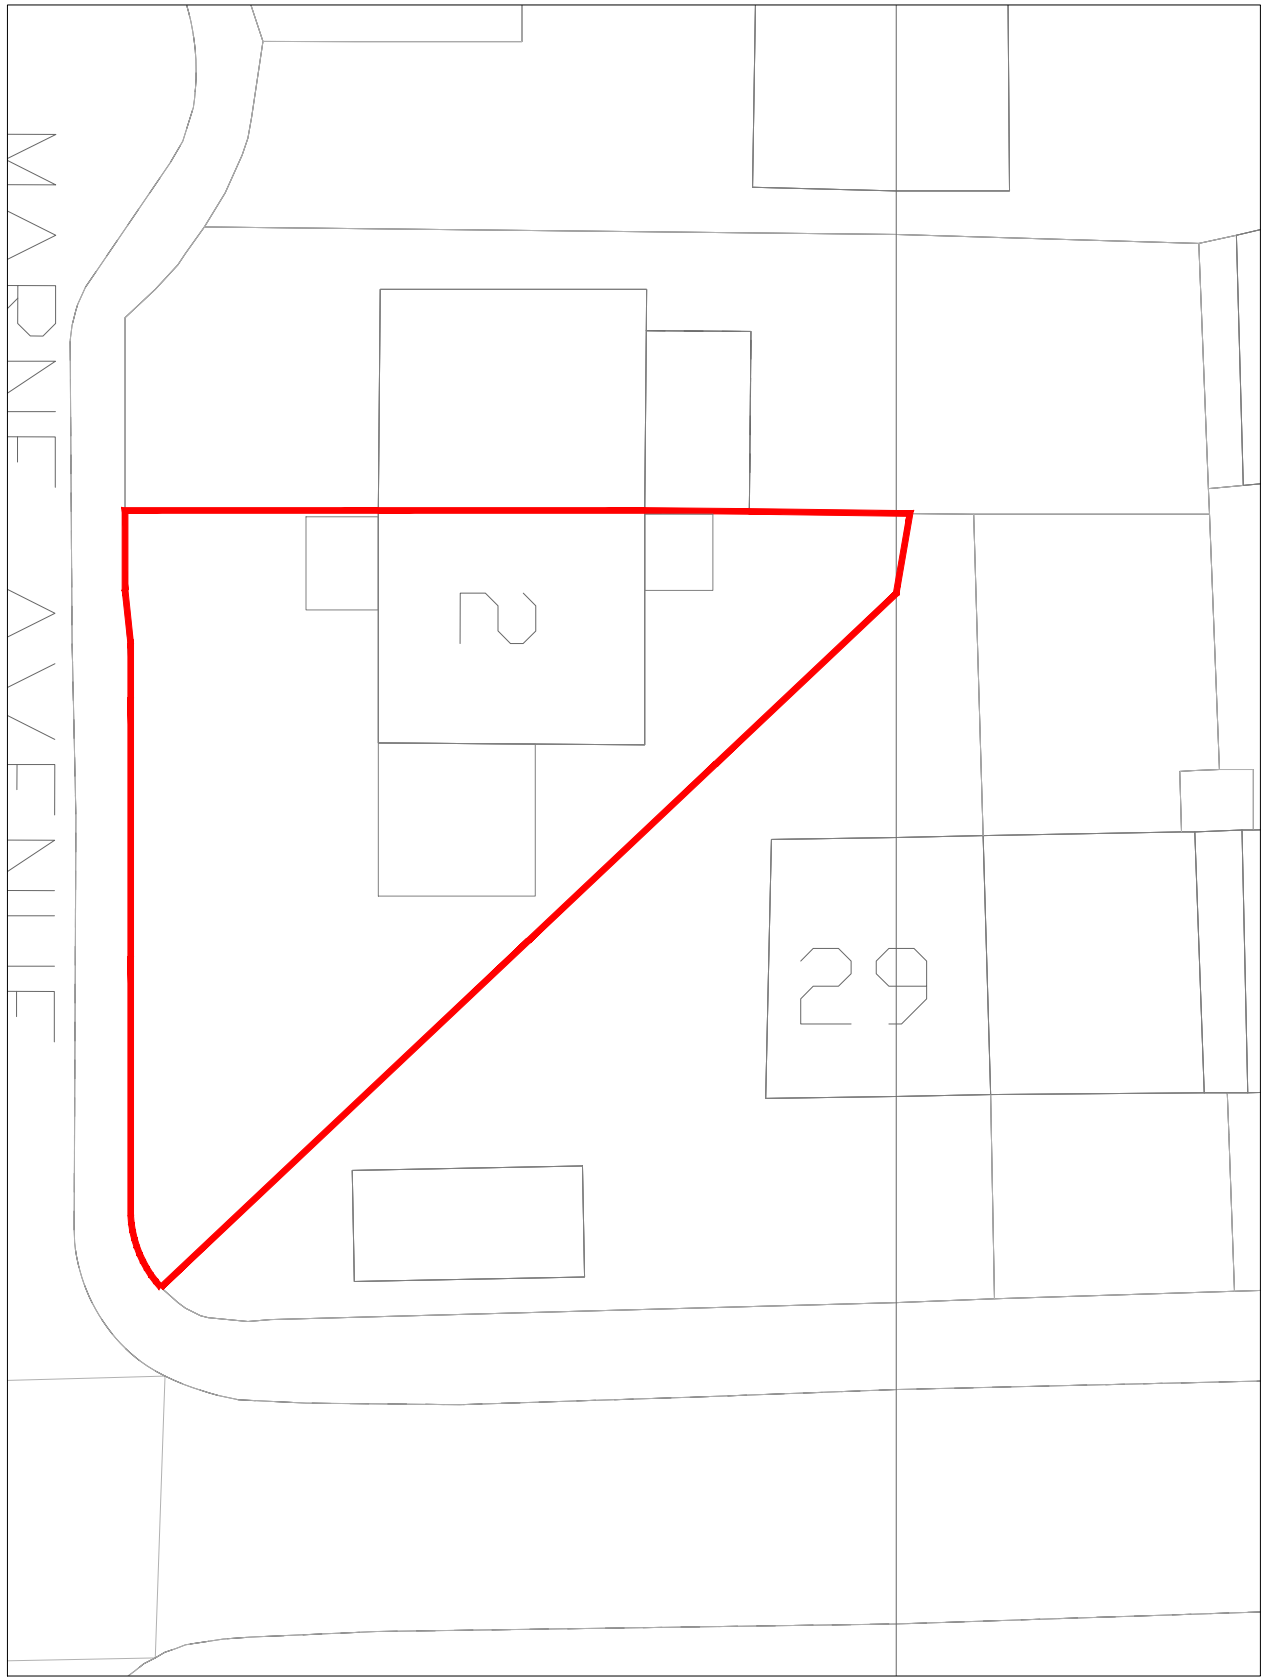

EXISTING SITE PLAN

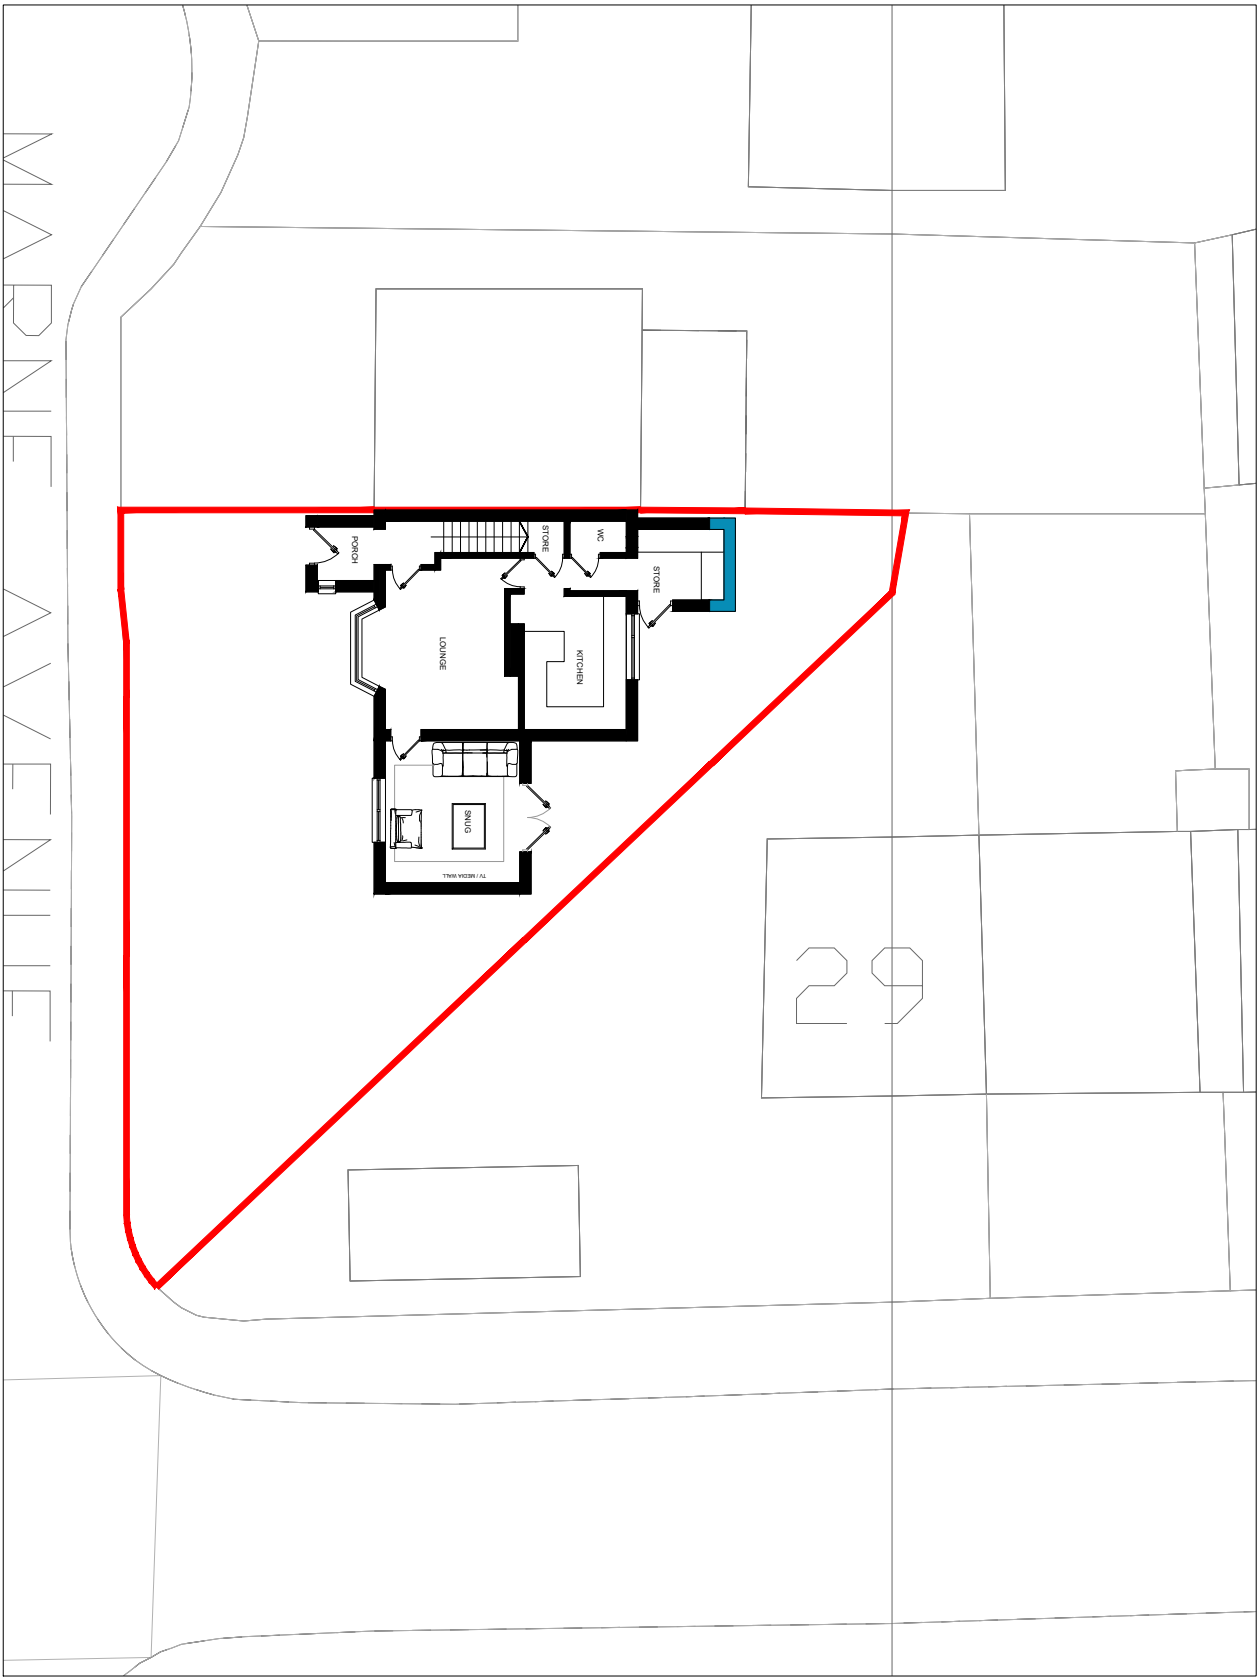

PROPOSED SITE PLAN

 

- GENERAL NOTES:**
- 1 All boundaries, dimensions and levels are to be checked on site before construction and any discrepancies reported to the Architect / Designer.
 - 2 Partial Service: Any discrepancies with site or other information is to be advised to the Architect / Designer and direction and / or approval is to be sought before the implementation of the detail.
 - 3 Block and site plans are reproduced under license from the Ordnance Survey.
 - 4 Do not scale this drawing.
 - 5 For the purpose of coordination, all relevant parties must check this information prior to implementation and report any discrepancies to the Architect / Designer.

- KEY**
- Existing Walls
 - New Walls
 - Steel Member
 - Demolition

CLIENT Mr Paul Weall		DRAWING Existing & Proposed Site Plan	
PROJECT 2 Marne Avenue, Manchester		SCALE 1:200	PAPER SIZE A3
		DATE 22/12/2022	DRAWN BY
		DRAWING No. PD006	REVISION A
		DRAWING STATUS	PLANNING
A	Issued For Planning	22.12.22	
REV	DESCRIPTION	DATE	