



Proposed North Elevation

1:100

Proposed Materials Key


1. Facing Brickwork
2. Capped Stick-Built aluminium or composite aluminium Curtain Wall or top hung openable windows, bronze finish.
3. Aluminium or composite aluminium Glazed Doors (door height 2100m) to Capped Stick-Built Curtain wall system, bronze finish
4. Perforated Metal panels balustrade, bronze finish.
5. Brick Faced Concrete Upstand
6. Main Entrance glazed canopy, bronze finish to metal frame.
7. Early years canopy polycarbonate canopy,bronze finish to metal frame, Daycare canopy to have shutters on three sides, brnze finish to metal frame.
8. Solid metal panels, bronze finish.
9. Louvre System, bronze finish
10. Perforated metal panels infill (anticlimb - anti-trap), bronze finish
11. 2.4m secure weldmesh fence, Colour Grey.
12. Bronze finish metal plinth.

General Notes

All dimensions are to be checked on site prior to construction, manufacture of any components and ordering of materials and equipment.

Any discrepancies are to be reported to the architect for clarification.


All materials and workmanship to be in accordance with the current British Standards and codes of practice.

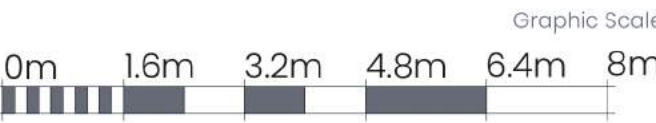

Graphic Scale

North Arrow

Building Ke

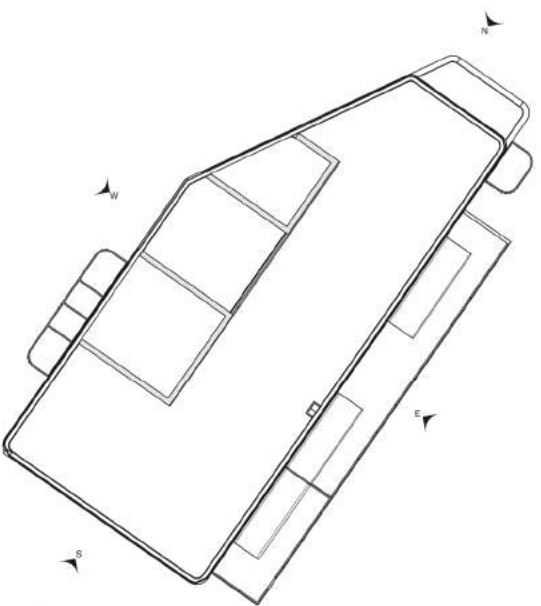

Proposed South Elevation

1:100

P02	07/11/22	KK	NMA Issue with amended door heights
P01	18/10/22	OH	NMA Issue
X01	31/03/22	KK	Reserved Matters Application Submission

Rev	Date	By	Description
-----	------	----	-------------

arkilab
DESIGN STUDIO

www.arkilab.co.uk info@arkilab.design

Client

Renaker Build, MCC

Project

Crown Street Primary School

Drawing

Proposed North & South Elevations

Drawing Number: Revision
zone - originator - class - type - level - number
C3 - AKL - G200 - EL - XX - 0015 - P02

Suitability: S5
Suitability Description: For Client Approval

Stage: RIBA 03
Purpose: Planning

AKL Job Number: 21018
Scale: As Indicated @A1
Date: March 2022

Drawn By: OH
Checked By: KK

Copyright of Arkilab Ltd 2022. All rights reserved. This drawing is not to be copied or disclosed by or to any unauthorised persons without the prior written consent of Arkilab Ltd.