




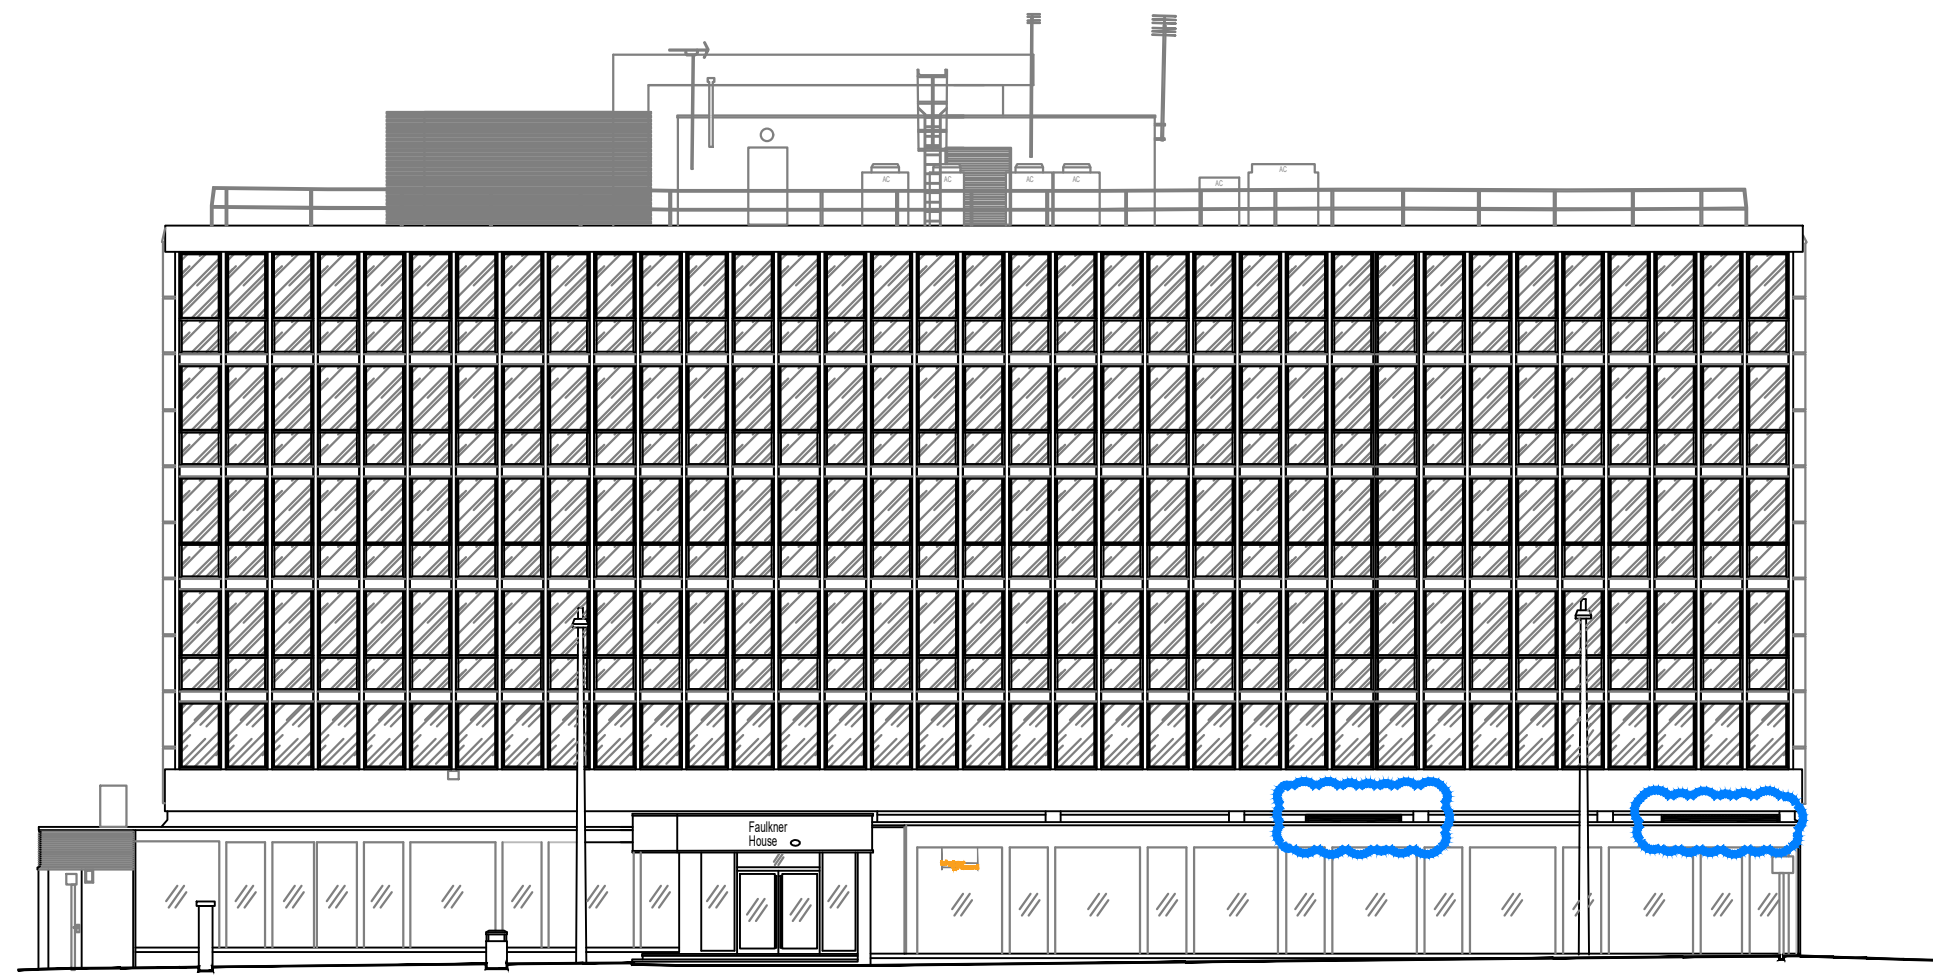

Faulker Street Elevation
1:200@A1

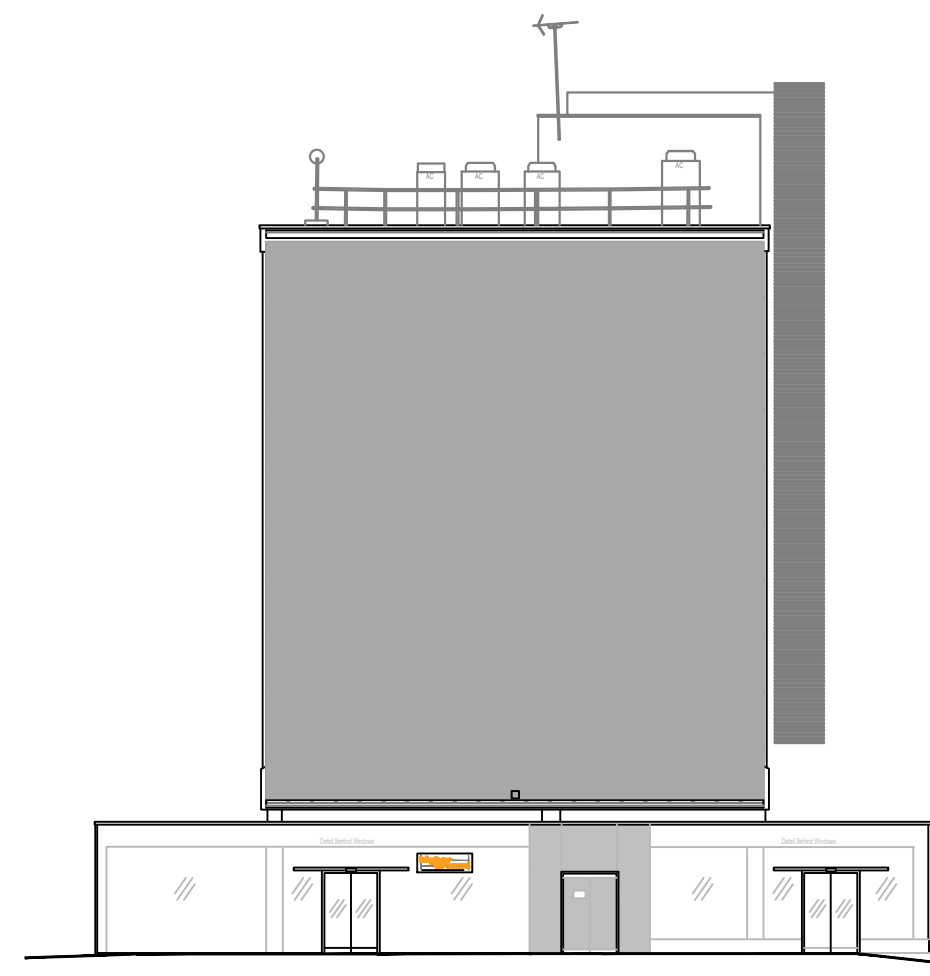


New York Street Elevation
1:200@A1

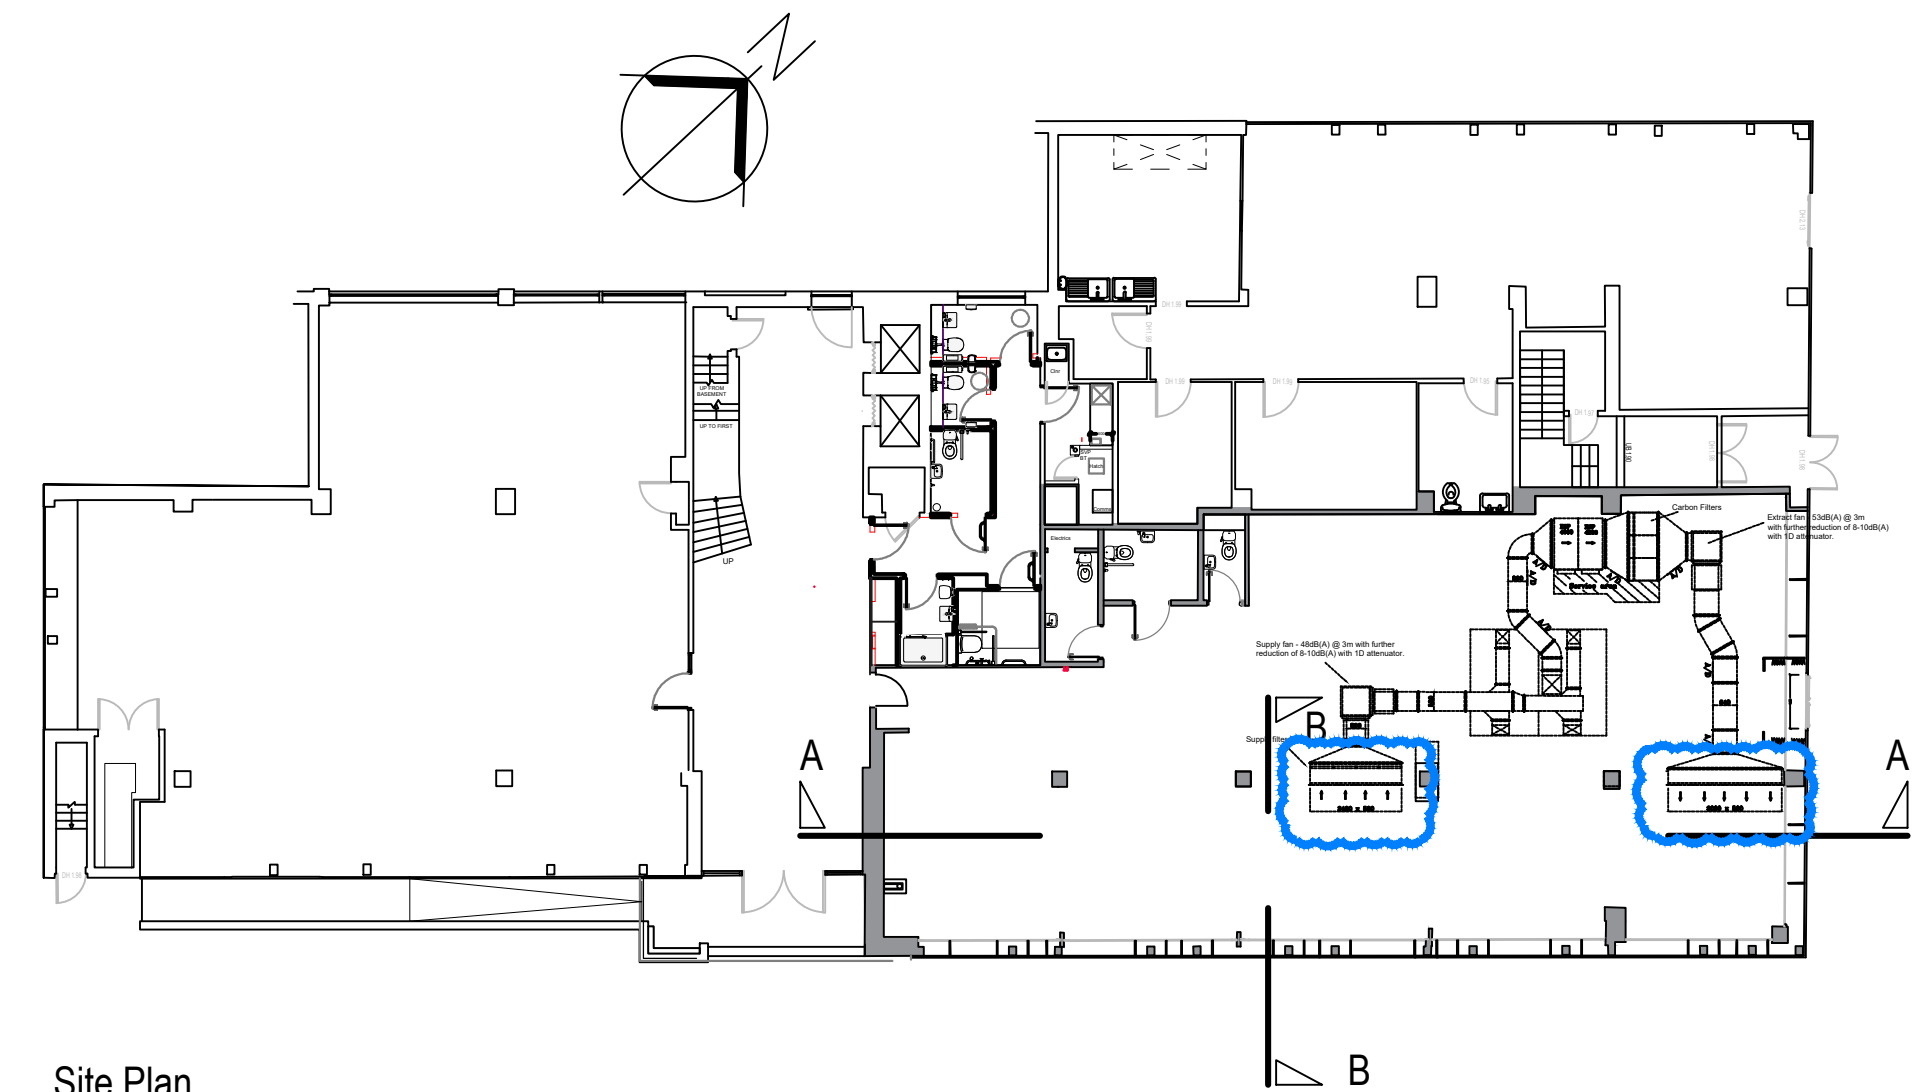



Site Plan
1:200@A1

Faulkner Street

New York Street

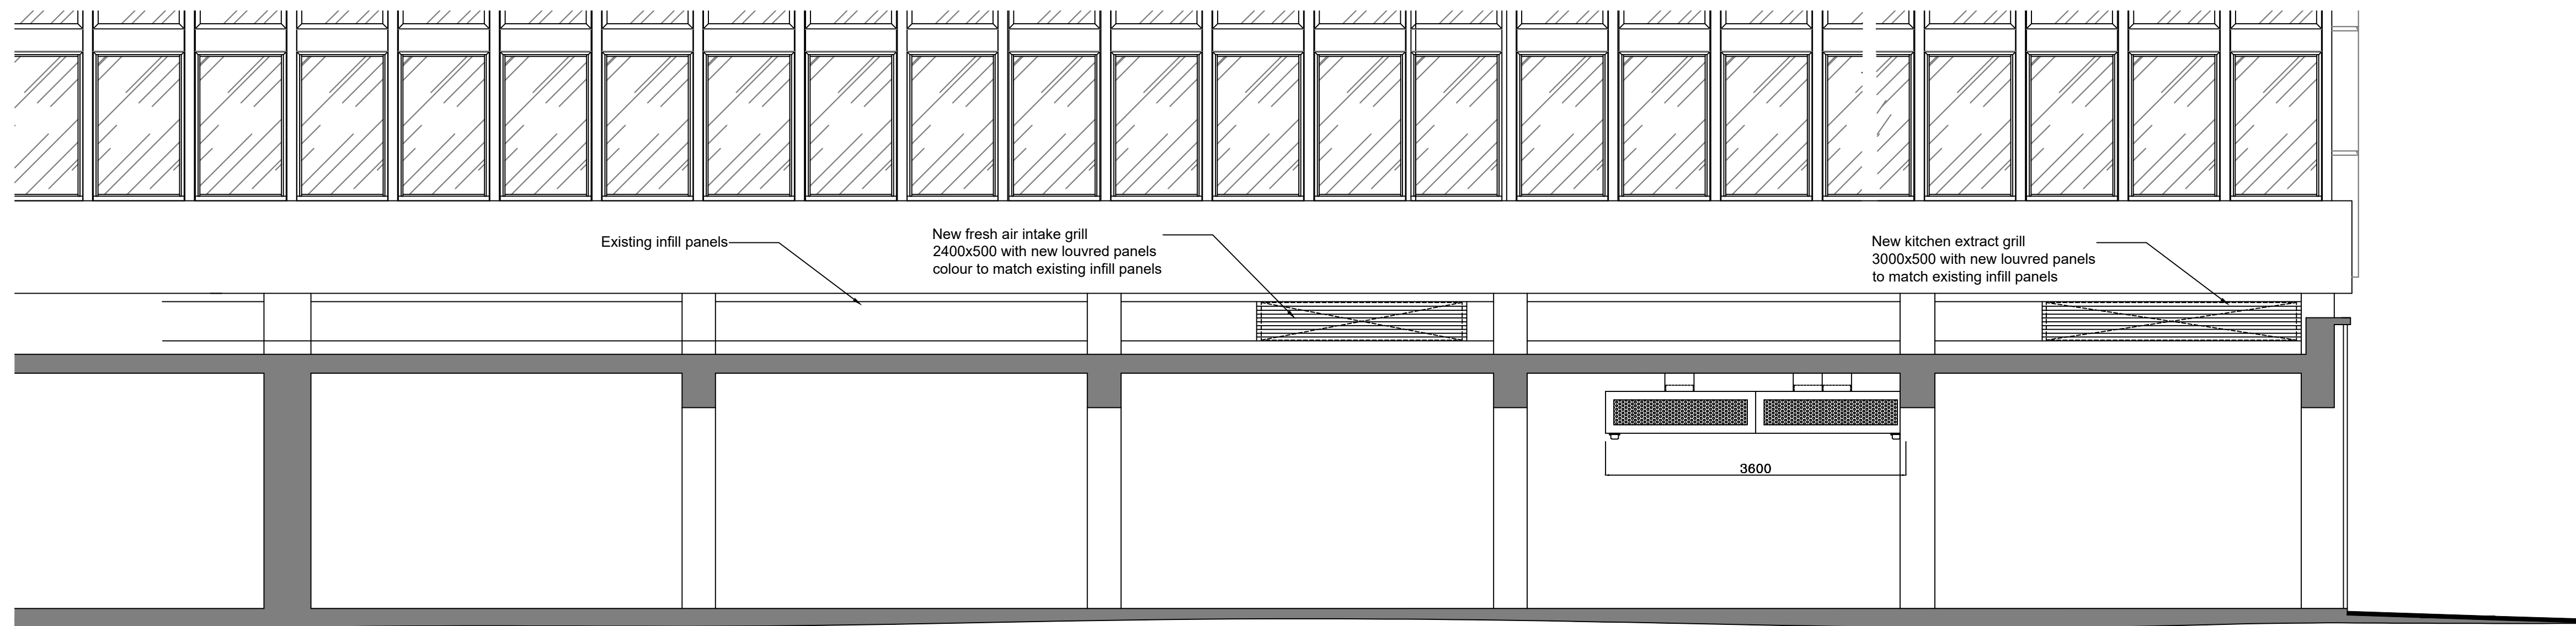

Section AA Viewed from Faulkner Street
1:50@A1

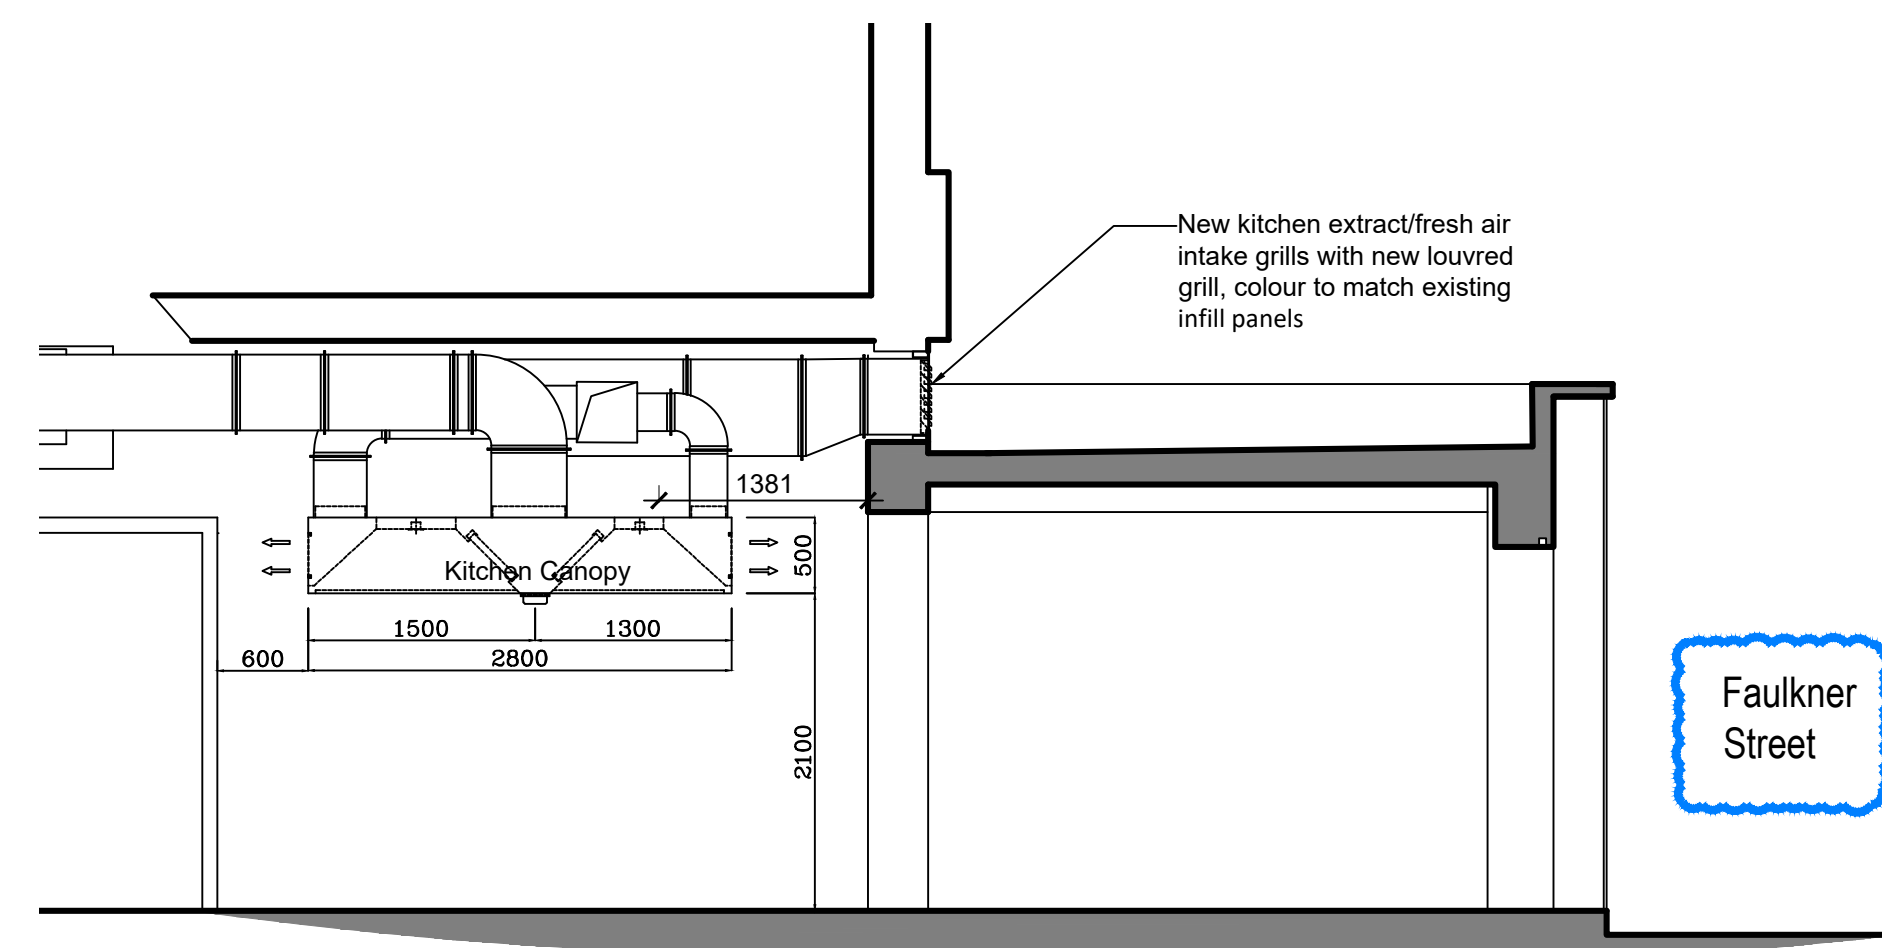 

Section BB
1:50@A1

Faulkner Street

B	Road name view added to section A-A	GT	15.12.22
A	Revised extract added issued by advance on 10.11.22	GT	10.11.22



Sworders Court Yard, 19D North Street, Bishops Cleeve, Herts. CM23 2LD
Tel: 01279 433888, Fax: 01279 433889,
E-Mail: pembrook@pembrook.co.uk
Website: www.pembrook.co.uk

Client

Project
HIGHER GROUND
Faulkner Street
Manchester
M1 4DY

Drawing Title
**Proposed Elevations
Kitchen Extract**

Drawing No 3382.125
Scale 1:200, 1:50 @A1
Date 26.10.22
Drawn By DMCD

Revision AB