
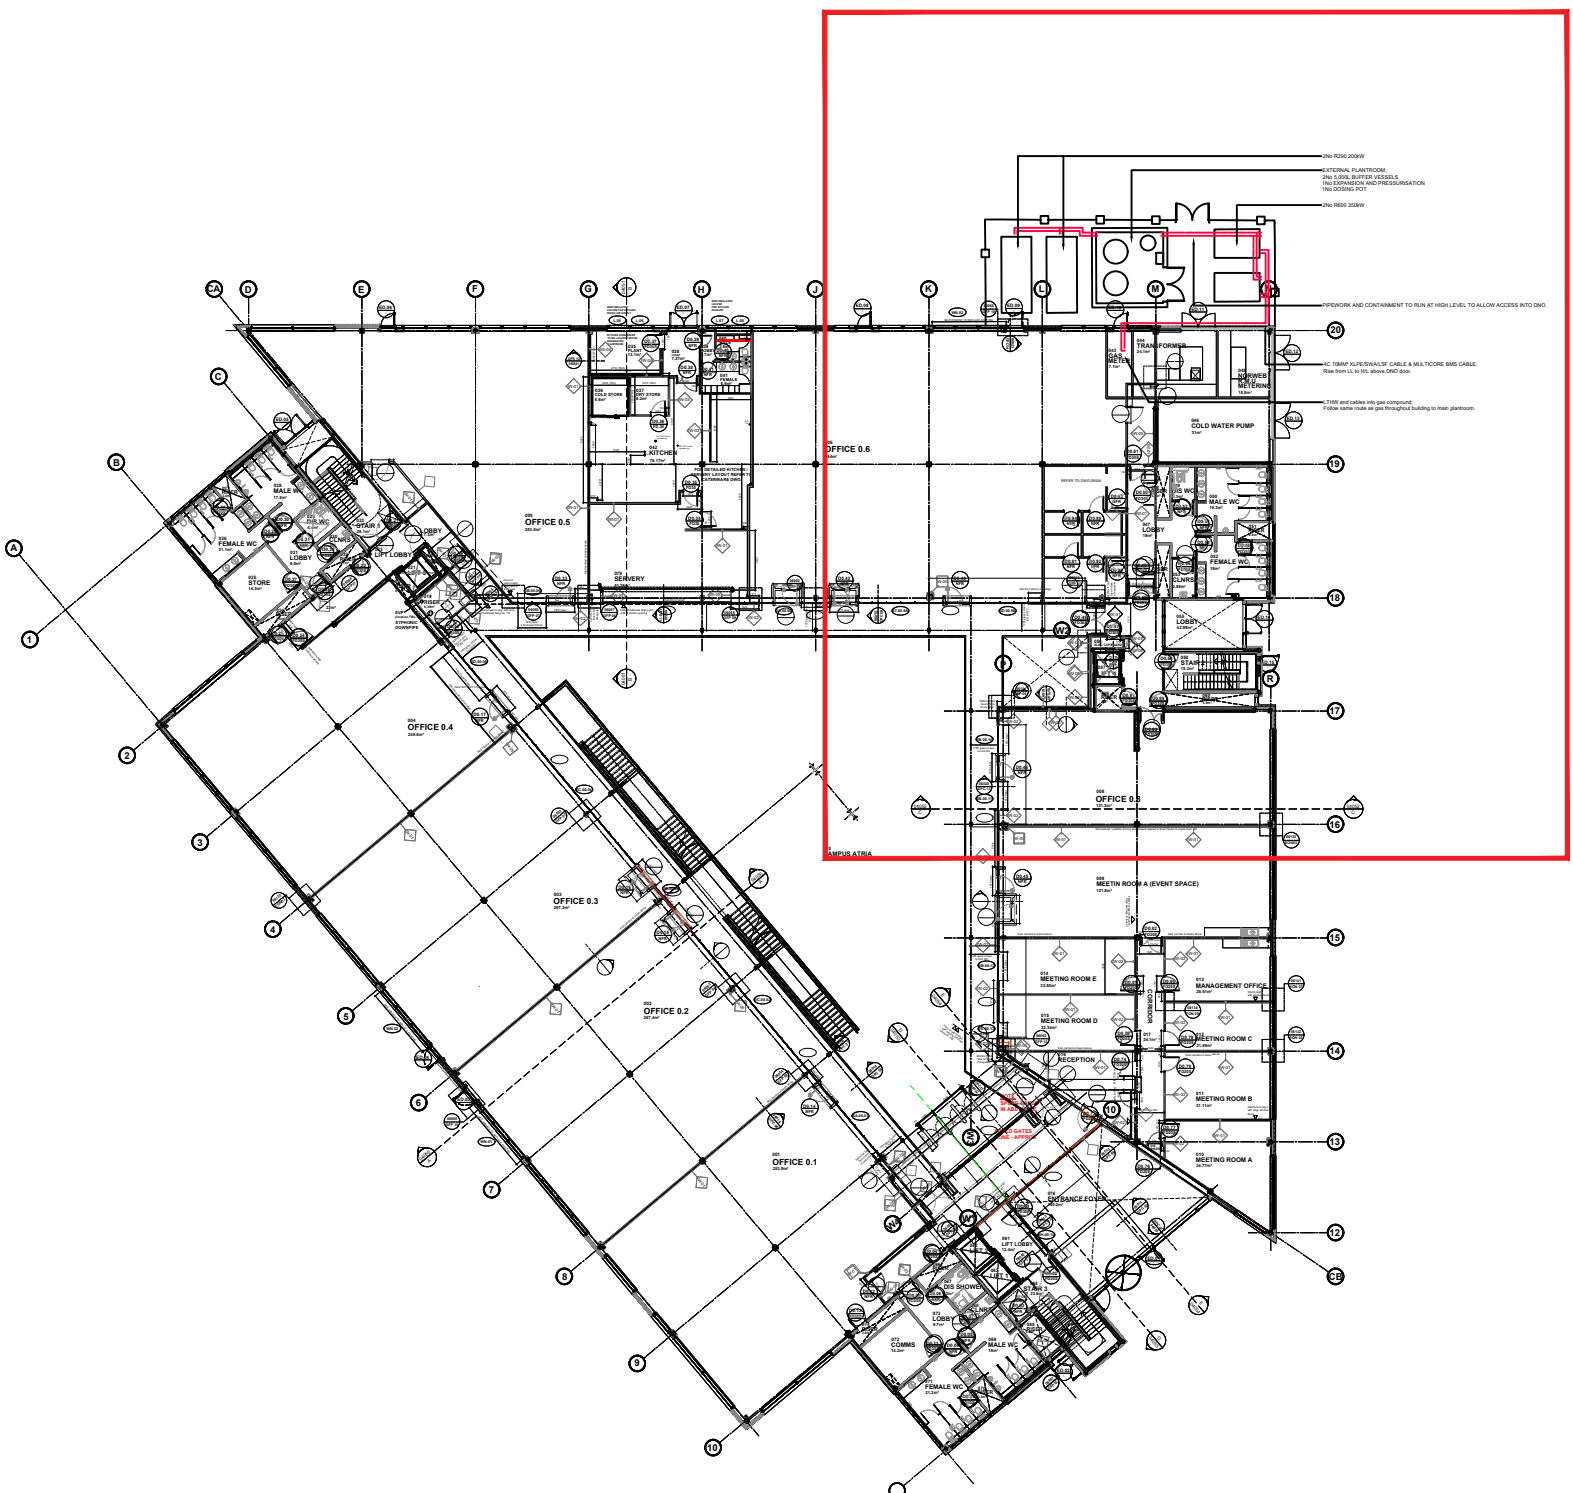


Notes:
Please note:
Plans & layouts by others (MCC), AA Projects accept
no responsibility for there accuracy or completeness.

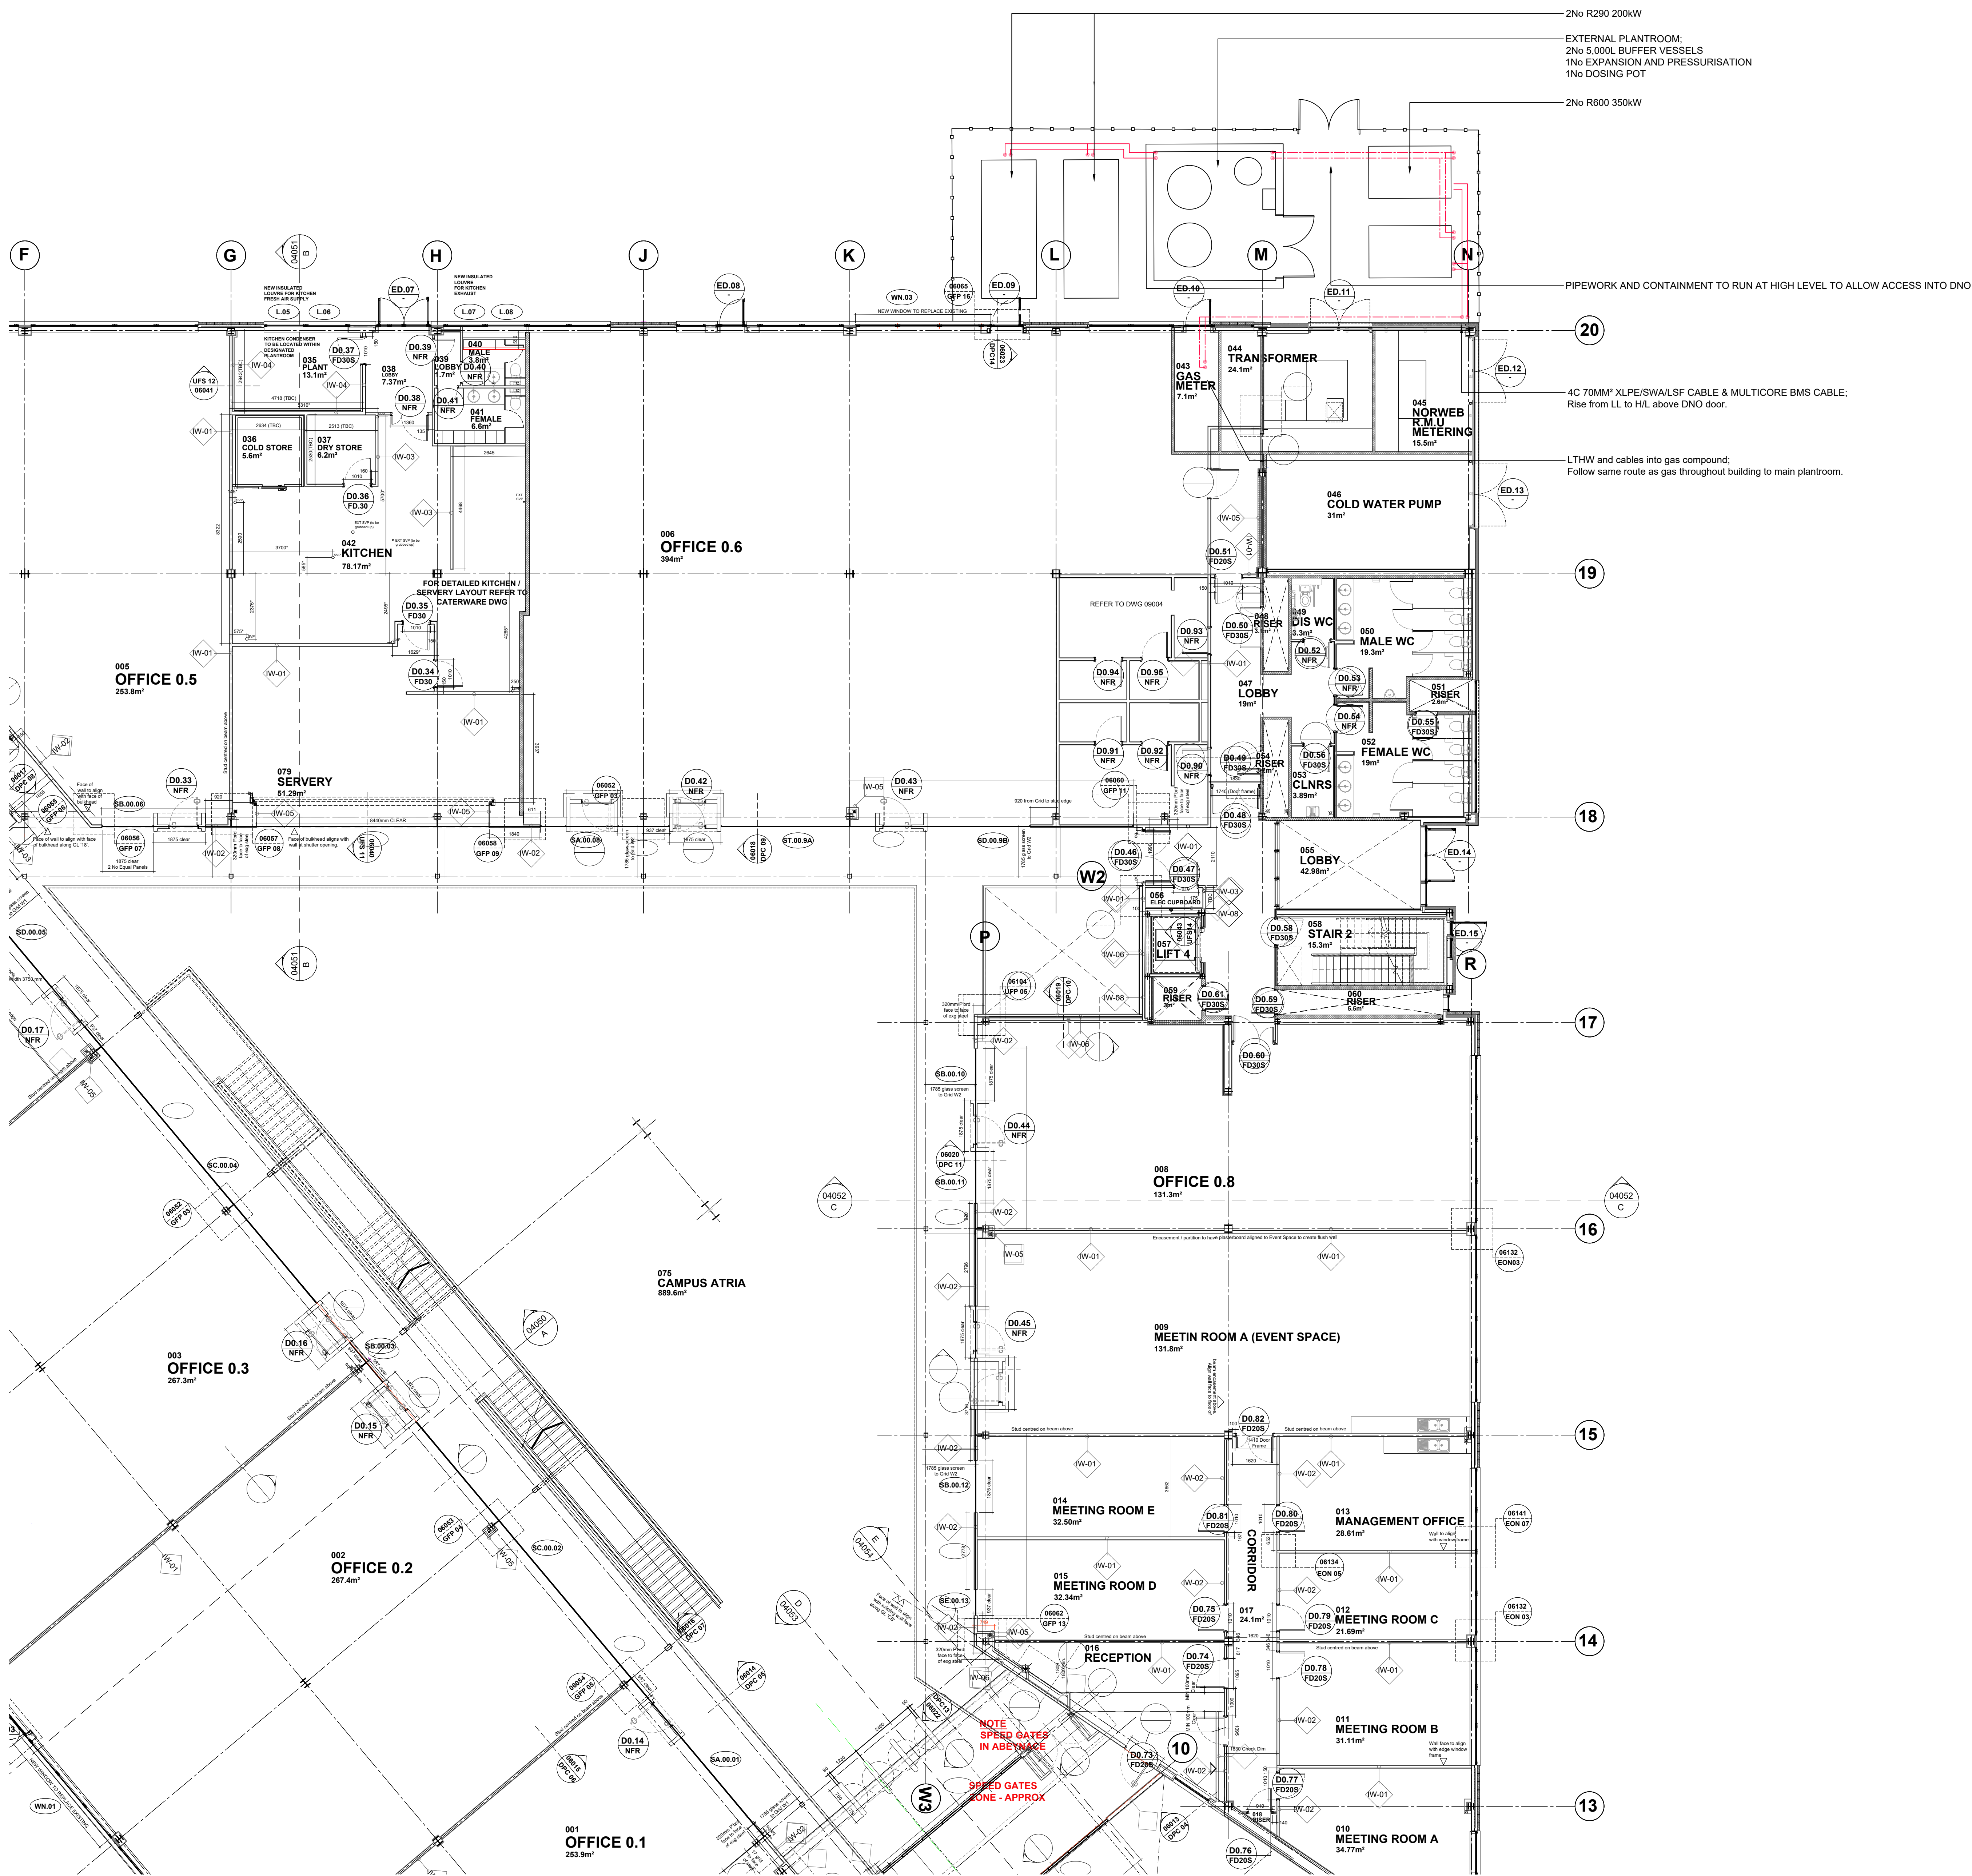

Copyright: All rights reserved. This drawing must not be reproduced without
permission from AA Projects Ltd. Do not scale off this drawing. All dimensions
are to be checked on site by contractor / sub-contractor. Any discrepancies to be
reported to AA Projects Ltd.

Set 1.06
Part First Floor
South Harrington
Brunswick Business Park
Liverpool
L3 2BQ
Tel: 0151 430 2340
www.aa-projects.co.uk

Office Locations
Birmingham, Leeds, Liverpool, London, Manchester, Oxford, Rugby, Newcastle

Client:
Equitas
MCC

Drawing Title:
Arbeta - Proposed
Ground Floor Plan

Project Title:
Arbeta

Drawn:
JL

Date:
21.12.22

Checked:
MW

Date:
21.12.22

Scale: 1:100

Revision: -