


Issue:


PLANNING

Revision:


- MATERIALS KEY**
1. BRICKWORK TO MATCH EXISTING
 2. ALUMINIUM FRAMED GLASS DOOR
 3. ALUMINIUM FRAMED WINDOW

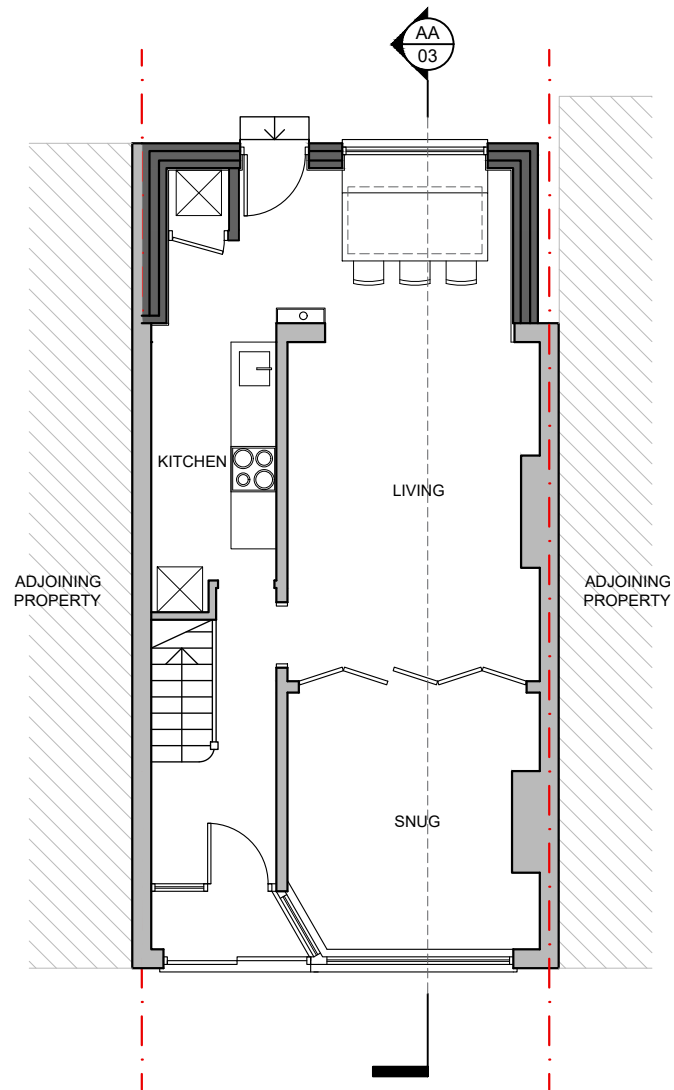


PROPOSED GROUND FLOOR PLAN
1:100

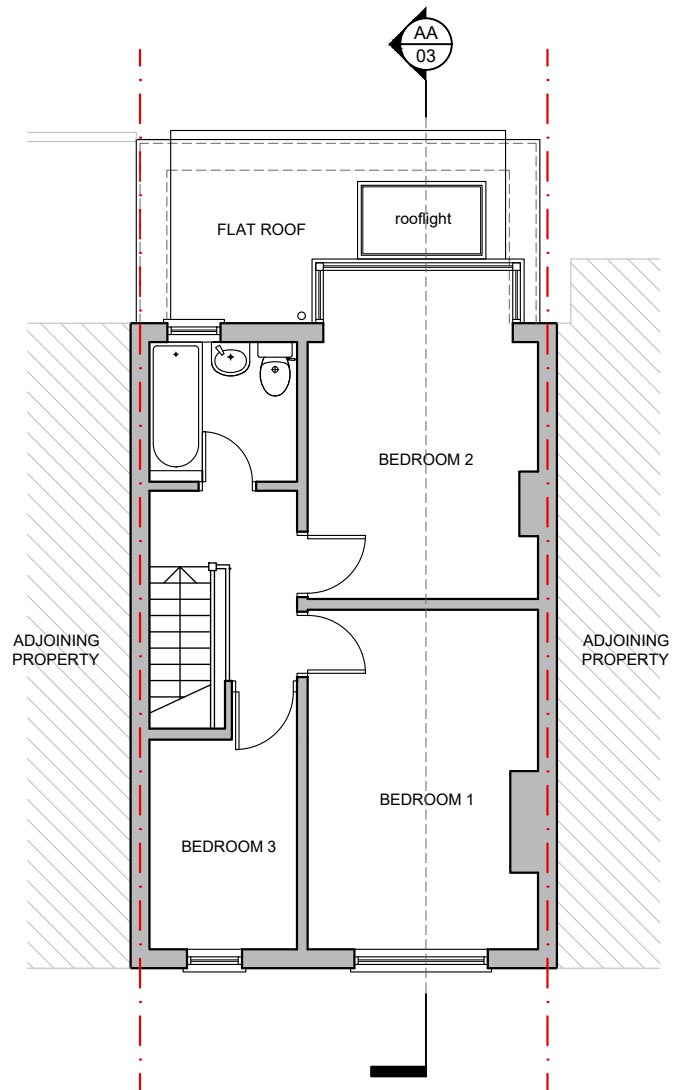


PROPOSED FIRST FLOOR PLAN
1:100

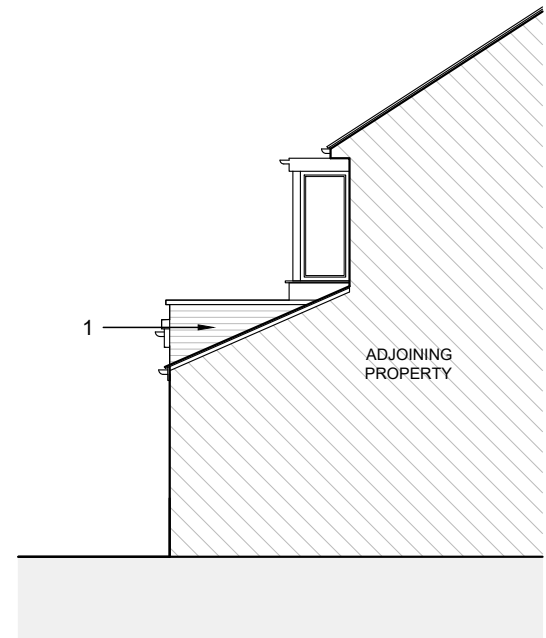


PROPOSED FLANK ELEVATION
1:100

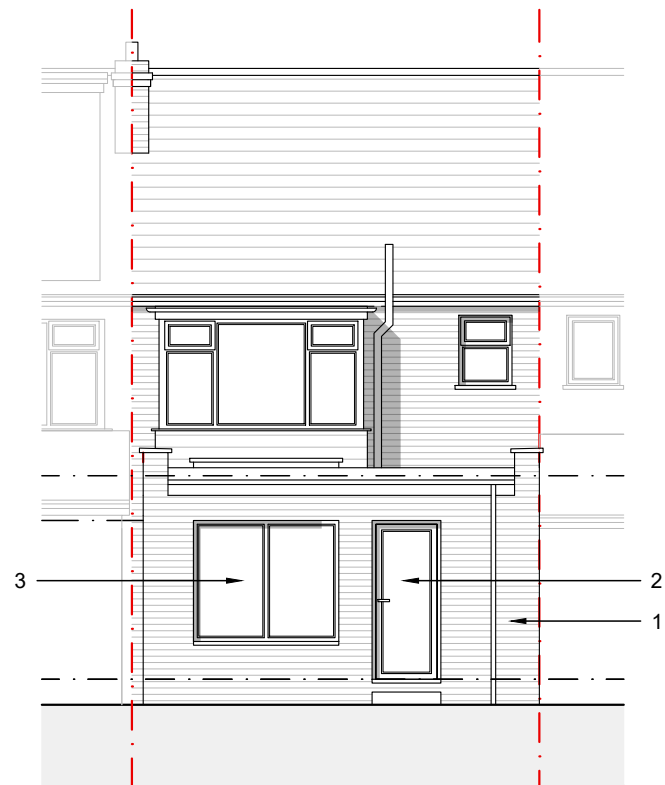

PROPOSED REAR ELEVATION
1:100

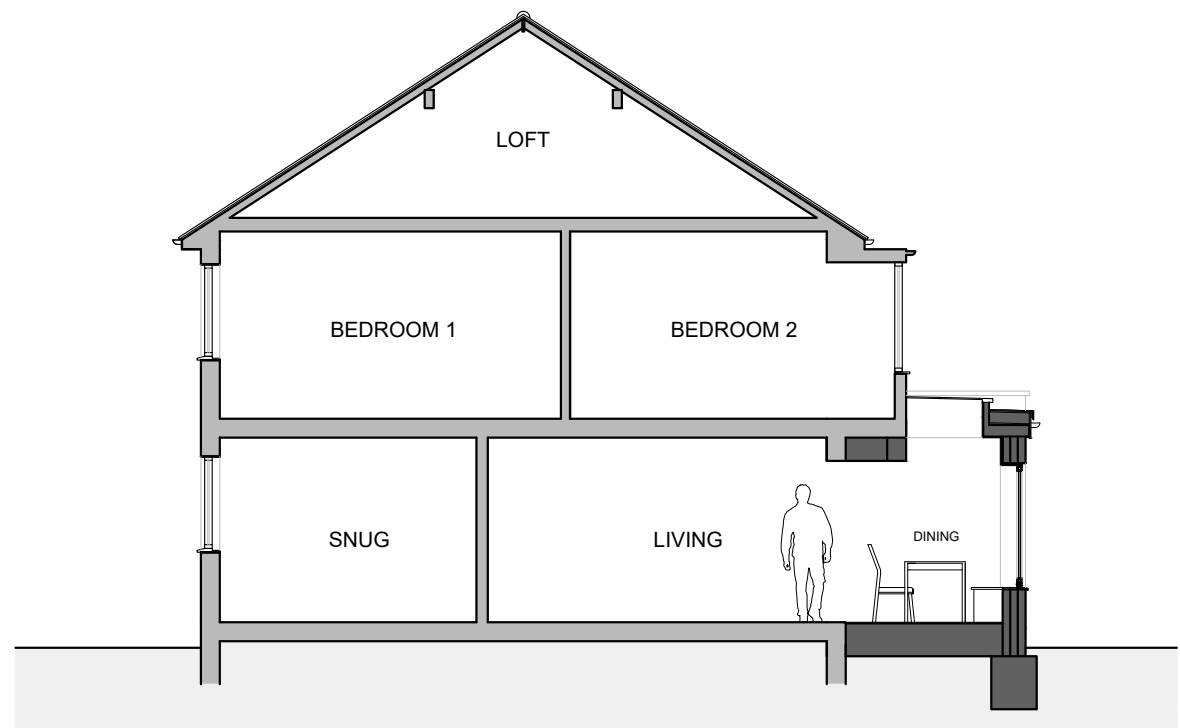

PROPOSED SECTION AA
1:100

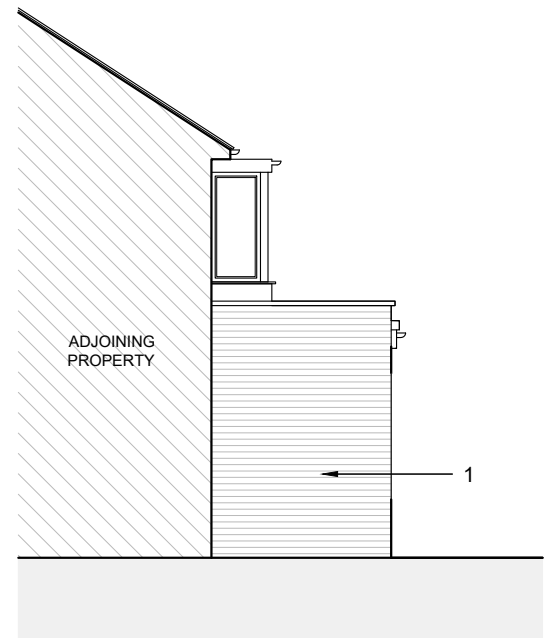

PROPOSED FLANK ELEVATION
1:100

DSQUARE ARCHITECTS
61 Mosley Street, Manchester, M2 3HZ
0161 222 3734 | info@dsquare-architects.co.uk
www.dsquare-architects.co.uk

Client:
A. Dunn

Site:
**14 Tunstead Avenue
M20 1JY**

Title:
**Proposed Plans, Elevations
and Section**

Scale: 1:100 @ A3
Date: Sept. 2022
Drawn:
DD

Drg. No.
2217-03
Rev.
P1