



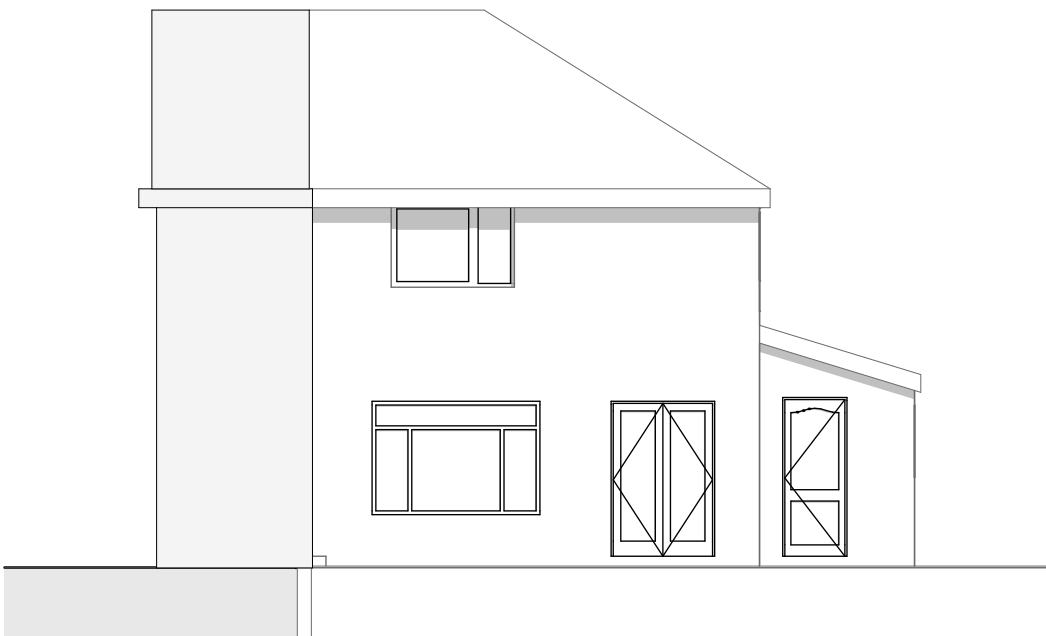


EXISTING EAST ELEVATION
1:100




EXISTING SOUTH ELEVATION
1:100

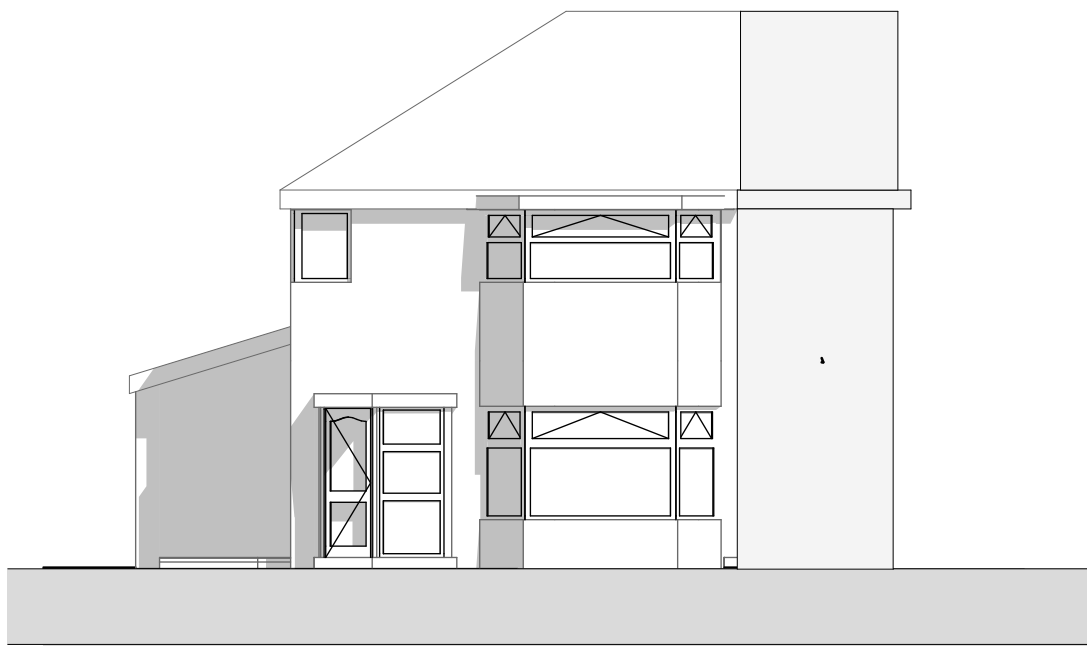

EXISTING NORTH ELEVATION
1:100

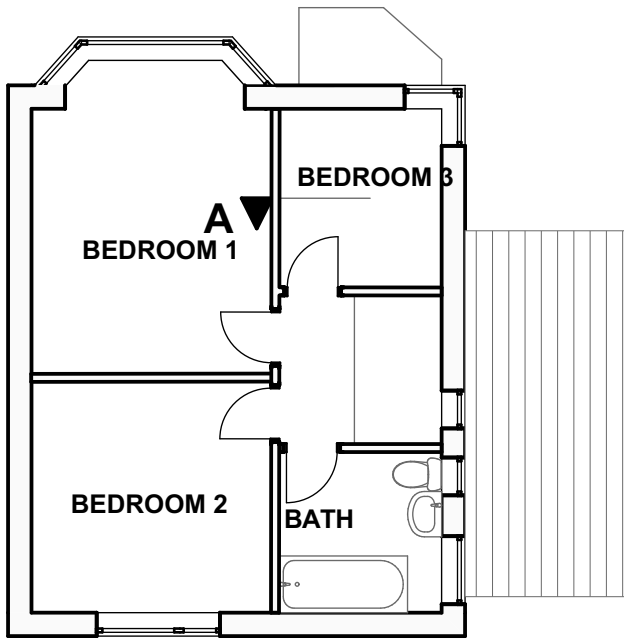

EXISTING FIRST FLOOR
1:100

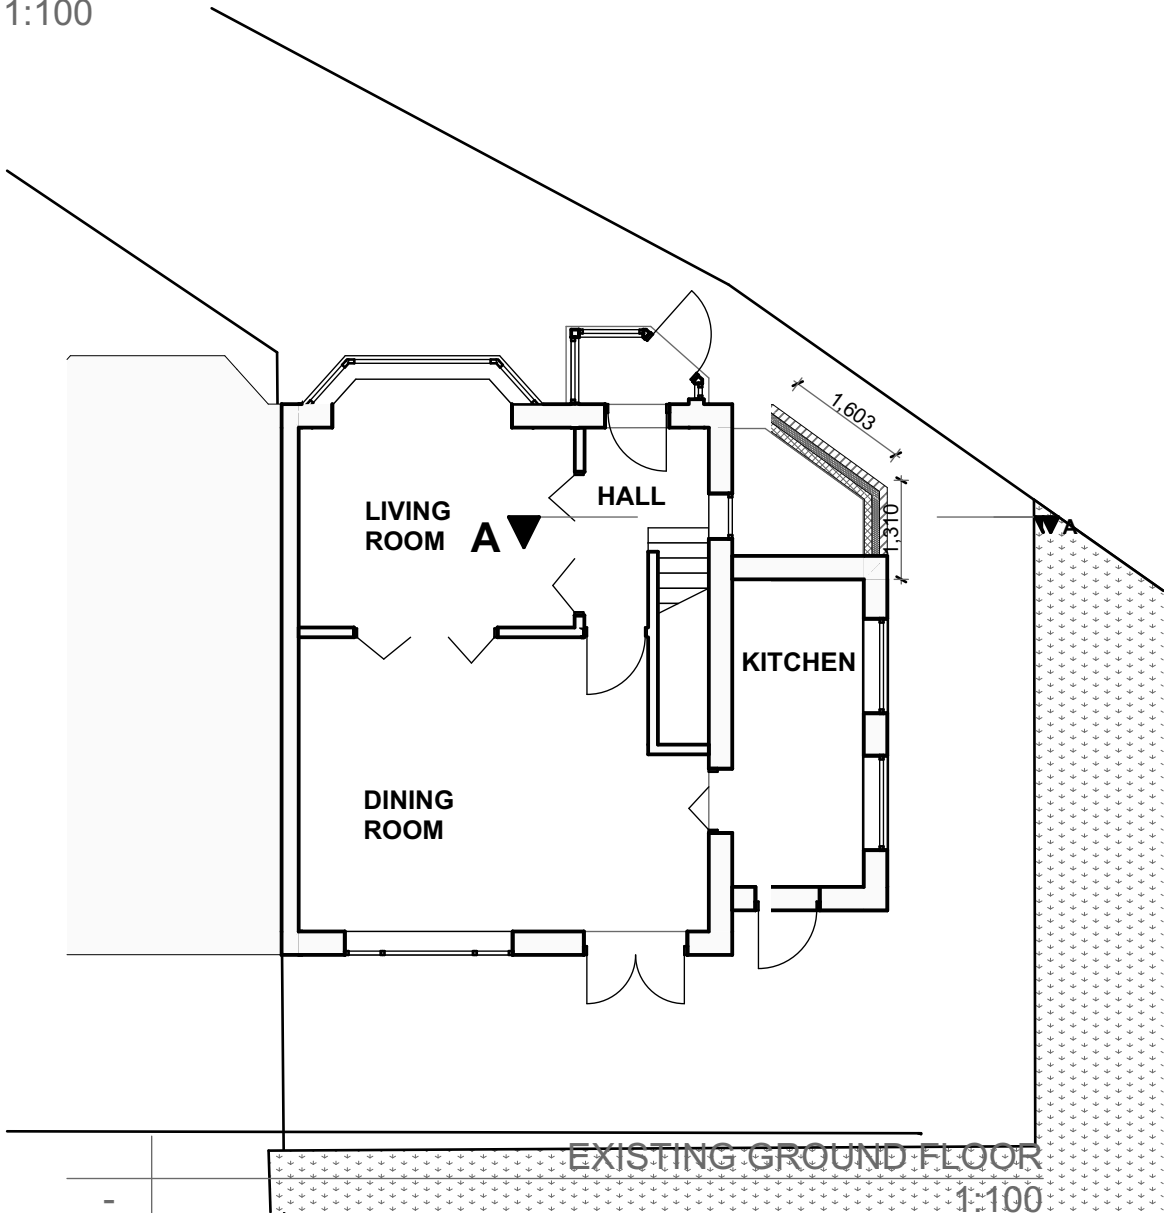

EXISTING GROUND FLOOR
1:100

CLIENT MRS RABIA ALGEDANY		
SITE/CONTRACT ALTERATIONS AND EXTENSIONS 20 KINGS CLOSE, MANCHESTER M18 8TB		
TITLE EXISTING PLANS AND ELEVATIONS		
DATE JAN 2023	SCALE AS SHOWN	DRAWING No 40389 / 02 /
DRAWN	CHECKED	