



PROPOSED INTERNAL ACCOMMODATION (excl. existing)		
Zone	Room	Area (m²)
1.0	LANDING	6.48
1.1	MASTER BED 1	14.98
1.2	BED 2	11.29
1.4	BED 4	6.34
1.5	BATHROOM	6.43
1.6	LINEN	2.00
1.7	BEDROOM 3	14.00
1.8	CLOSET	5.47
1.9	EN SUITE	4.40

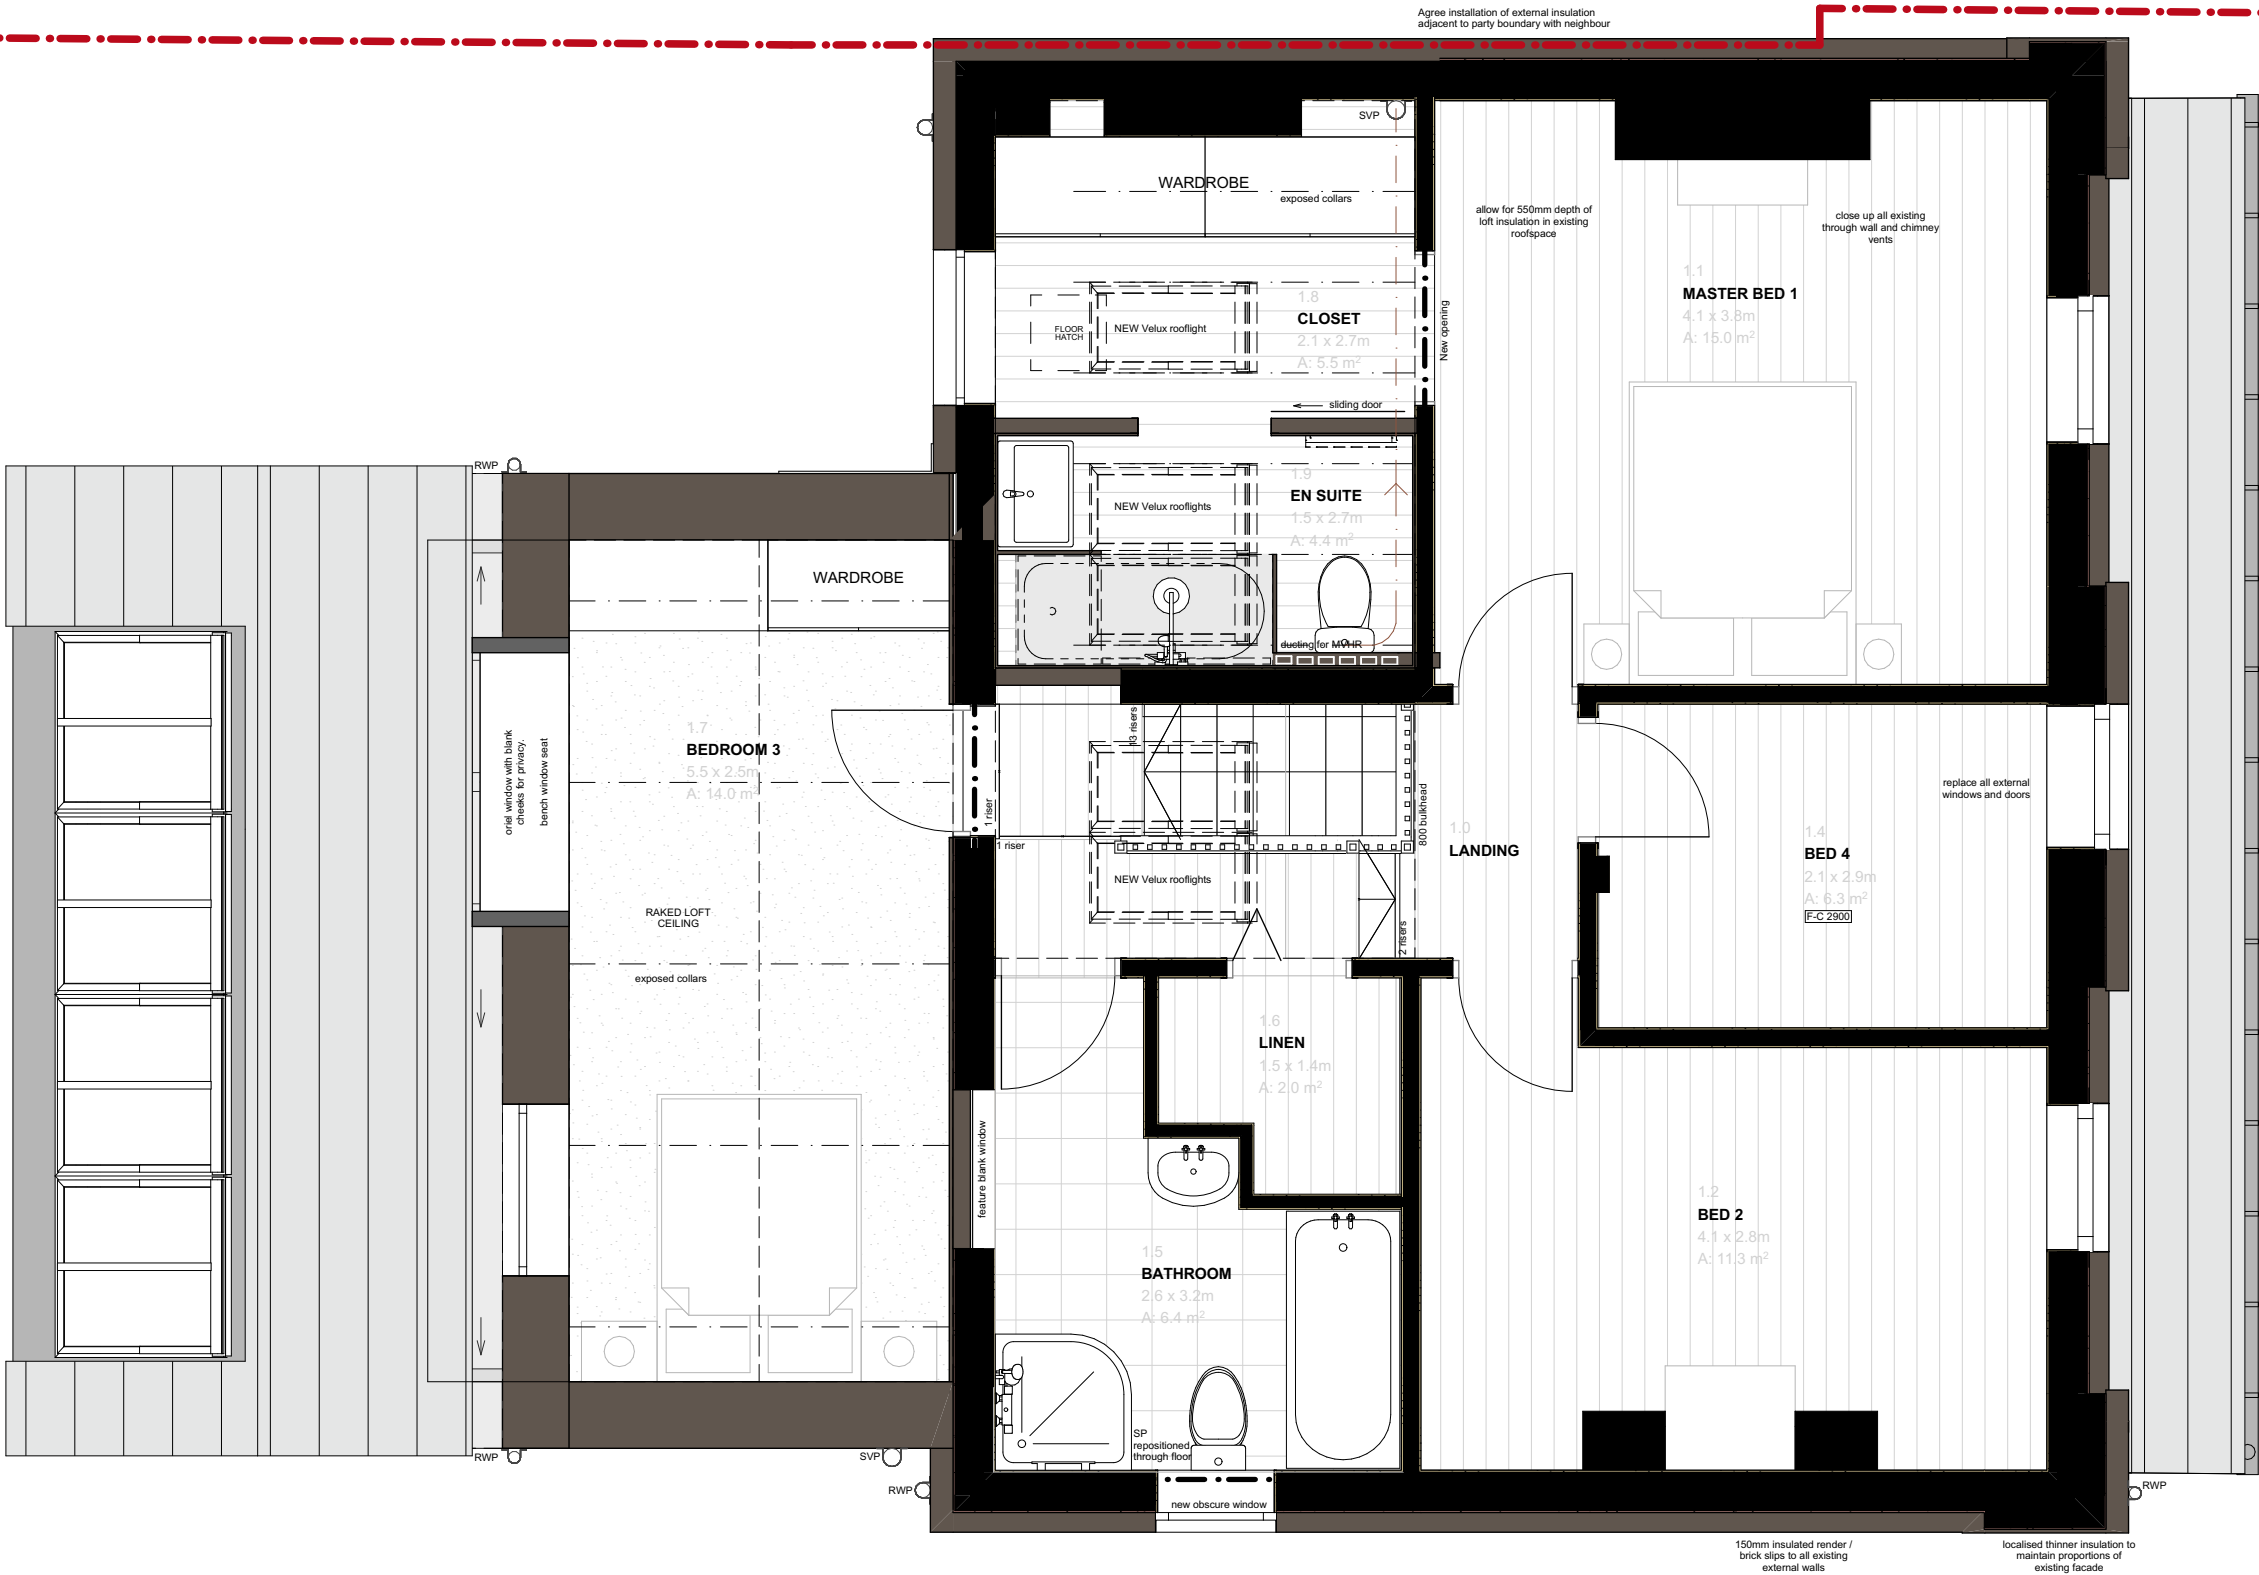

PROPOSED FIRST FLOOR

 

SURVEY NOTE: existing site plan, position, size and species of all surrounding buildings, trees and vegetation are **UNSURVEYED** and are for **indicative purposes only**.

20_003_9_Proposed First Floor

SITE

10 RUSHFORD AVENUE, Levenshulme.

CLIENT

A. Rault & A. Thomas

STATUS

PLANNING

DRAWN BY

RN

CONTACT

07907 338749

FURTHER INFO

www.fnarchitects.co.uk

FIRST PRINTED

2021.08.26

This drawing is the intellectual property of f(n)Architects Limited and is protected by Copyright. Not for reproduction without prior written agreement. Do not scale from this drawing. Do not rely on this drawing for purposes other than the recorded status. Contractors must be familiar with the relevant Asbestos and other site specific risk registers prior to undertaking any work contained on this drawing.

