



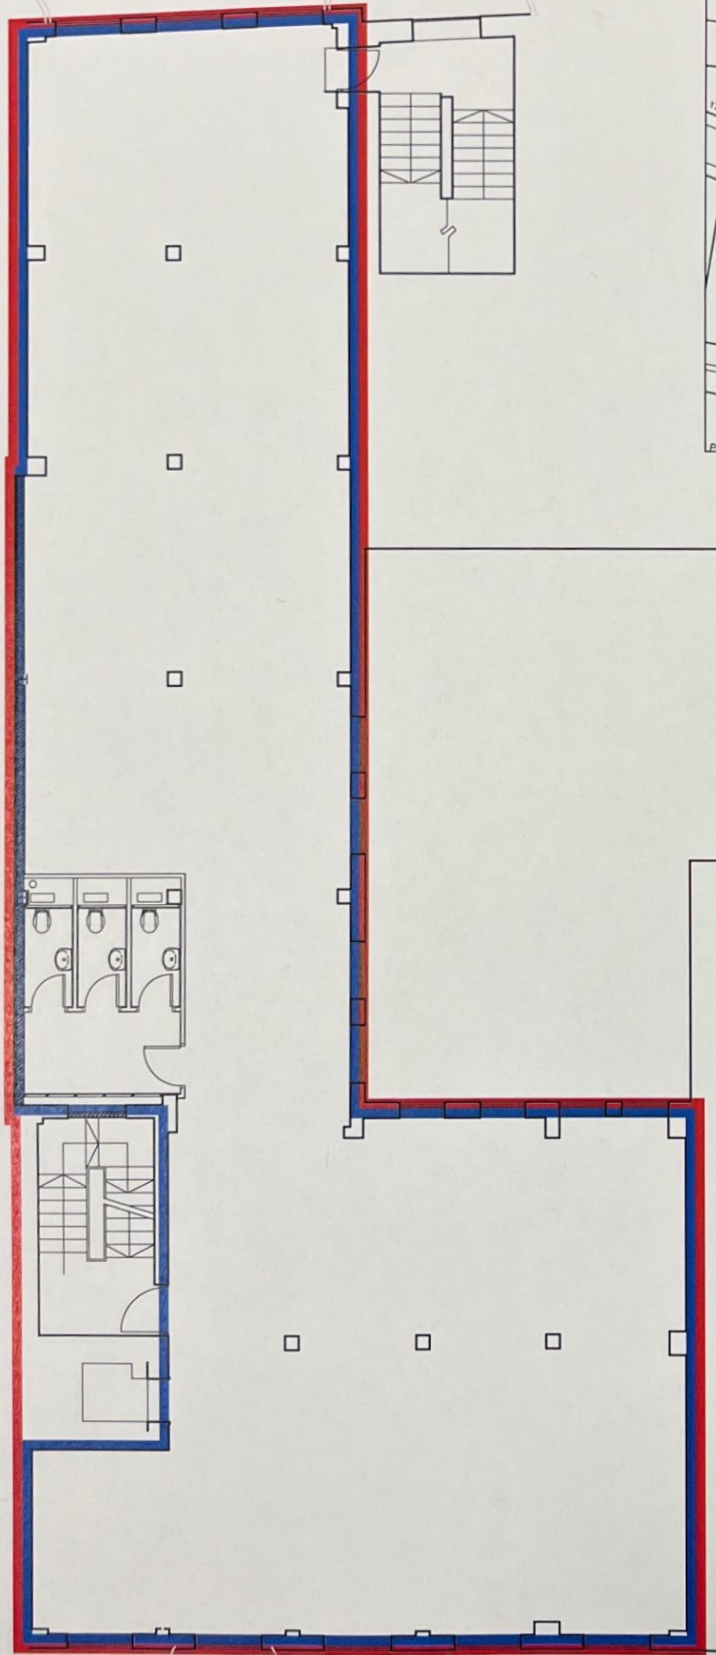

01 Proposed First Floor Plan
Scale 1:100 @ A3

SCALE
0 1 2 3 4 5m

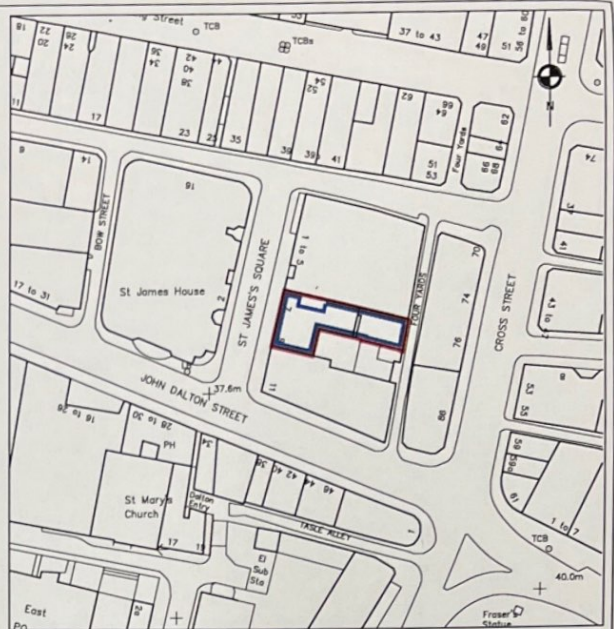

02 Location Plan
Scale 1:1250 @ A3

SCALE
0 10 20 30 40 50m

A	CLIENT DETAILS UPDATED.	17.01.23	PB	MT
Rev	Description	Date	By	CHK
Status		Purpose for Issue		
Planning	☐ Tender	☐	PRELIMINARY	
Construction	☐ As Built	☐		
Client				
ALPORT PROPERTIES LTD. BEAUTY SCHOOL				
Contract				
PROPOSED INTERNAL FIT OUT				
7-9 ST. JAMES SQUARE, MANCHESTER				
Drawing				
LEASE PLAN - FIRST FLOOR				

bateandtaylor
architects
www.bate-taylor.co.uk

macintosh house
40a cambridge street
manchester m1 5gg
tel: 0161 236 0999
fax: 0161 236 0404
mail@bate-taylor.co.uk

Drawing No. MH881-LP-02 Revision A
Scales 1:100 @ A3 Date DEC. '22
Drawn MDM Checked MT

This drawing is the copyright of the Architect and may not be reproduced without licence.
DO NOT scale from this drawing.