


Notes:  
Please Note:  
Plans & Layouts provided by others (MCC), AA Projects accept no responsibility for there accuracy or completeness.

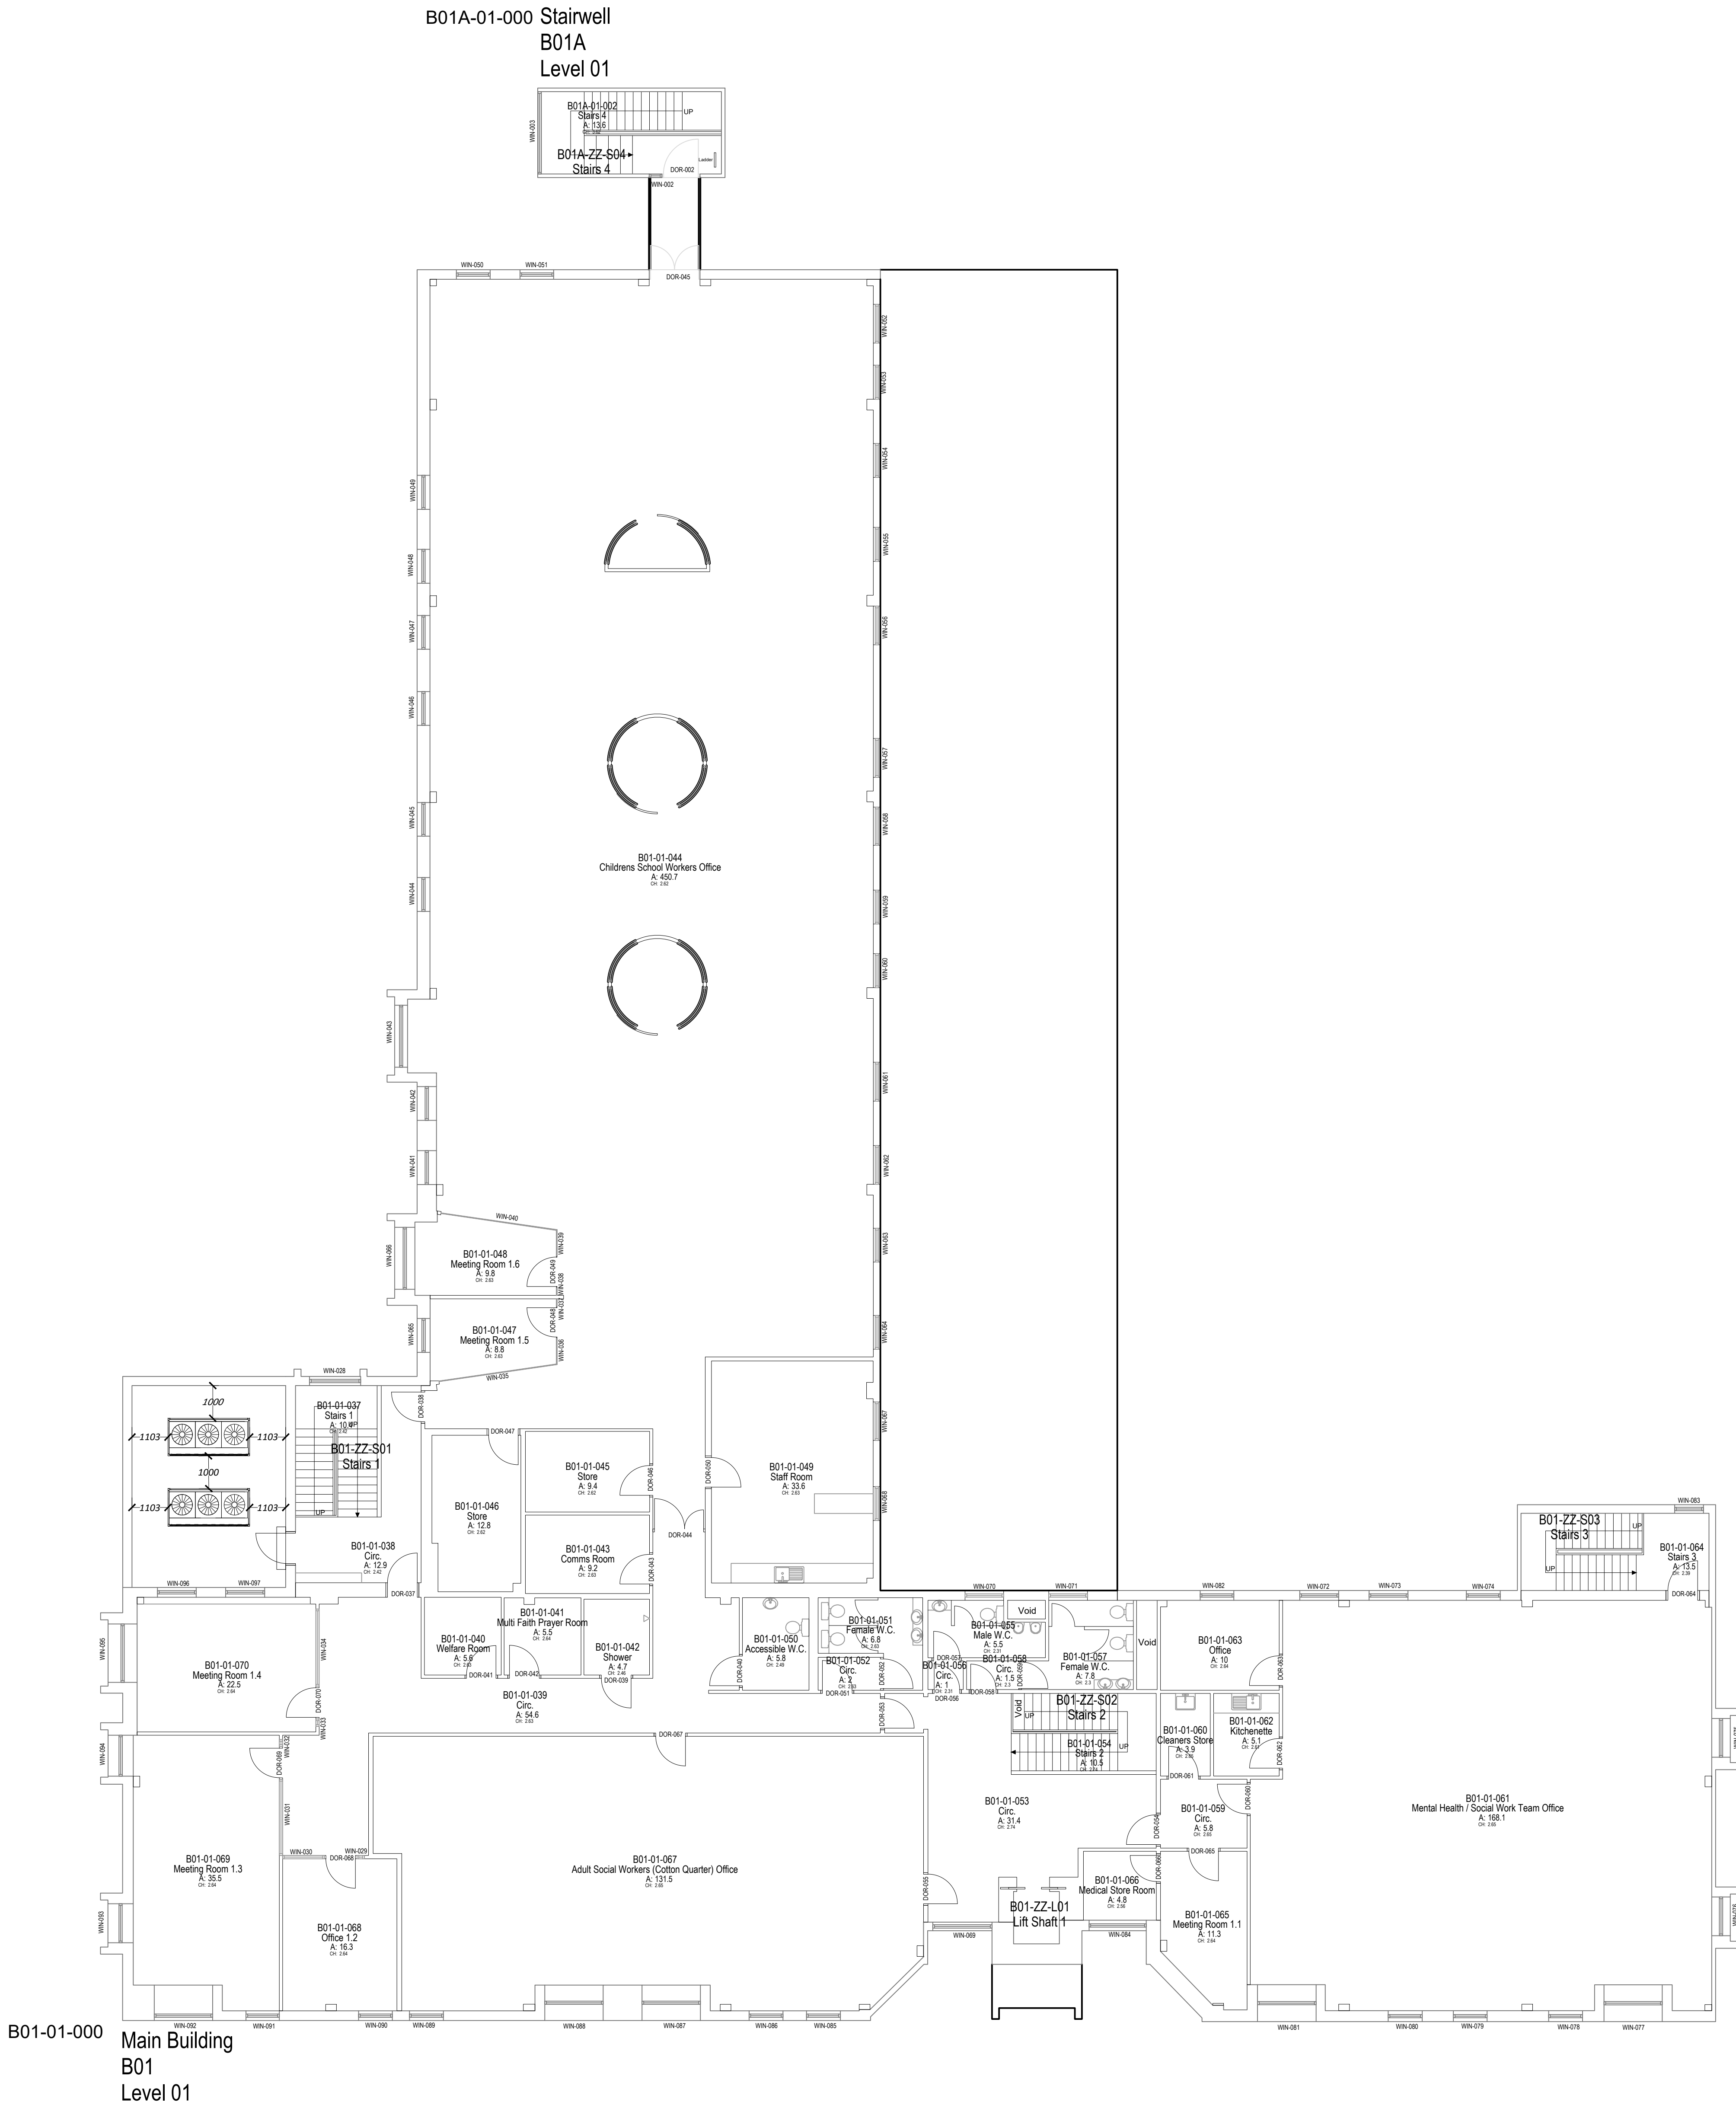

Scale (m)  
1:100  
0 5 10

Copyright: All rights reserved. This drawing must not be reproduced without permission from AA Projects Ltd. Do not scale off this drawing. All dimensions are to be checked on site by contractor / sub contractor. Any discrepancies to be reported to AA Projects Ltd.

Senior I.D.R.  
Part First Floor  
South Harrington  
Brunswick Business Park  
Liverpool  
L3 2HG  
Tel: 0151 430 2340

Office Locations  
Birmingham, Leeds, Liverpool, London, Manchester, Oxford, Rugby, Newcastle  
www.aa-projects.co.uk

Client:  
Equians  
MCC

Drawing Title:  
Harpurhey District Office  
Proposed First Floor Plan

Project Title:  
PSDS  
Harpurhey District Office

Drawn:  
LK

Date:  
11/22

Checked:  
PT

Date:  
11/22