



All dimensions are to be checked on site, any discrepancies are to be reported to the Architect before work commences. Do not scale from this drawing.

This drawing is to be read in conjunction with all relevant consultants and specialists drawings/ documents, any discrepancies are to be reported to the architect before the affected work commences.


This drawing is copyright.

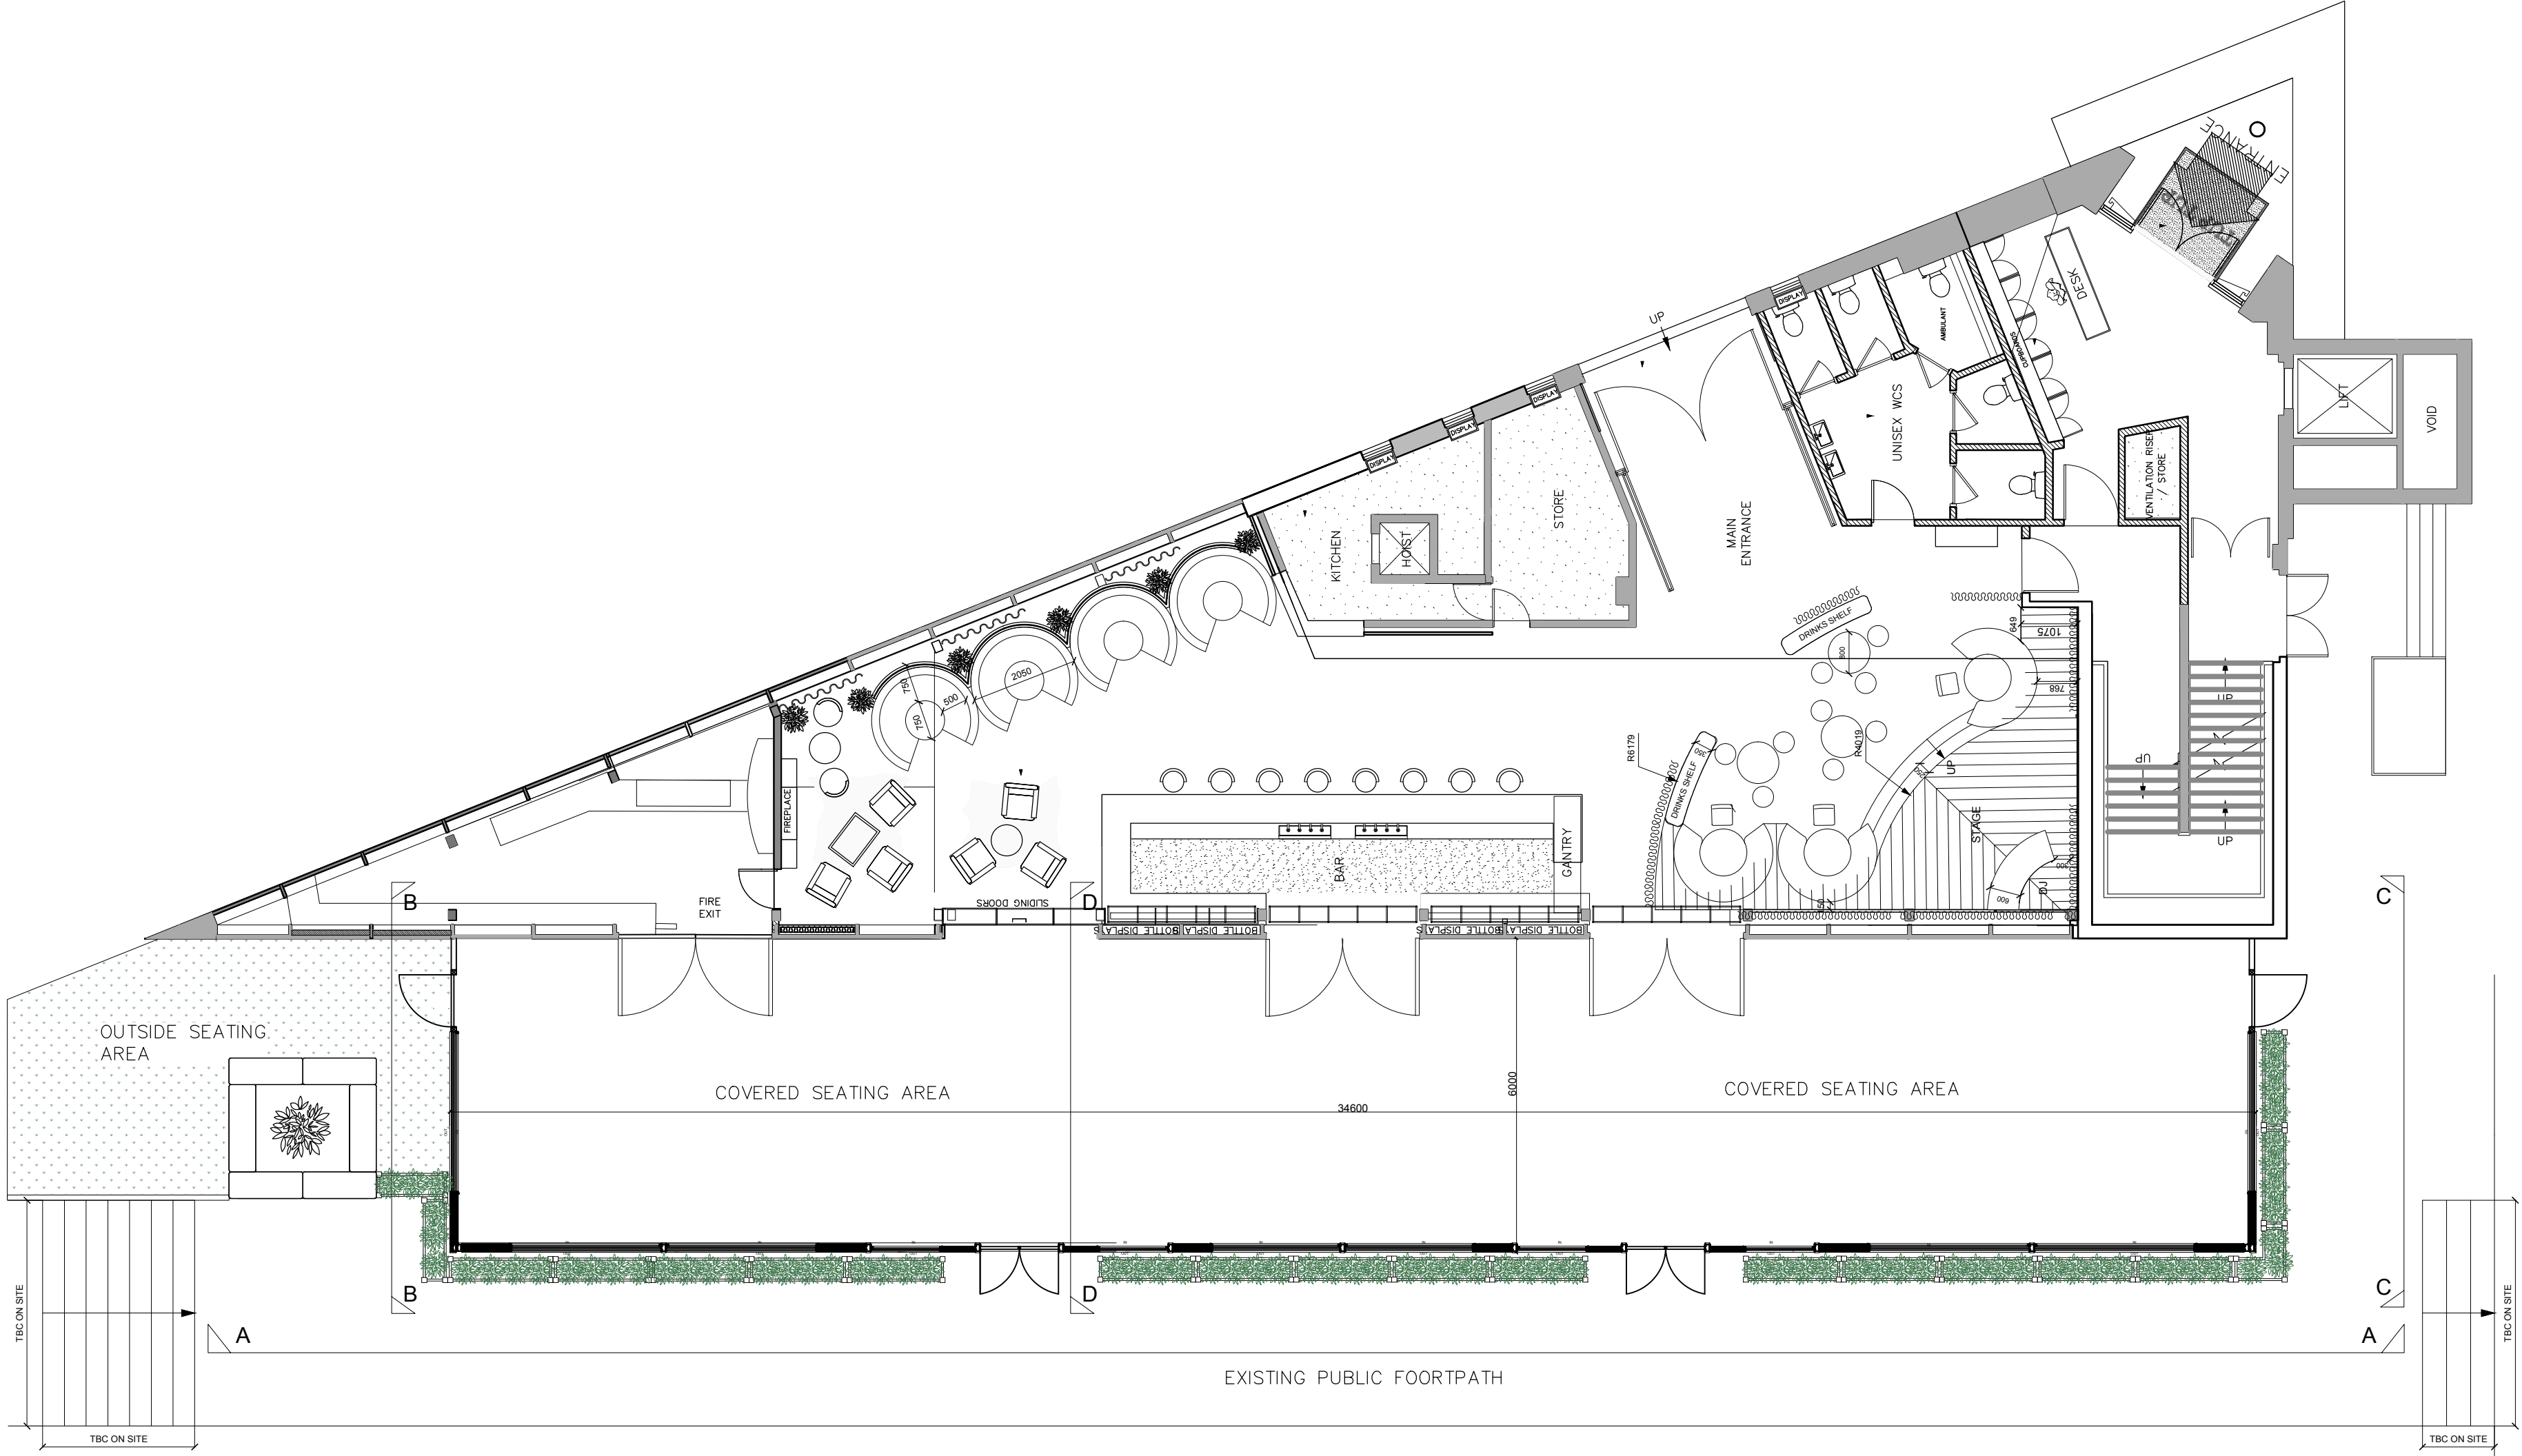


Ground Floor Plan @1:100

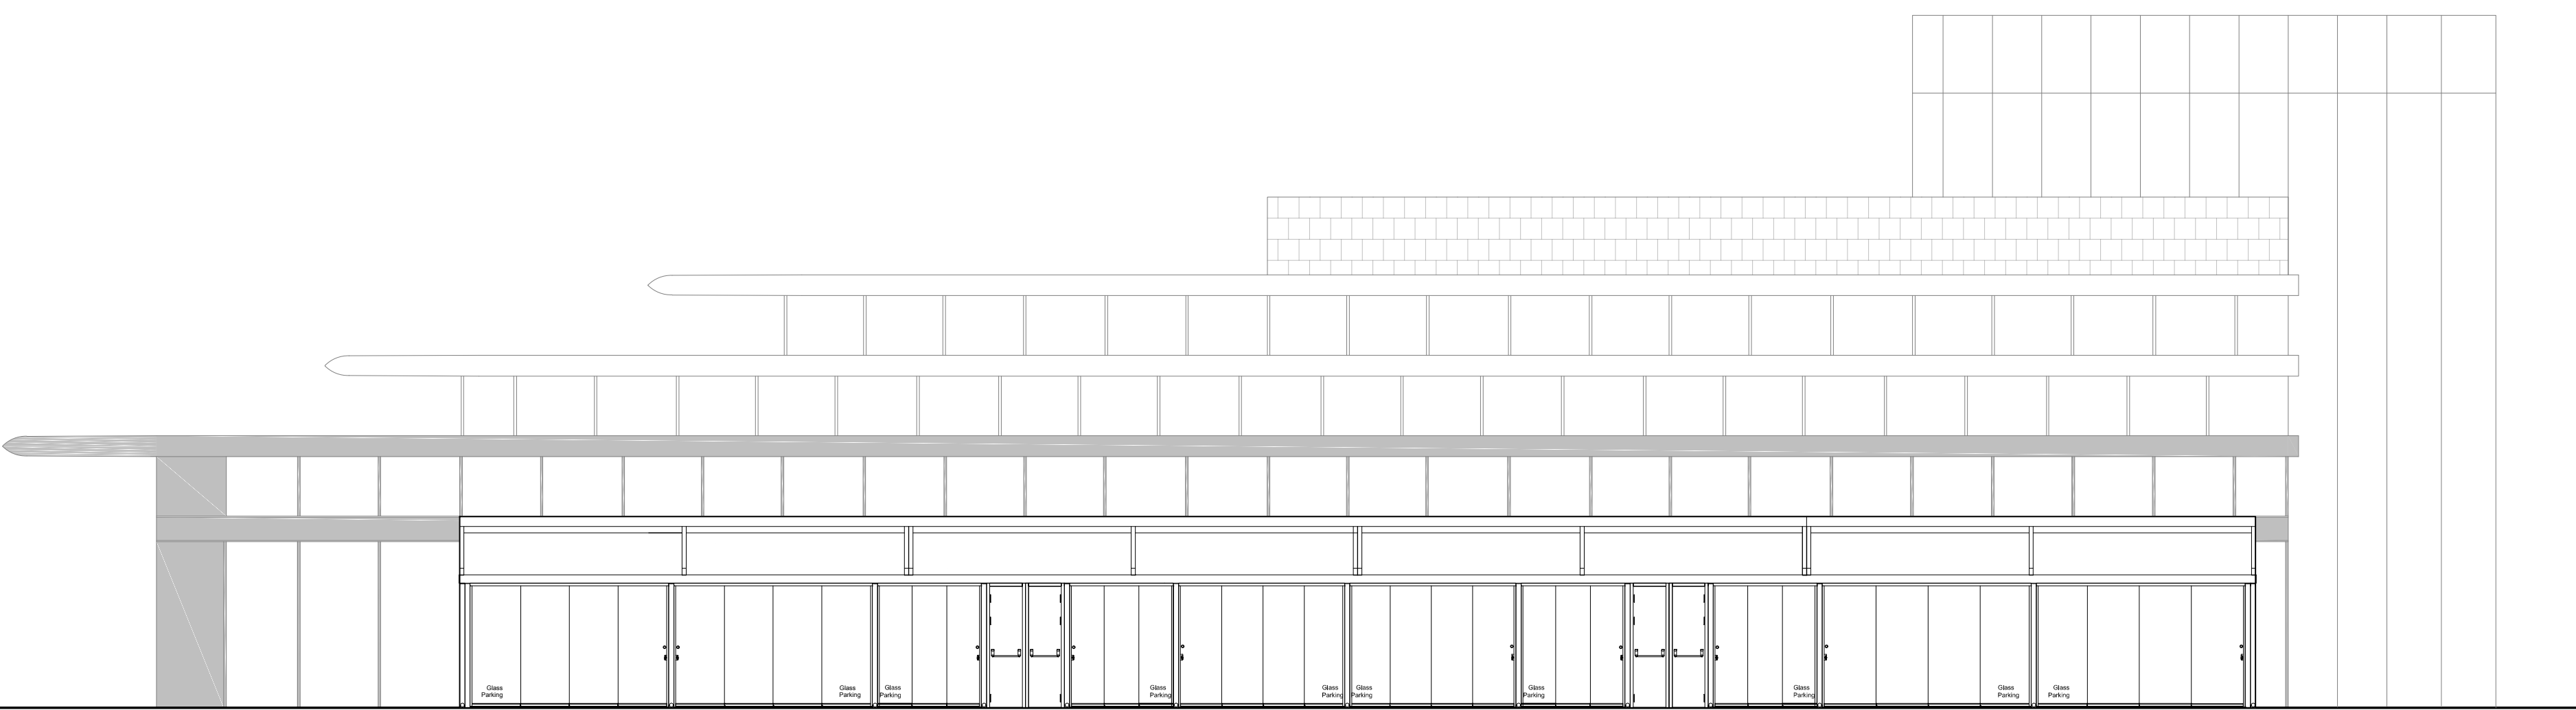


Elevation AA @1:100

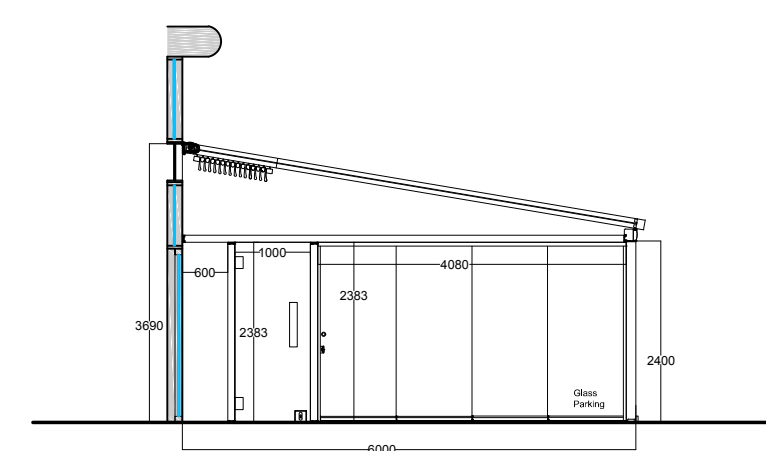

Elevation BB

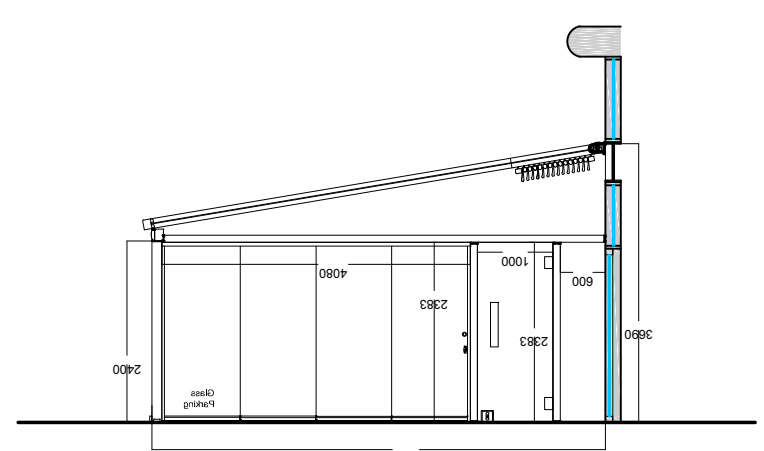

Elevation CC

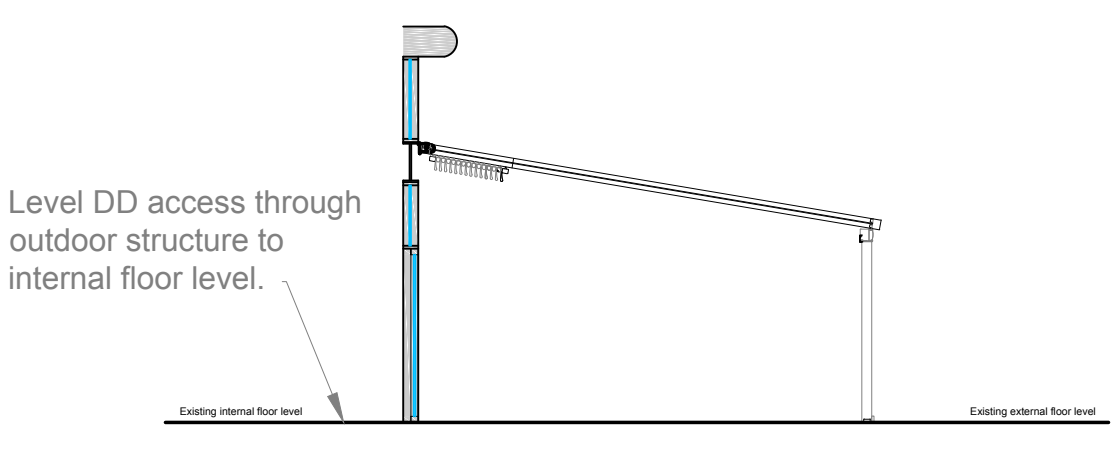

Section DD



ARCHITECTURE AND DESIGN

Project
Impossible Bar Manchester, 36 Peter St,
Manchester, M2 5QR

Client
Tokyo Industries

Drawing
Proposed Outdoor Structure Plan and Elevations

Scale 1:100	Date 19/09/2022
Number 002	Revision