


Dimensioning

Figured dimensions only to be taken from these designs and drawings. Work to annotated dimensions only. All dimensions to be checked on site. Architectural designers to be informed immediately of any discrepancies before work proceeds. Drawings are to be read in conjunction with relevant specifications, structural engineers and service engineers' drawings.

Rev	Description	Date
-	Issued to client for comments	1/06/22
A	Issued for Planning	09/01/23

 

SALEEM
ARCHITECTS

Client

Mr Mushtaq

Project

48 Ash Tree Road
Crumpsall
M8 5AT

Title

Existing & Proposed Site Plan

Scale


1:500 @ A3

Date


Jan 2023

Drawing No. :

Sheet 6

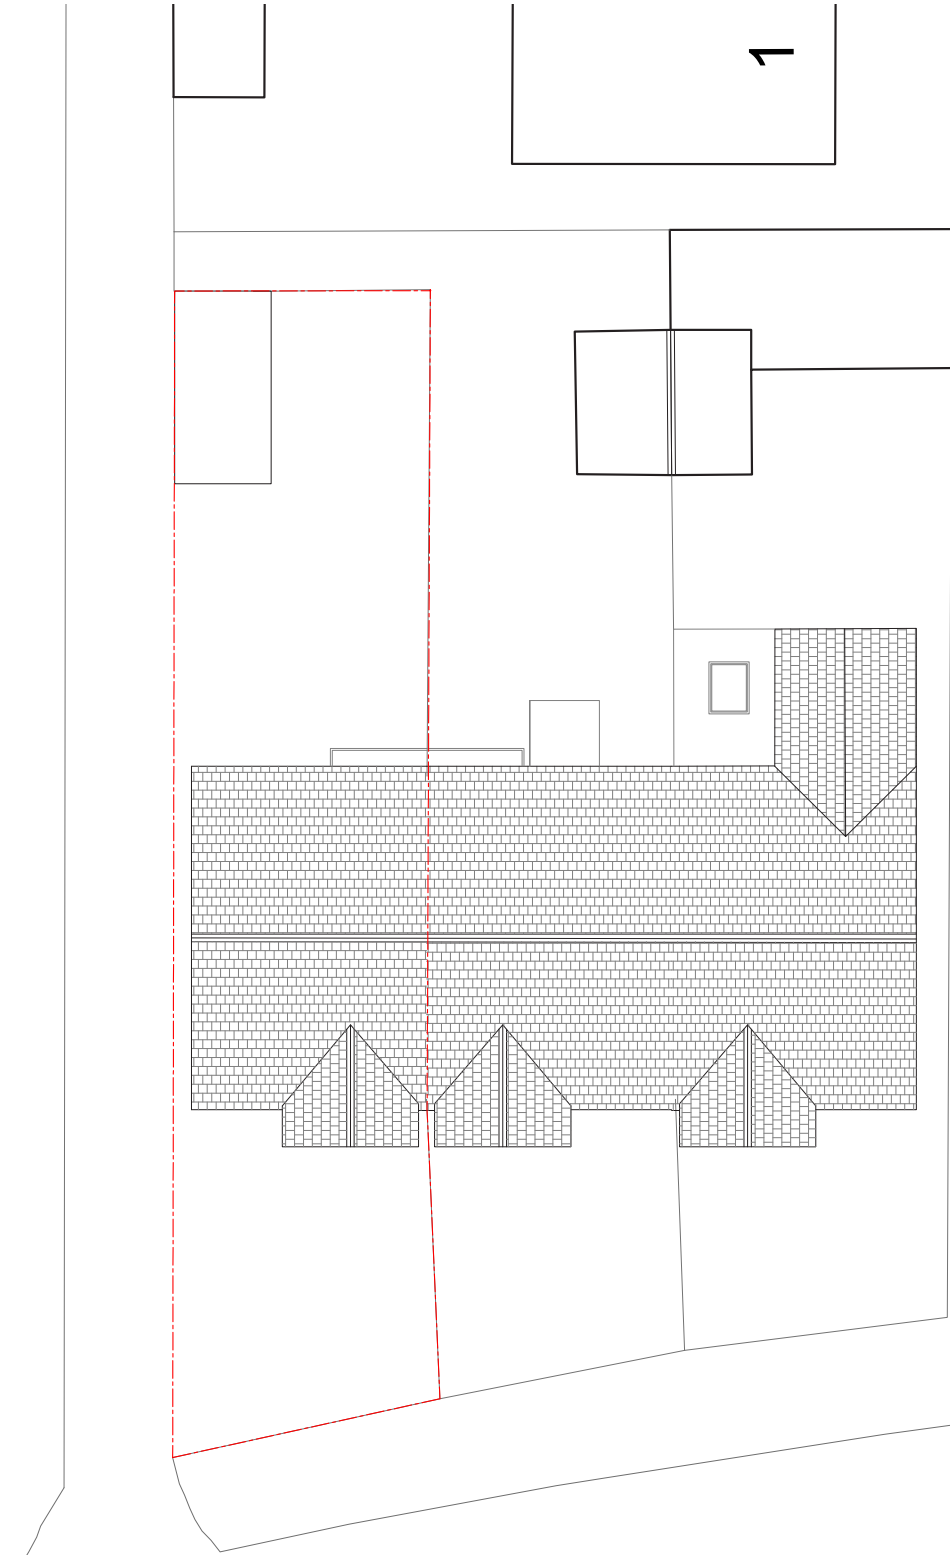

0m 5m 10m
EXISTING SITE PLAN
1:200

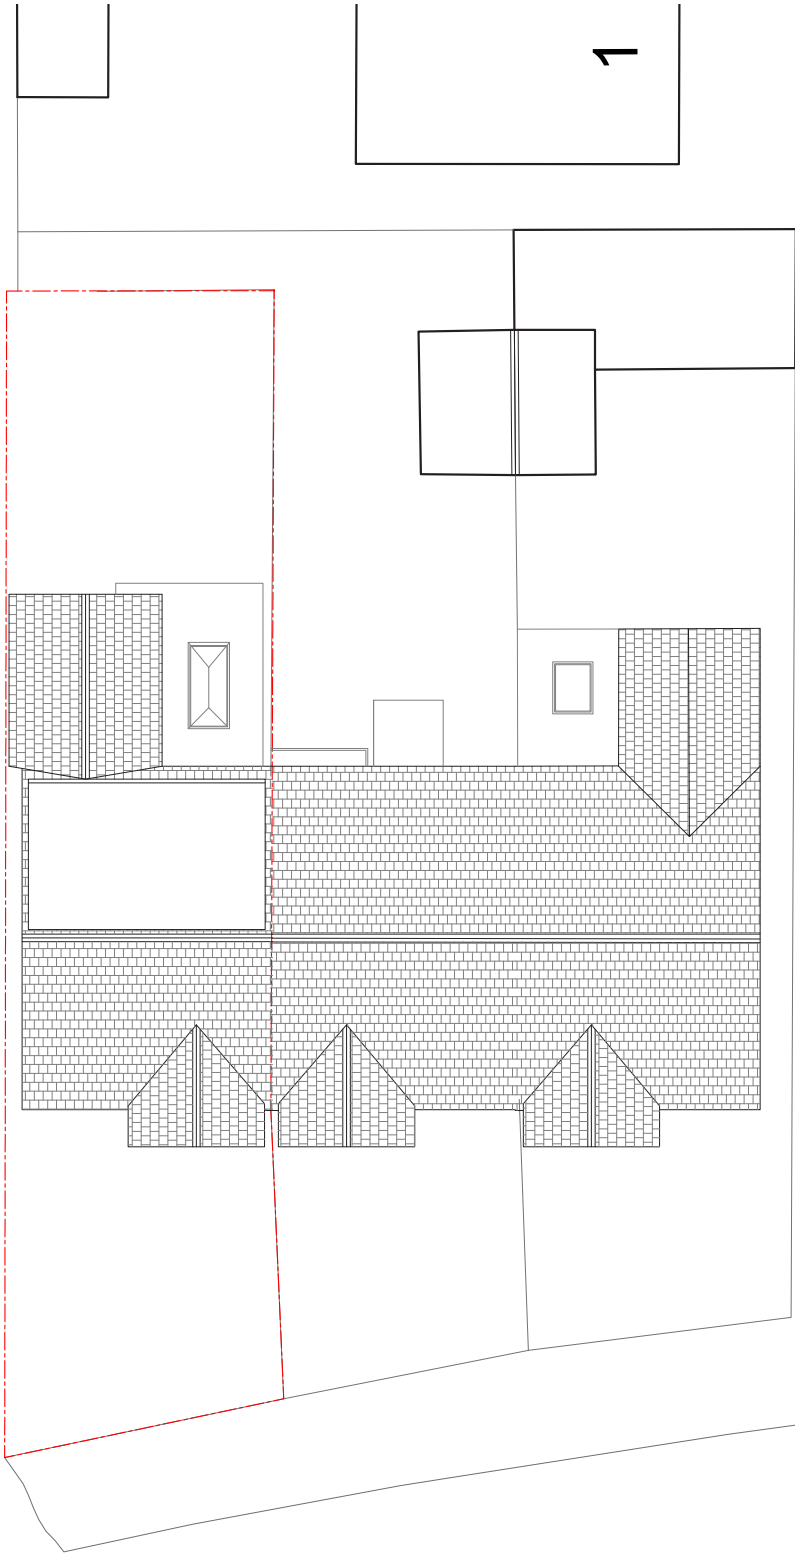

0m 5m 10m
PROPOSED SITE PLAN
1:200