


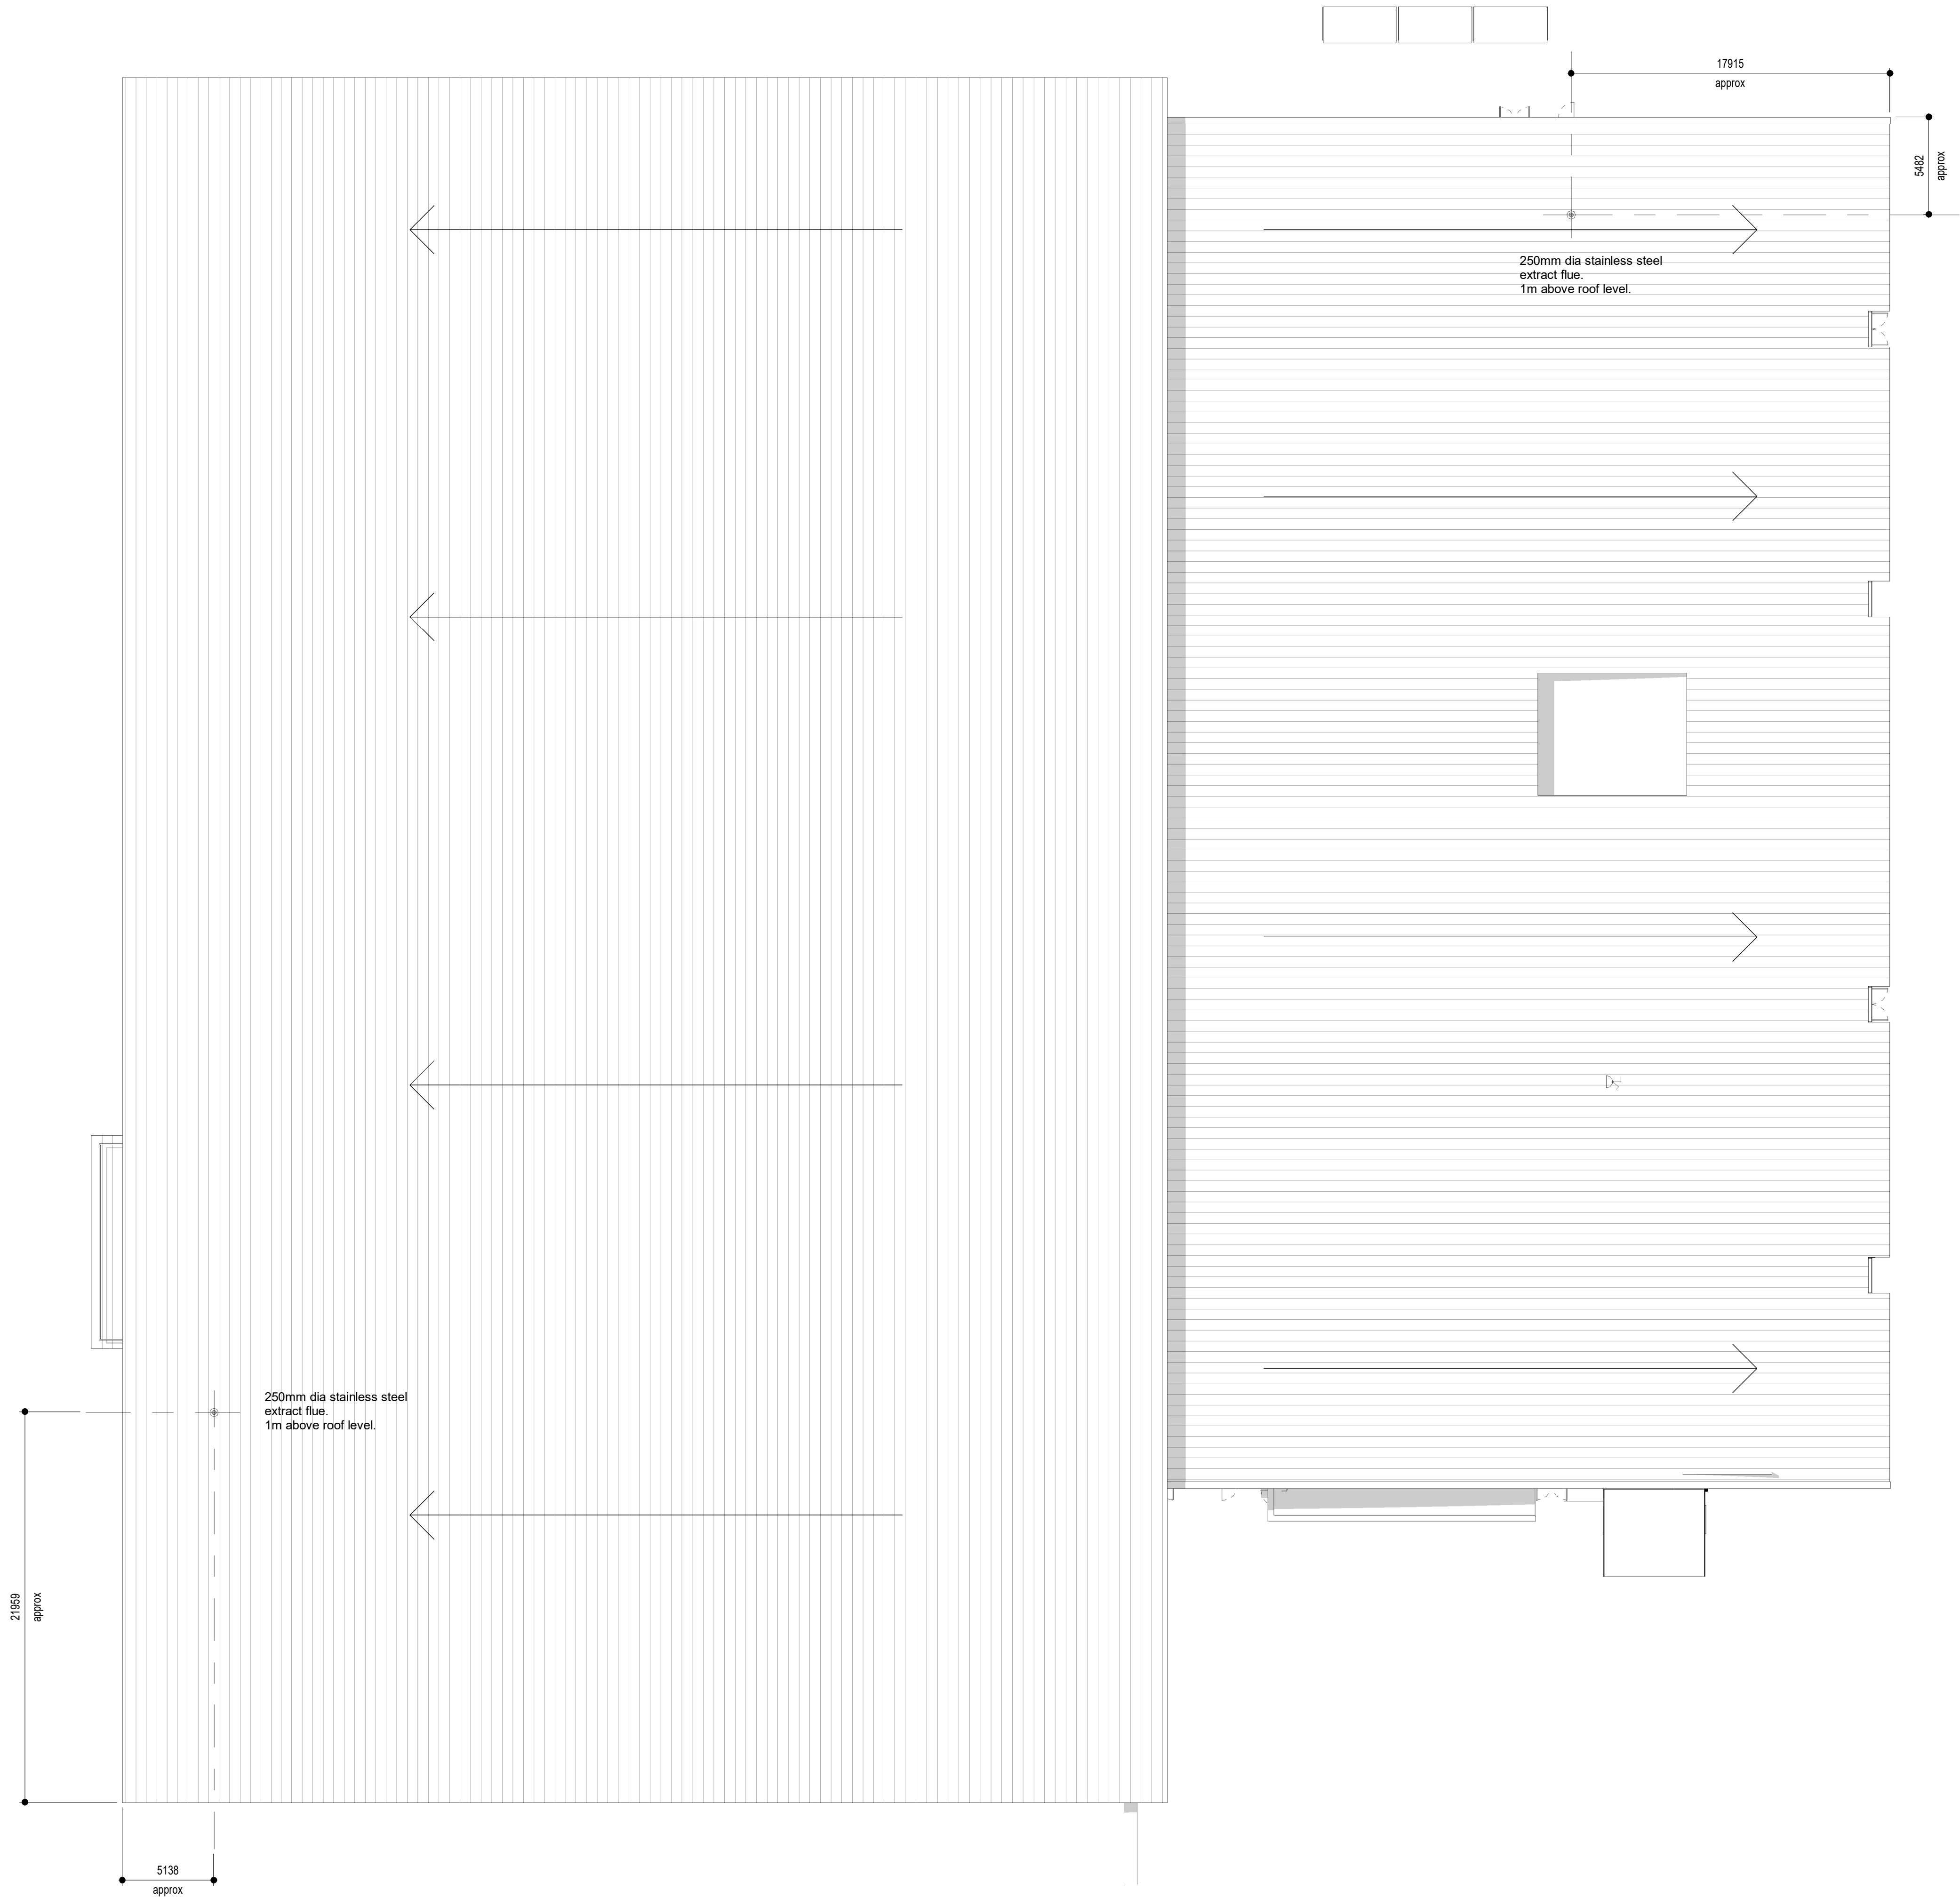

P1	Issued for Planning	04.01.23	ME	GG
Rev	Description	Date	Dr	App
by			by	by
MD		01/03/23	GG	

AHR
AHR Architects Ltd
7 Brewery Place
Brewery Wharf
Leeds
LS10 1NE
United Kingdom

T +44(0)113 3858757
F +44(0)113 3858777
E leeds@ahr.co.uk
www.ahr.co.uk

client name	Manchester City Council		
project	House of Sport		
drawing	Proposed Roof Plan		
computer file	C:\Users\mark\OneDrive\LOCAL FILES\HOS-AHR\00-22\A0-A-001\mark\plans.rvt		plot date
project number	2019.00291.000		scale
drawing number	HOS-AHR-00-R-DR-A-20-1005		1 : 200 @A1
rev	P1	issue status	P1
This drawing is to be read in conjunction with all related drawings. All dimensions must be checked and verified on site before commencing any work or producing shop drawings. The originator should be notified immediately of any discrepancy. This drawing is copyright and remains the property of AHR.			