


DRAWING IS THE INTELLECTUAL COPYRIGHT OF 12 / 23 ARCHITECTURE DESIGN LTD AND SHOULD NOT BE REPRODUCED WITHOUT PRIOR CONSENT.

ANY MATTERS ARISING SHOULD BE REPORTED TO THE ARCHITECT DIRECTLY AND IMMEDIATELY.


DRAWING/INFORMATION SHOULD NOT BE USED FOR ANY STRUCTURAL CALCULATIONS OR STRUCTURAL DESIGN BY ANY PARTY OTHER THAN A STRUCTURAL ENGINEER WHO HAS OBTAINED THE DRAWING FROM THE ARCHITECT.

12 / 23 ARCHITECTURE DESIGN LTD DO NOT TAKE RESPONSIBILITY FOR ANY SETTING OUT INFORMATION OR ANY INCORRECT SURVEY INFORMATION.

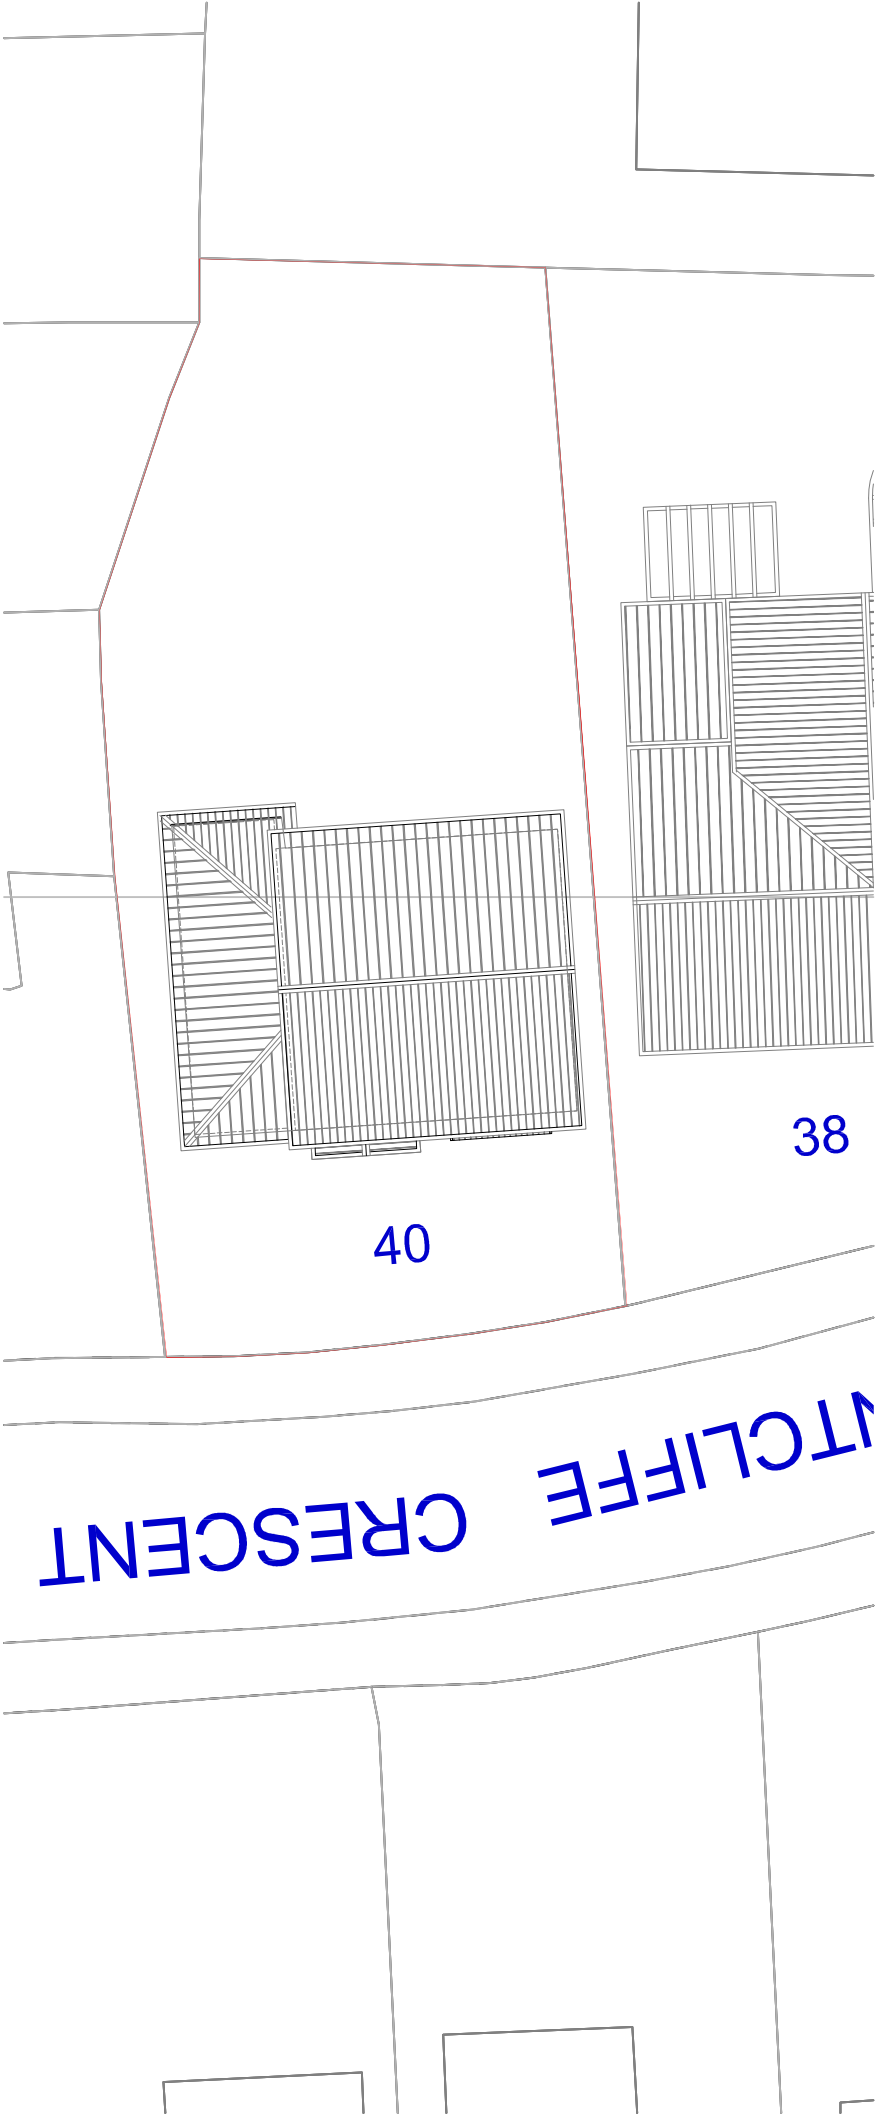

EXISTING SITE PLAN

1

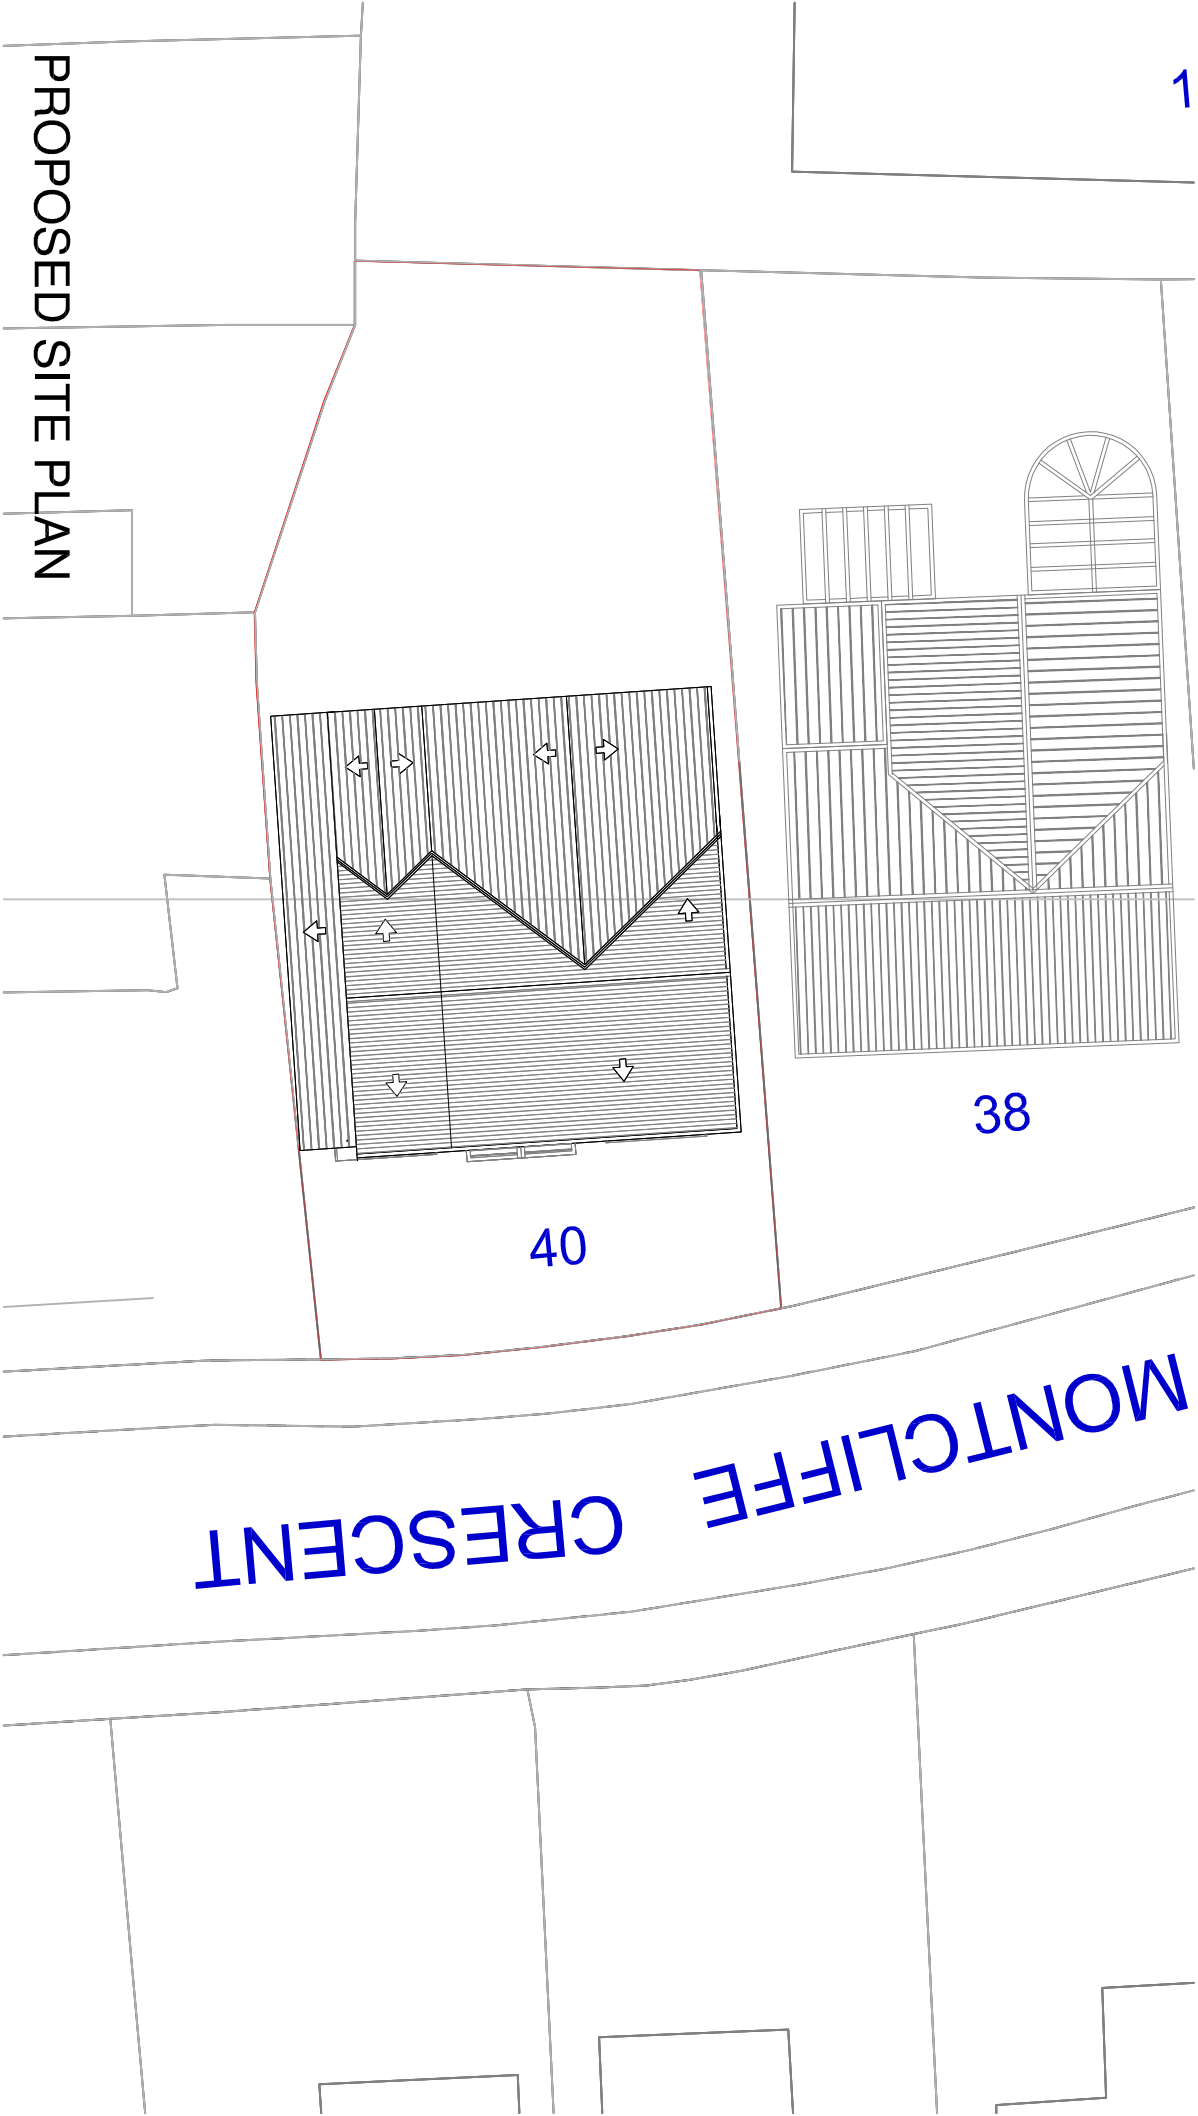

PROPOSED SITE PLAN

Client Mr and Mrs. YUNES	Drawn AMP	Date 25.11.15
Project 40 Montcliffe Crescent , Whalley Range	Scale 1:100 @ A3	
Title EXISTING AND PROPOSED SITE PLAN	Revision -	
Drawing No. PL 107		

12/23

Architecture Design

Unit 3a

45/47 Newton Street

Manchester

M1 1FT

T : 0161 228 3130

E : lwalsh@1223arch.co.uk

W: www.1223arch.co.uk

