


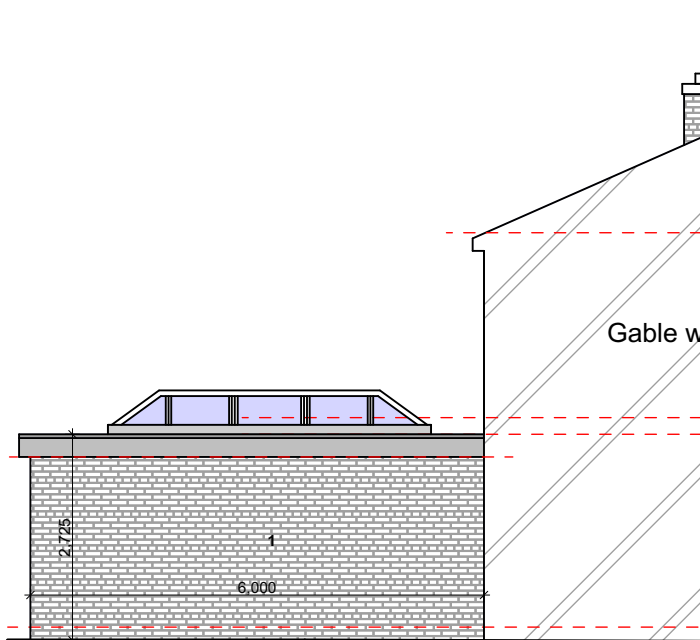


EXISTING GA SIDE ELEVATION 1



EXISTING GA REAR ELEVATION




EXISTING GA SIDE ELEVATION 2

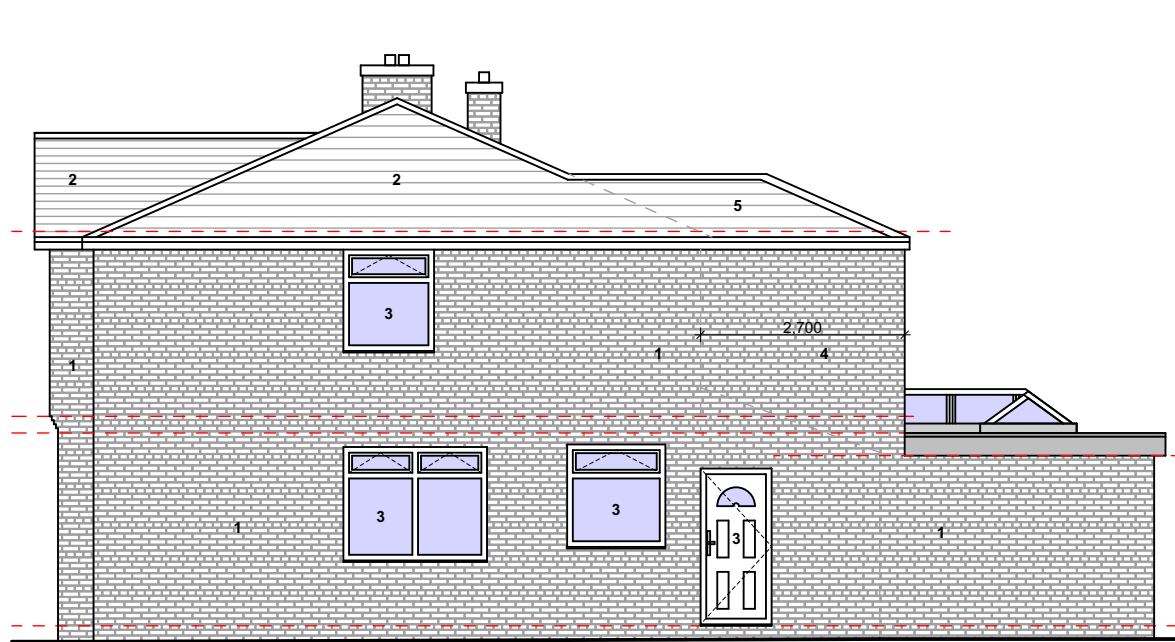

PROPOSED GA SIDE ELEVATION 1



PROPOSED GA REAR ELEVATION

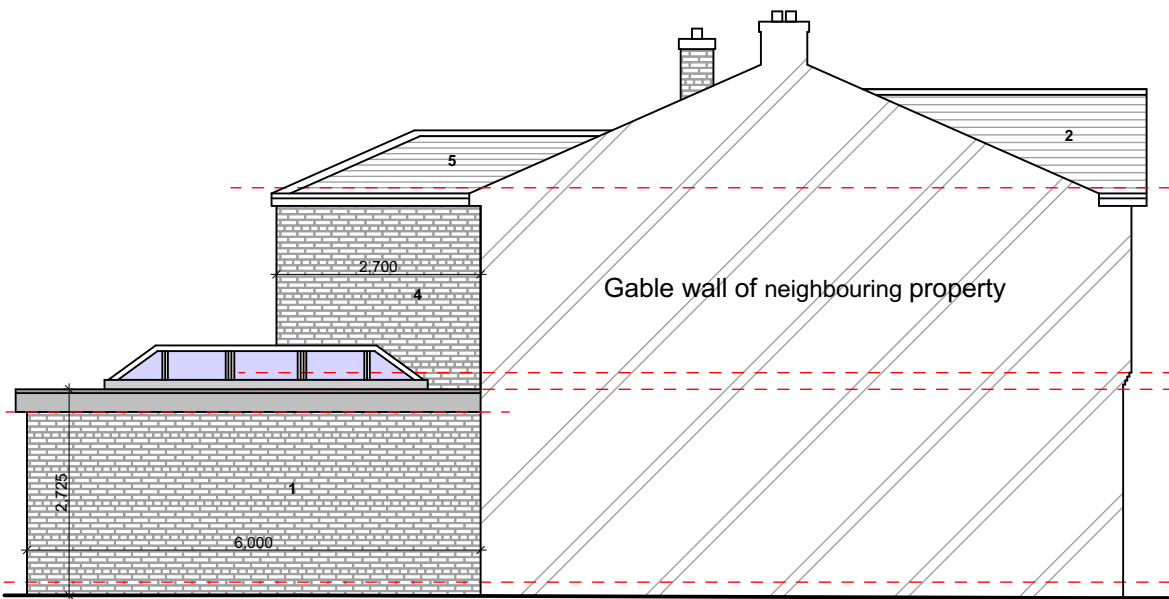

PROPOSED GA SIDE ELEVATION 2

notes
This drawing is subject to a detailed building and site survey, therefore no guarantee of its accuracy can be given.
This drawing has been draughted in accordance with the clients design requirements.
All areas are approximate and are subject to a detailed building and site survey and further design development.
All dimensions should be checked prior to commencement of construction on site. Measurements should not be taken off the drawing.

All dimensions shown are in millimetres (mm).

- Text Key
1. Existing brickwork
 2. Existing pantile roof tiles
 3. Existing uPVC door/window
 4. Proposed brickwork to match existing
 5. Proposed pantile roof tiles
 6. Proposed uPVC door/window
 7. Proposed Powder coated aluminium roof lantern

PL1 Roof design updated 19.01.23
PL0 Planning Issue 10.01.23



NADA Architects Ltd
169 Kingsway
Burnage
Manchester
M19 2ND
Mob: 07974 735527
E: ahmed@nadaarchitects.com
W: www.nadaarchitects.com

D - design PL - planning PT - pre-tender
T - tender P - preliminary
C - construction R - record

MR SULTAN KHAWAR

TWO STOREY EXTENSION
120 BIRCHFIELD ROAD,
MANCHESTER, M14 6PF

EXISTING & PROPOSED GA
ELEVATIONS

scale 1:100 @ A3 date 10.01.23 drawn checked AC

job no (category) dwg no revision

23-1115 (02)001 PL1

Drawing measurements shall not be obtained by scaling. Verify all dims prior to construction. Immediately report any discrepancies on this drawing to Architect. This drawing shall be read in conjunction with associated specifications and related consultant's documents.

PLANNING