

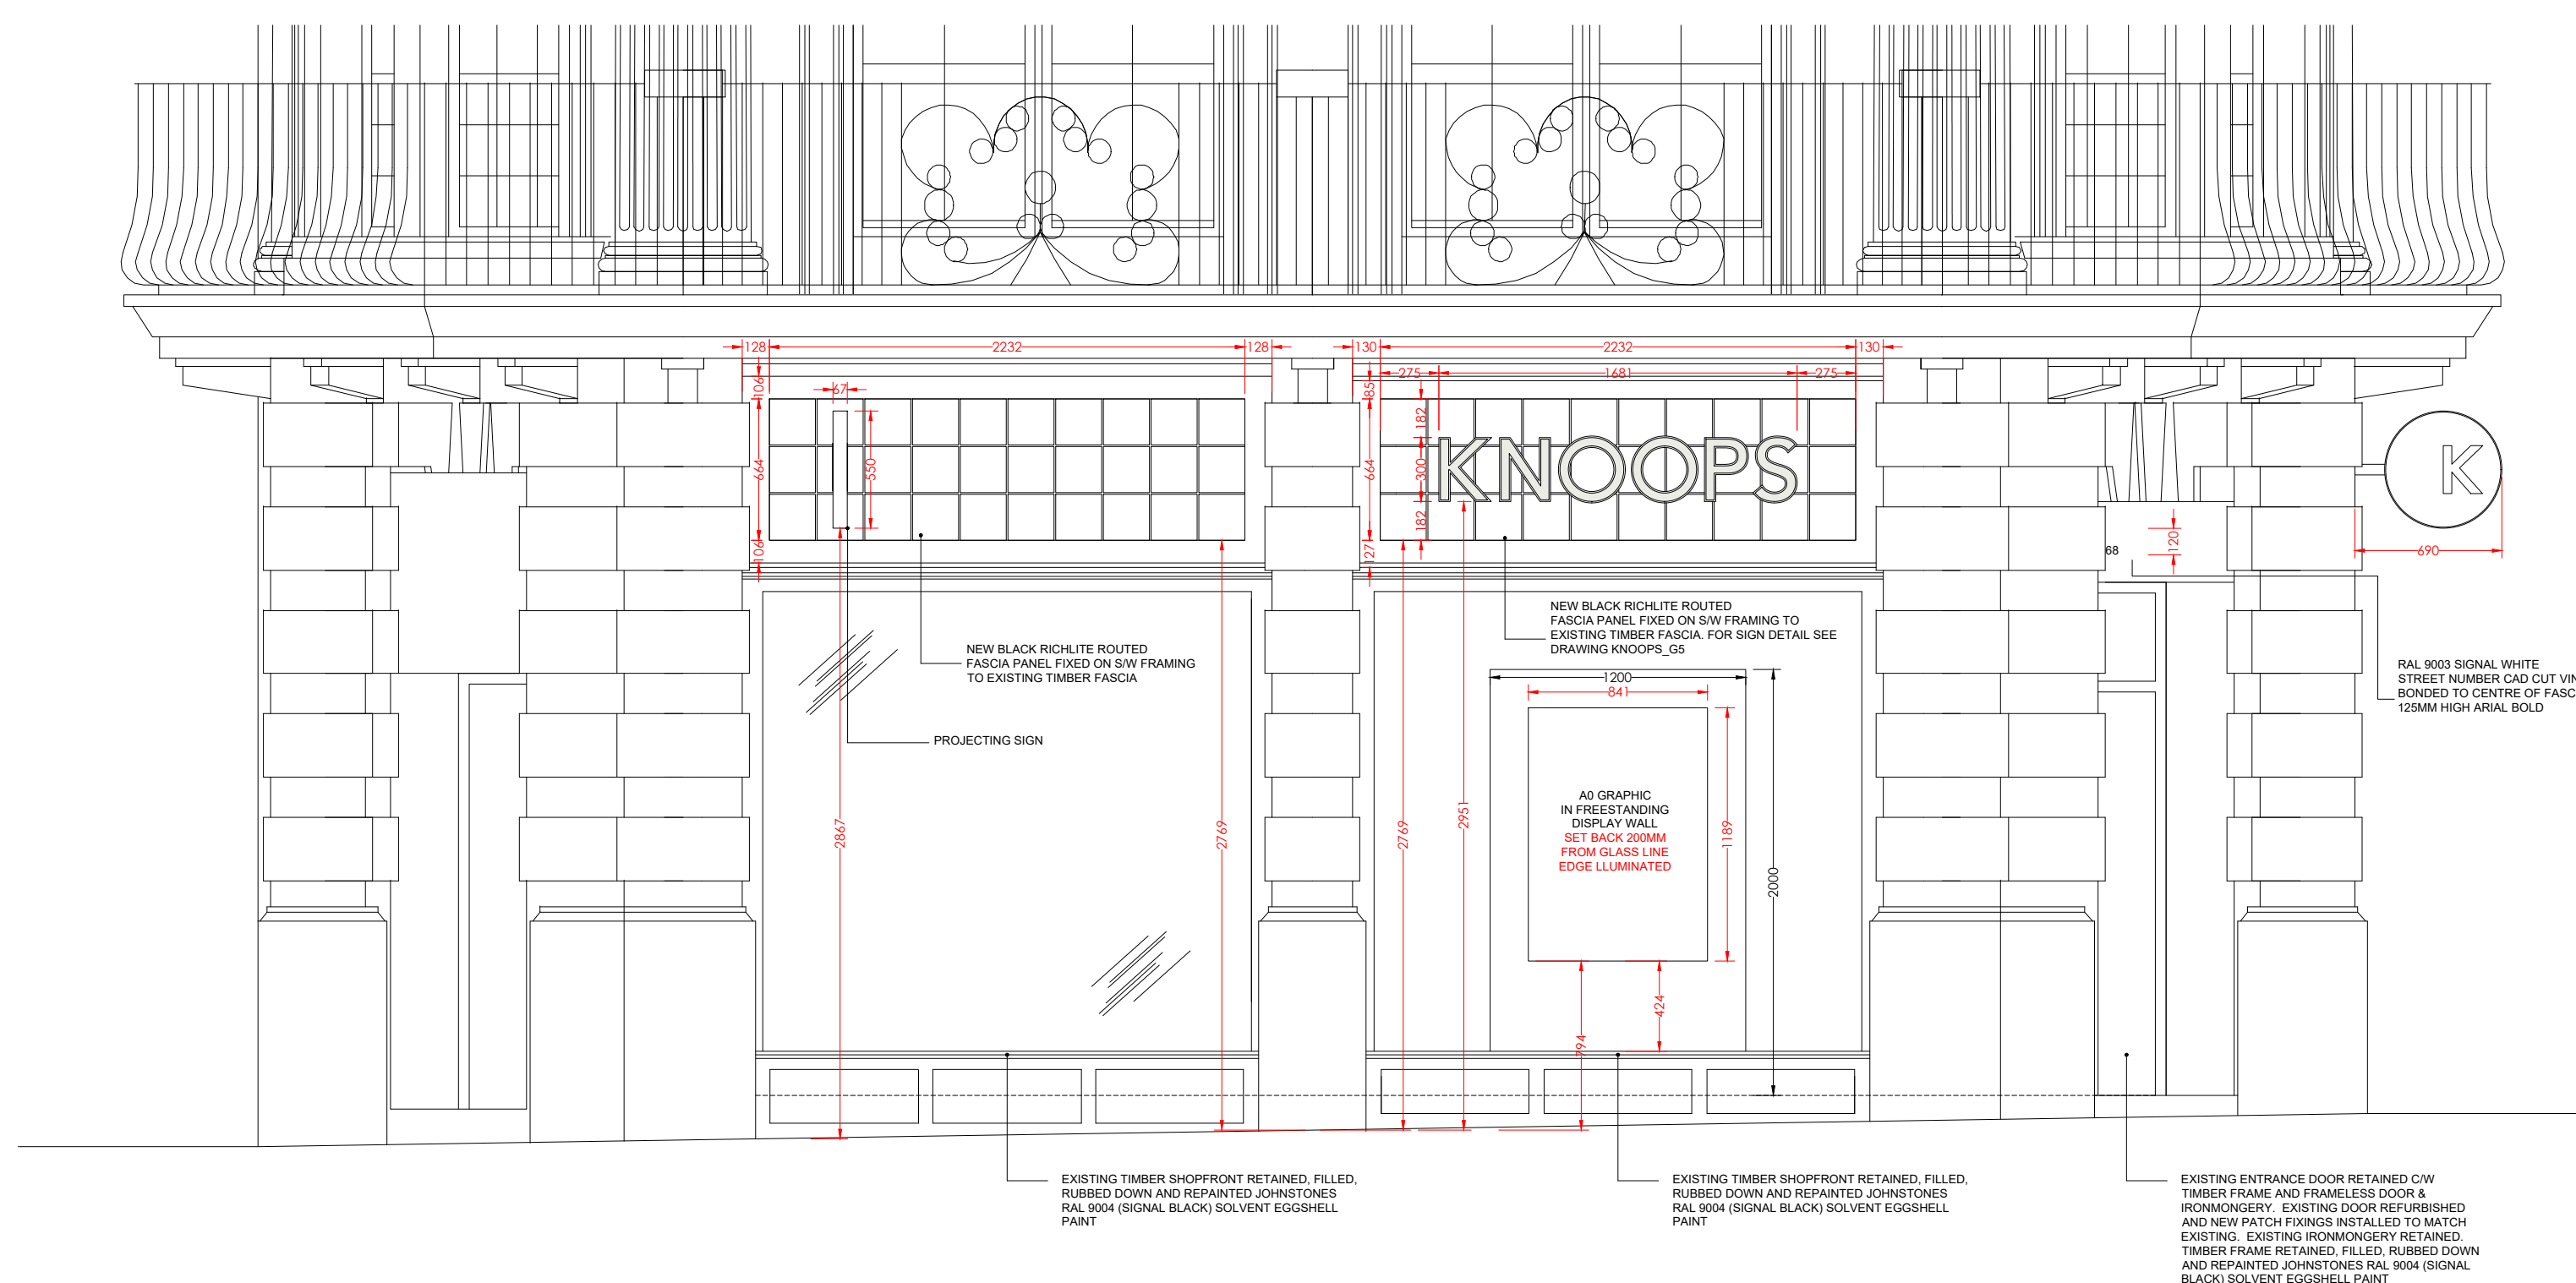


[illegible]

KING STREET SOUTH ELEVATION

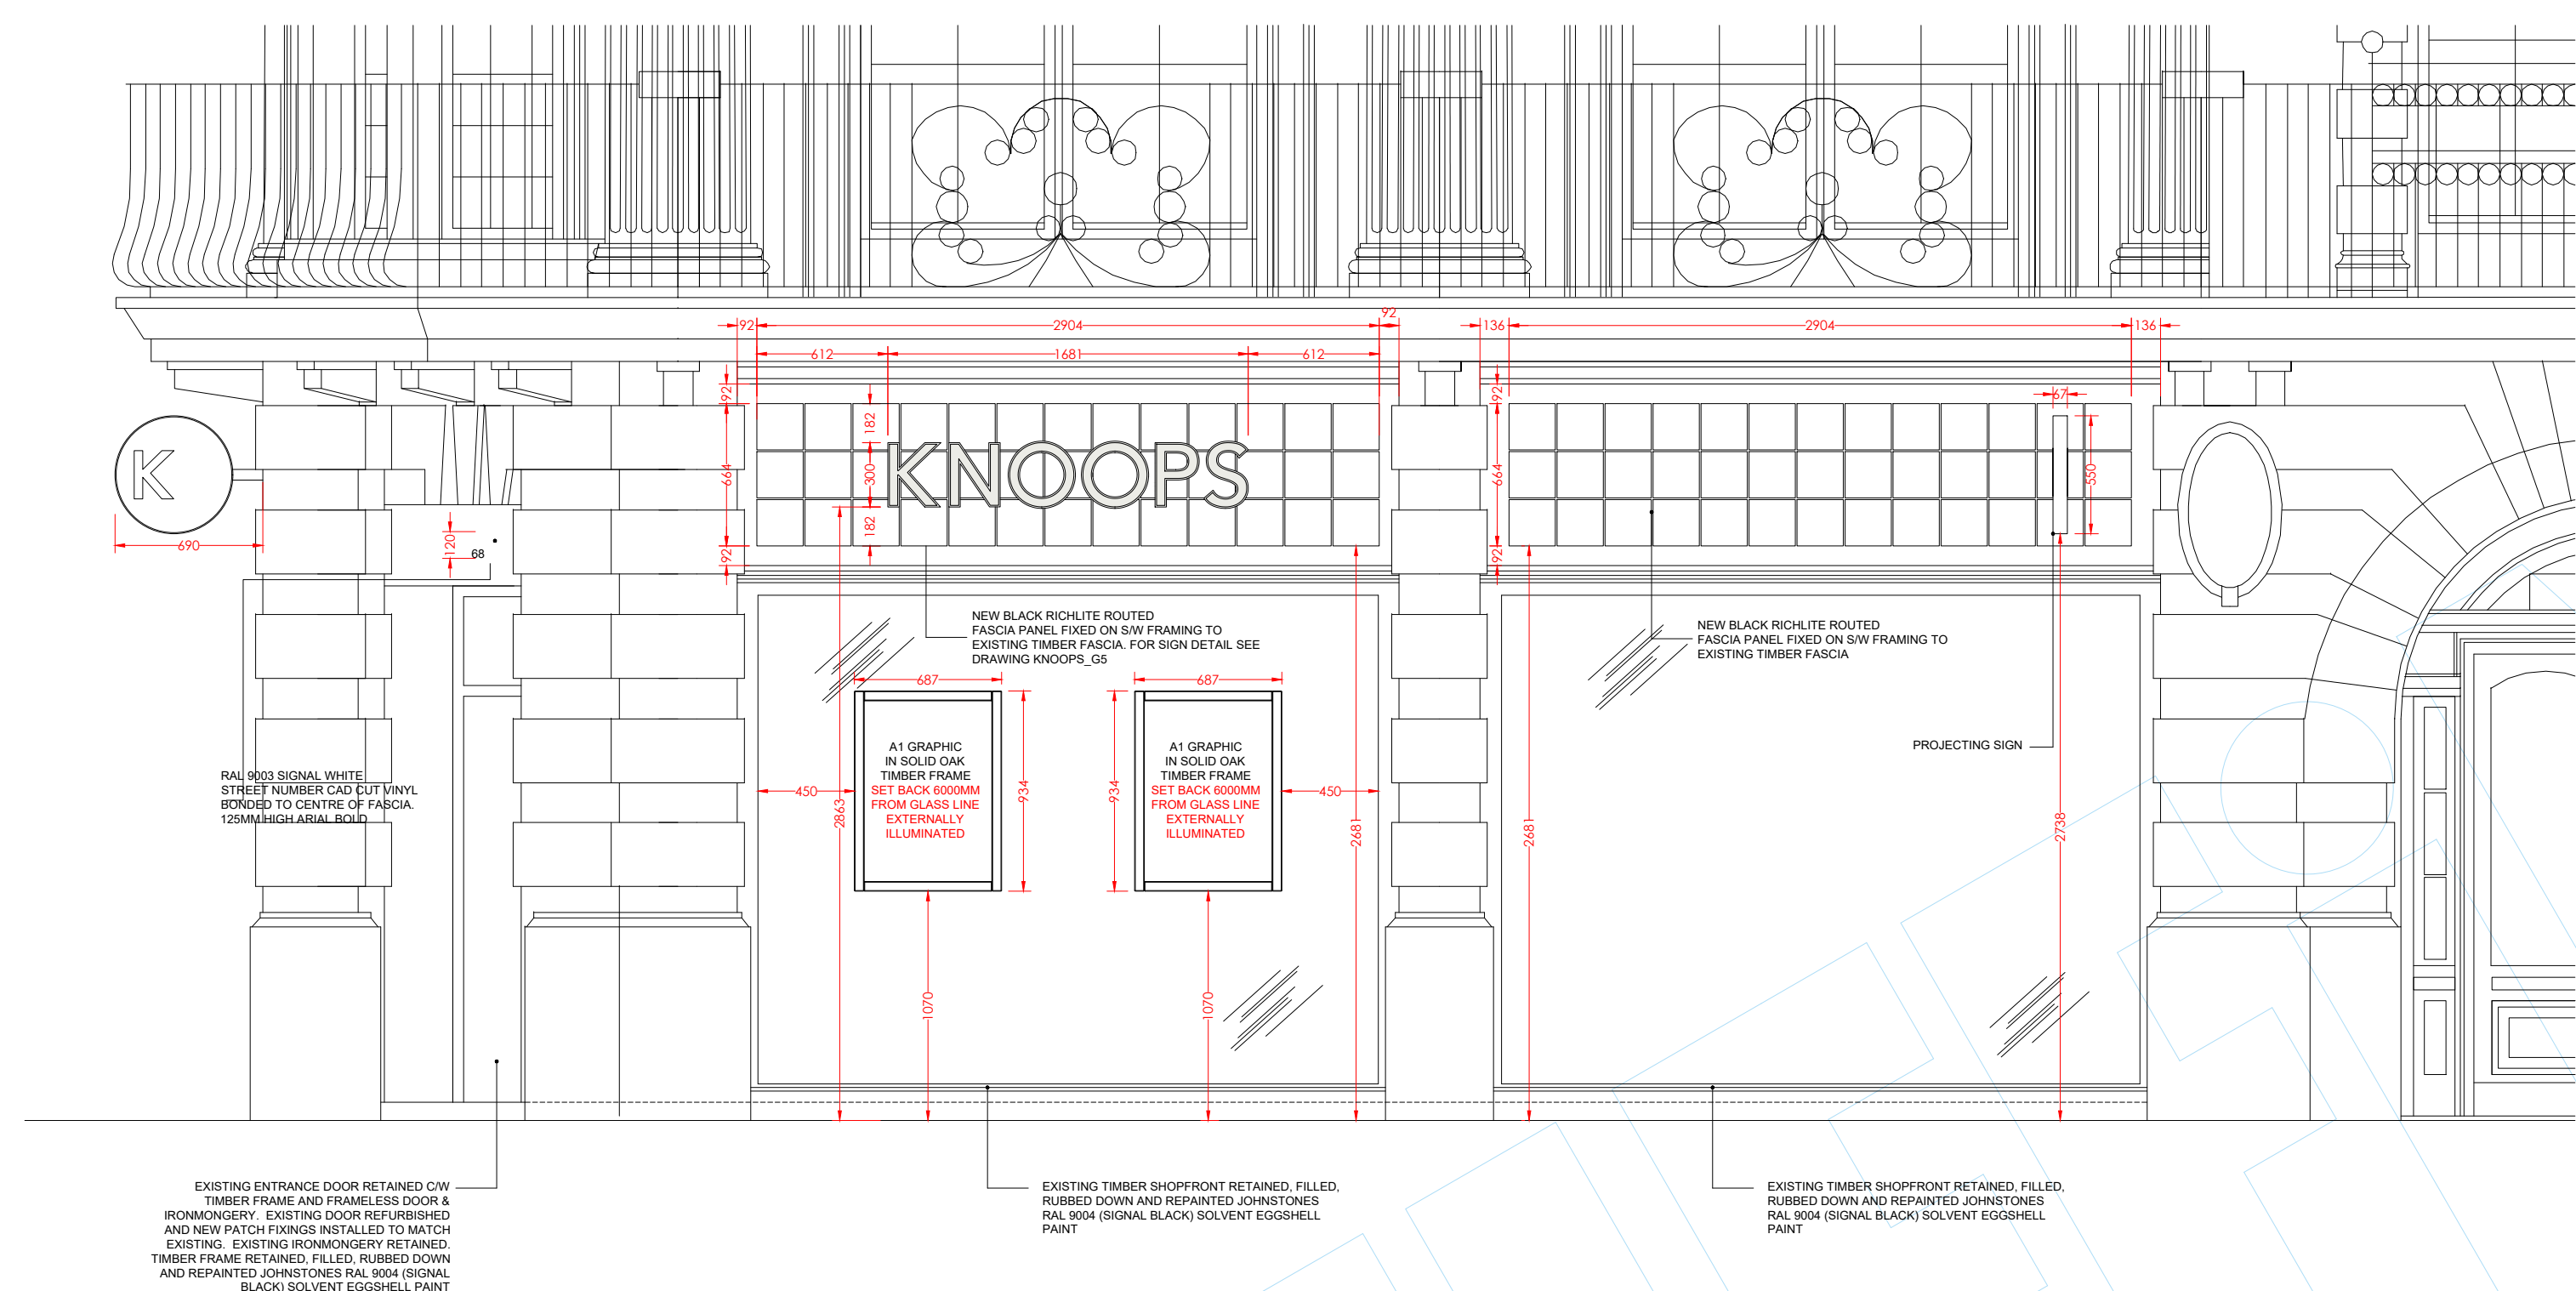

CROSS STREET ELEVATION

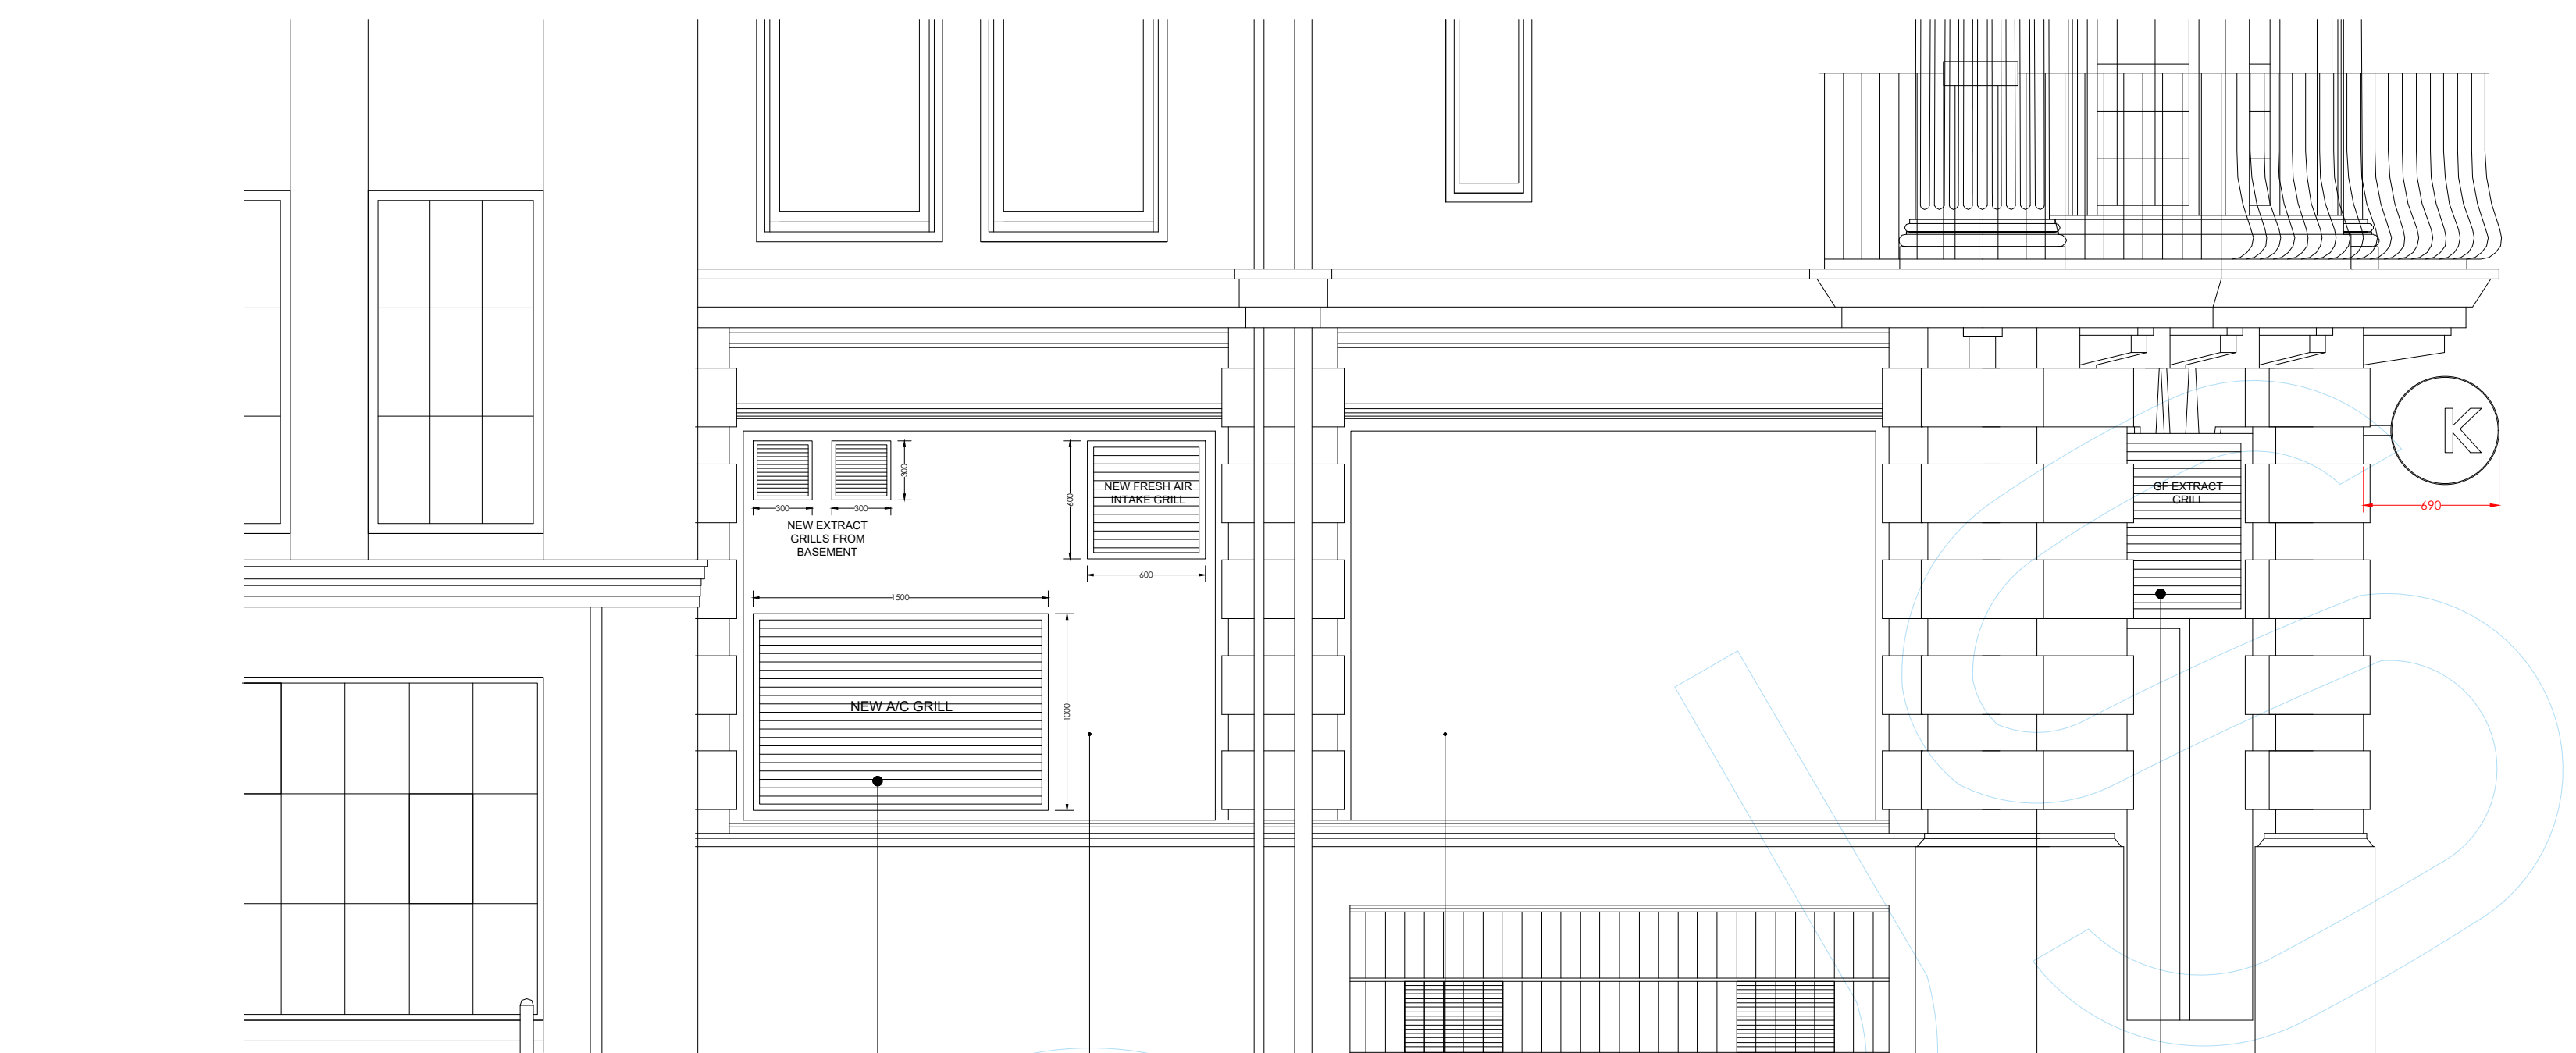

FOUR YARDS ELEVATION



EXISTING PHOTOGRAPH KING STREET SOUTH & CROSS STREET



EXISTING AIR CON GRILL
REMOVED AND REPLACED WITH
NEW VENTED GRILLS WITH
HIDDEN INSECT SCREENS AS
NOTATED. ALL DECORATED
JOHNSTONES RAL 9004 (SIGNAL
BLACK) SOLVENT EGGSHELL
PAINT TO MATCH WINDOW



EXISTING DOOR AND DOOR
GRILL RETAINED AND
DECORATED. EXTRACT AND
FRESH GRILL REMOVED AND
REPLACED WITH NEW VENTED
GRILL WITH HIDDEN INSECT
SCREEN DECORATED
JOHNSTONES RAL 9004 (SIGNAL
BLACK) SOLVENT EGGSHELL
PAINT TO MATCH DOOR



	
Expertly crafted chocolate drinks	
	
CONSTRUCTION. JOINERY. SHOPFITTING. WEB: www.cjsnw.co.uk/ - EMAIL: info@cjsnw.co.uk	
	
© PUFFIN.DESIGN • INFO@PUFFIN.DESIGN	
Site Address	
68 CROSS STREET MANCHESTER M2 4JQ	
Drawing Name	
PROPOSED EXTERNAL ELEVATION AND SIGNAGE	
Quote Date	15/11/2022
Drawn By	SUE JONES
Scale(s)	1:30 @ A0
Drawing Number	10041_EELEV_L002A
© Copyright Puffin Design Limited/CJS (NW) Ltd.	