


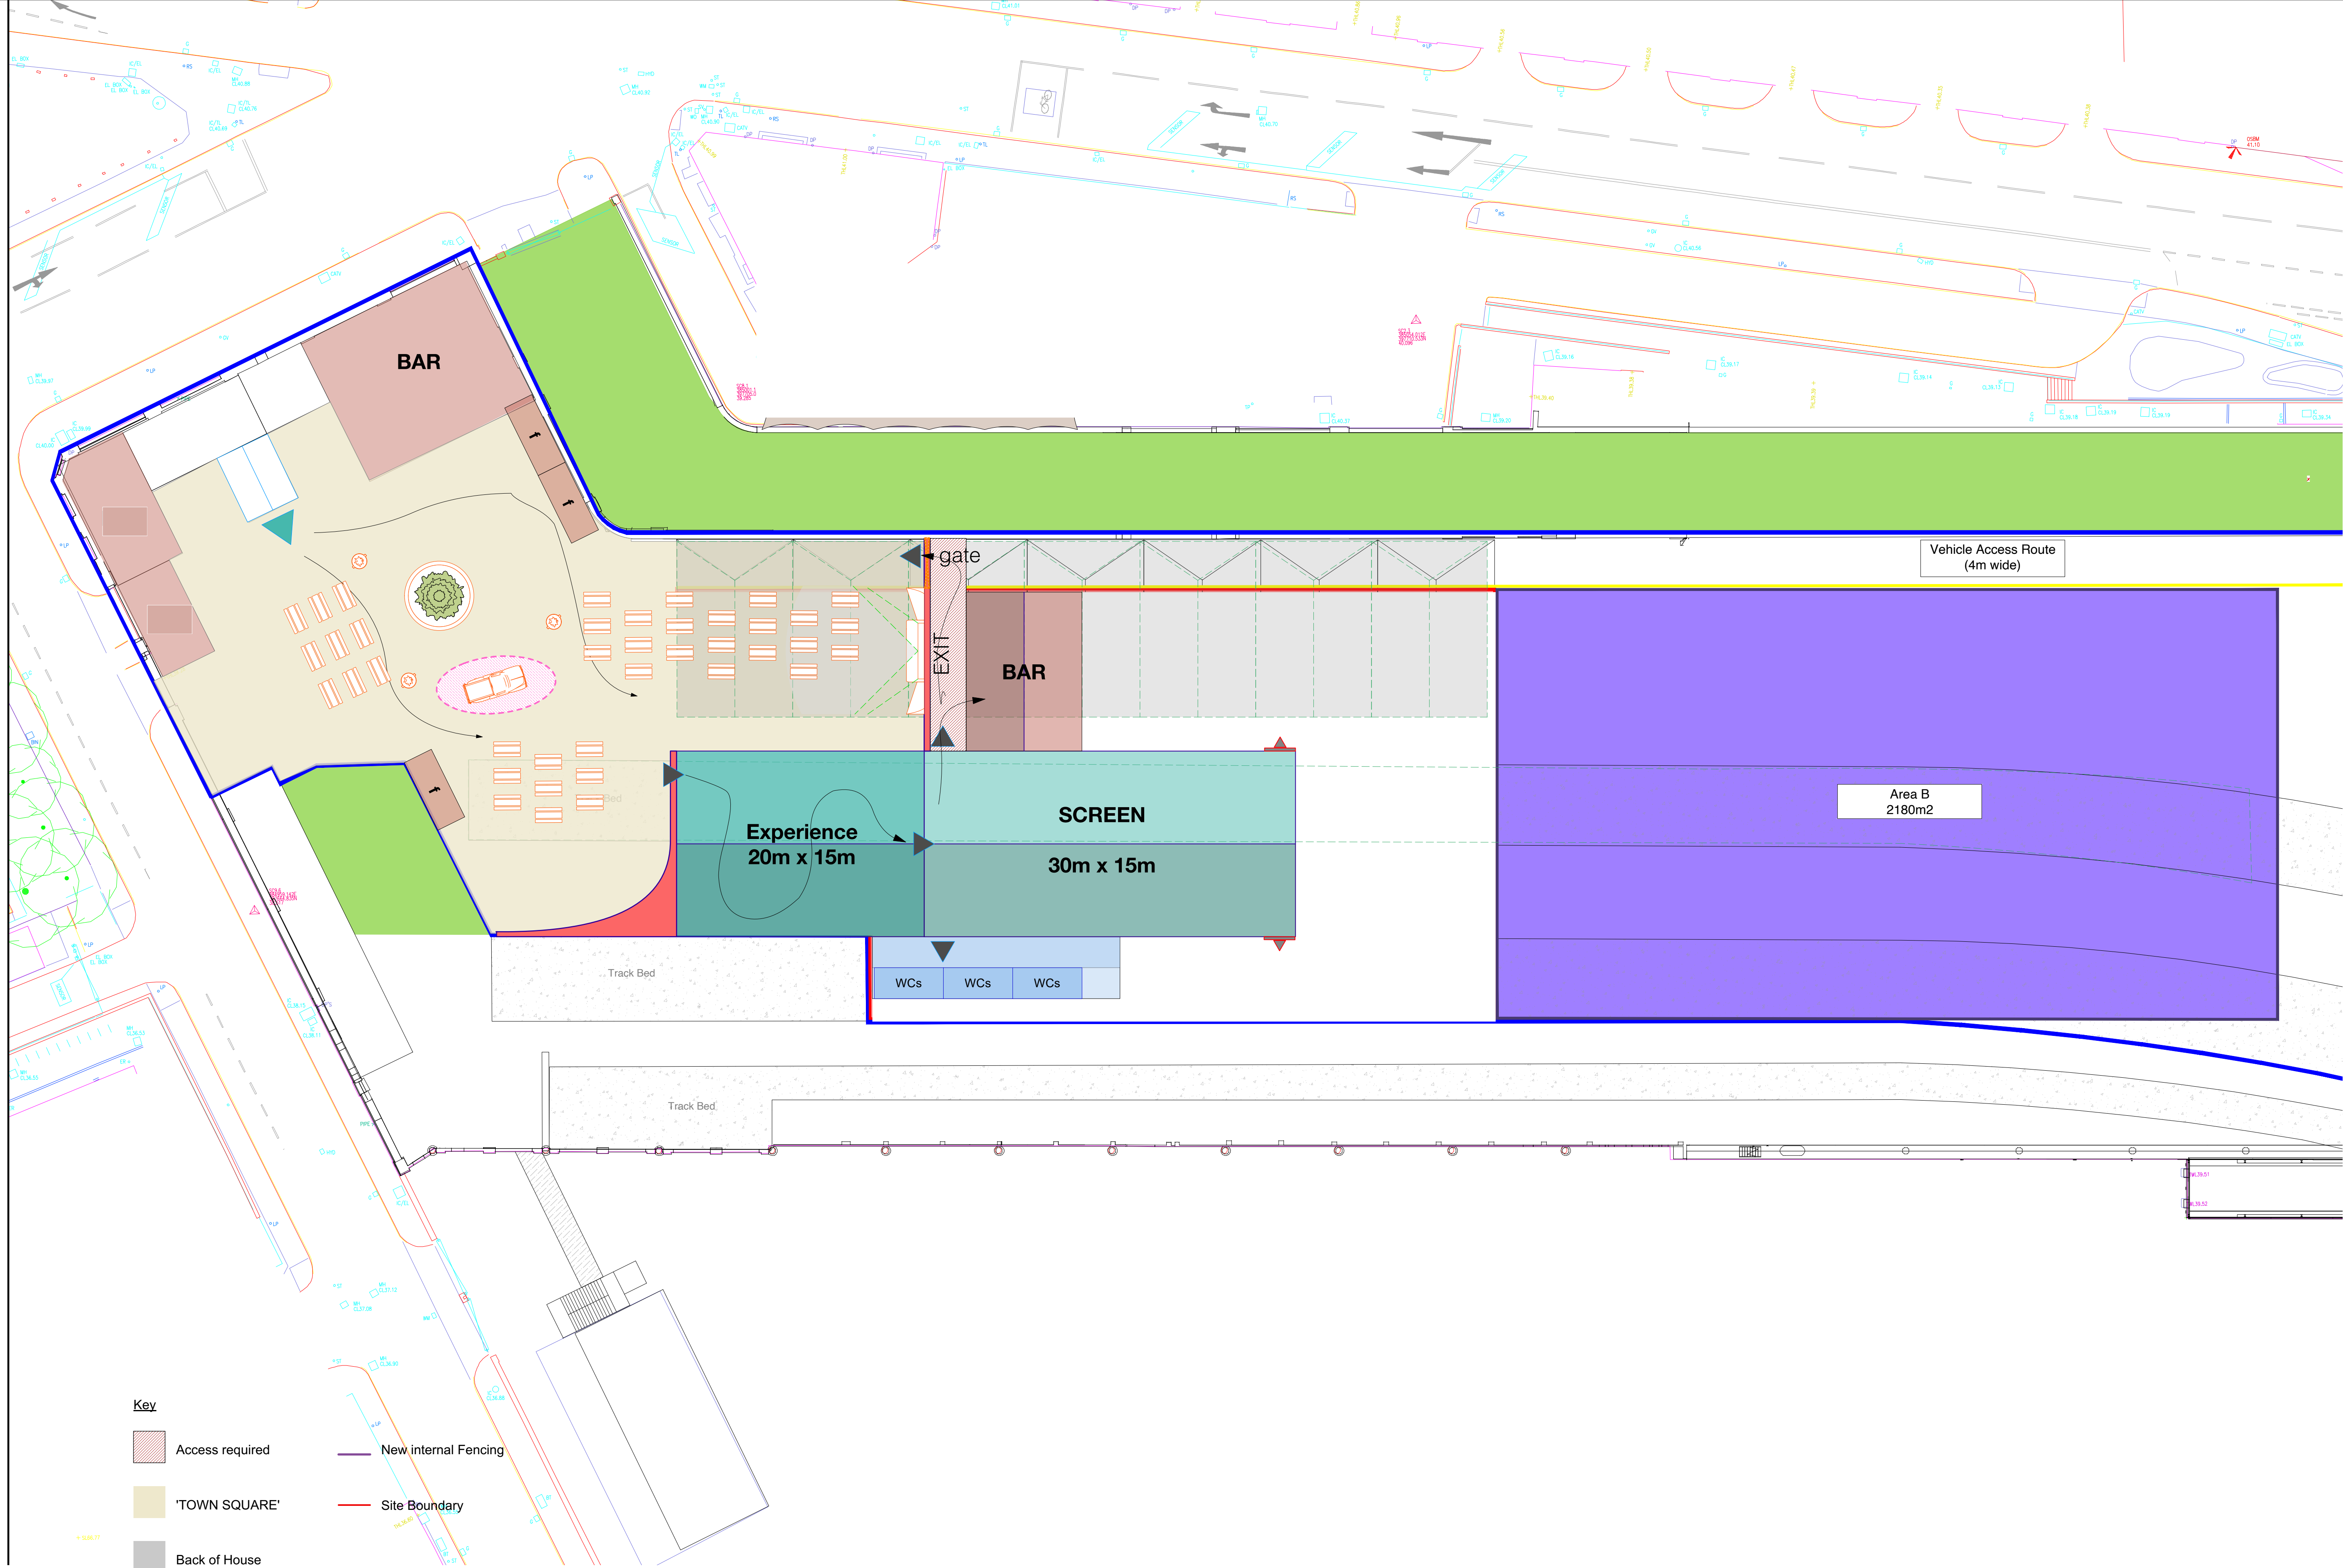



Key

- Access required
- 'TOWN SQUARE'
- Back of House
- Cinema Structure
- Big Top Bar / Traders
- Shipping Containers
- New internal Fencing
- Site Boundary

Notes

Based upon survey information provided by client. Any critical dimensions should be checked on site as required.
Subject to Fire Engineer, Building Control and Health & Safety and Planning Approval
All capacity figures shown subject to all necessary approvals.

JTA

 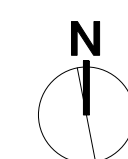

Client:



Project

MAYFIELD DEPOT
11 Baring Street
Manchester
M1 2PY

Drawing Title

Proposed Site Plan

Scale

1:250

Page

ISO A1

Date

31/05/2022

Drawing Number

MAY-K002

Rev

R0

Status

PRELIMINARY