


Notes

Do not scale from this drawing.


All dimensions are to be checked prior to construction and any discrepancies are to be identified to the Architect.

Copyright reserved.

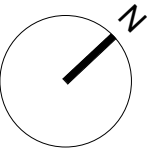

KEY

- Extent of existing building and access ramp
- Part of the roof overhanging the river

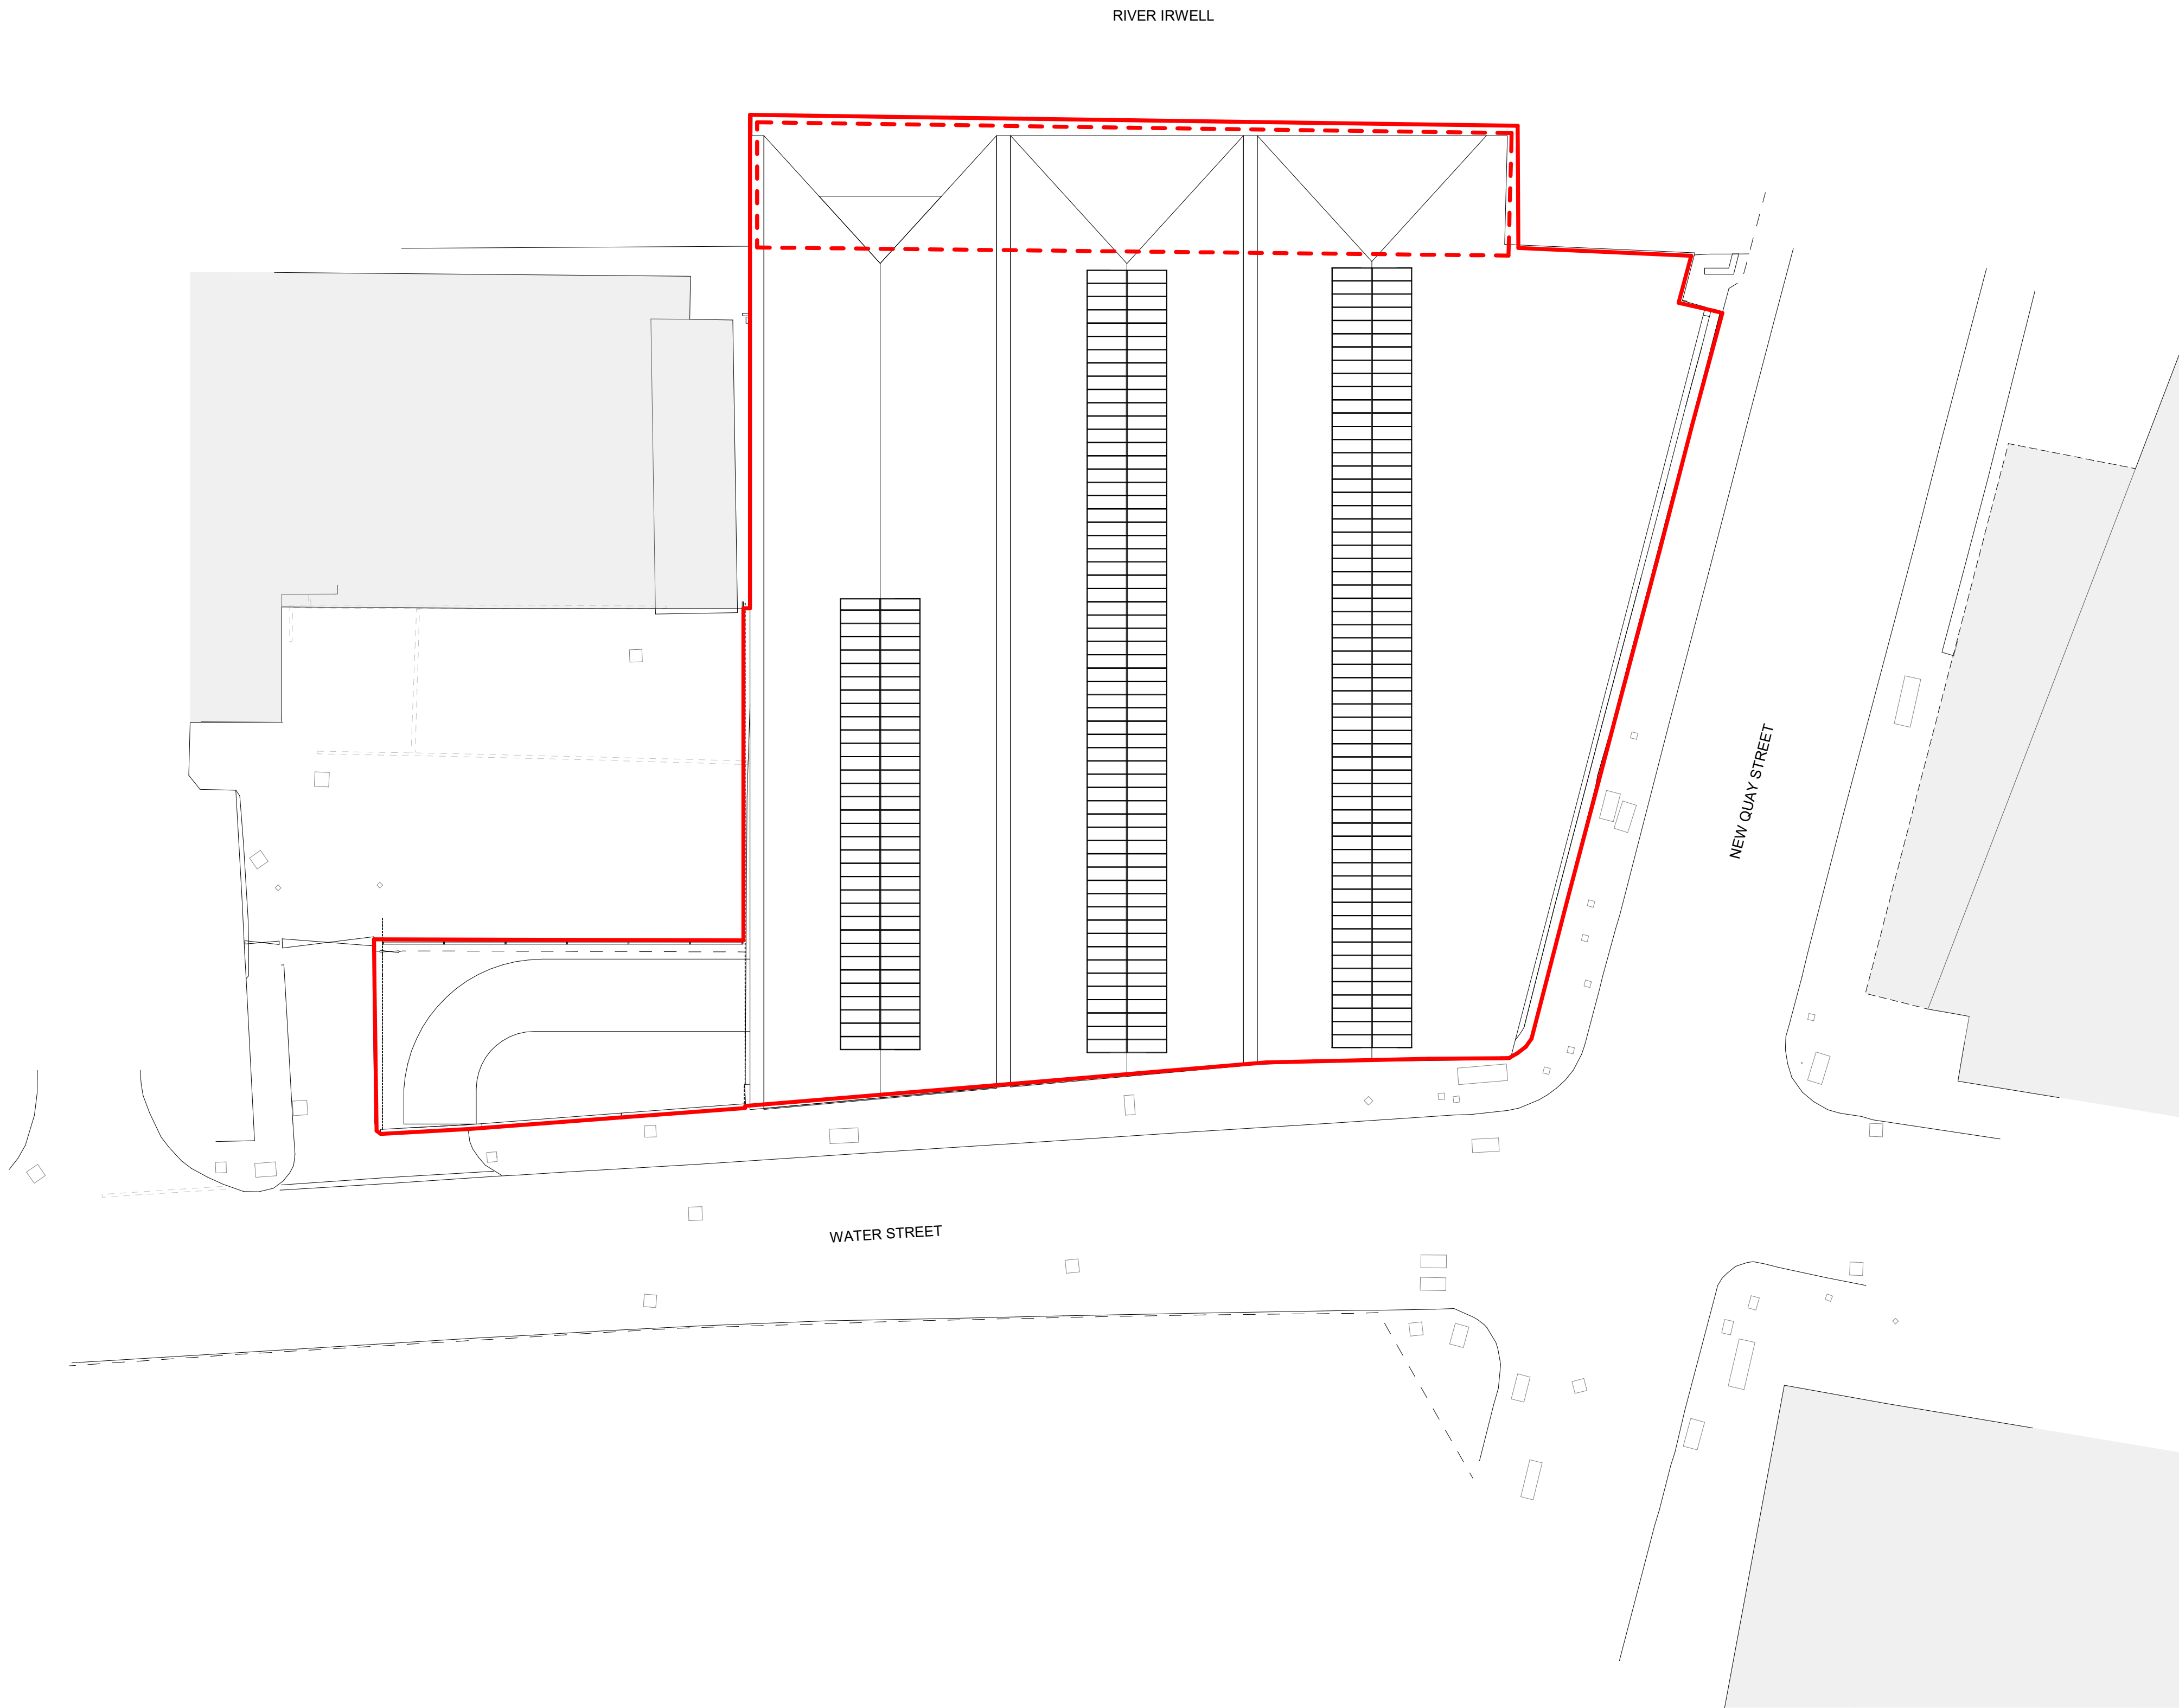

A 18/01/23 Issued for planning GL

Revisions

Status

PLANNING

Client

ALLIED LONDON

Project


**SHIPYARD
WATER STREET
MANCHESTER**

Title

Existing Site Plan

Scale	Size	Date	Drawn	Checked
1 : 200	A1	26/08/22	GL	NS

3DReid
www.3DReid.com
Architecture Interiors Masterplanning

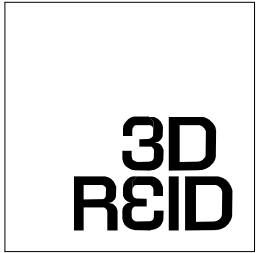

Drawing No. Rev.

200097-3DR-XX-DR-A-08002 A