


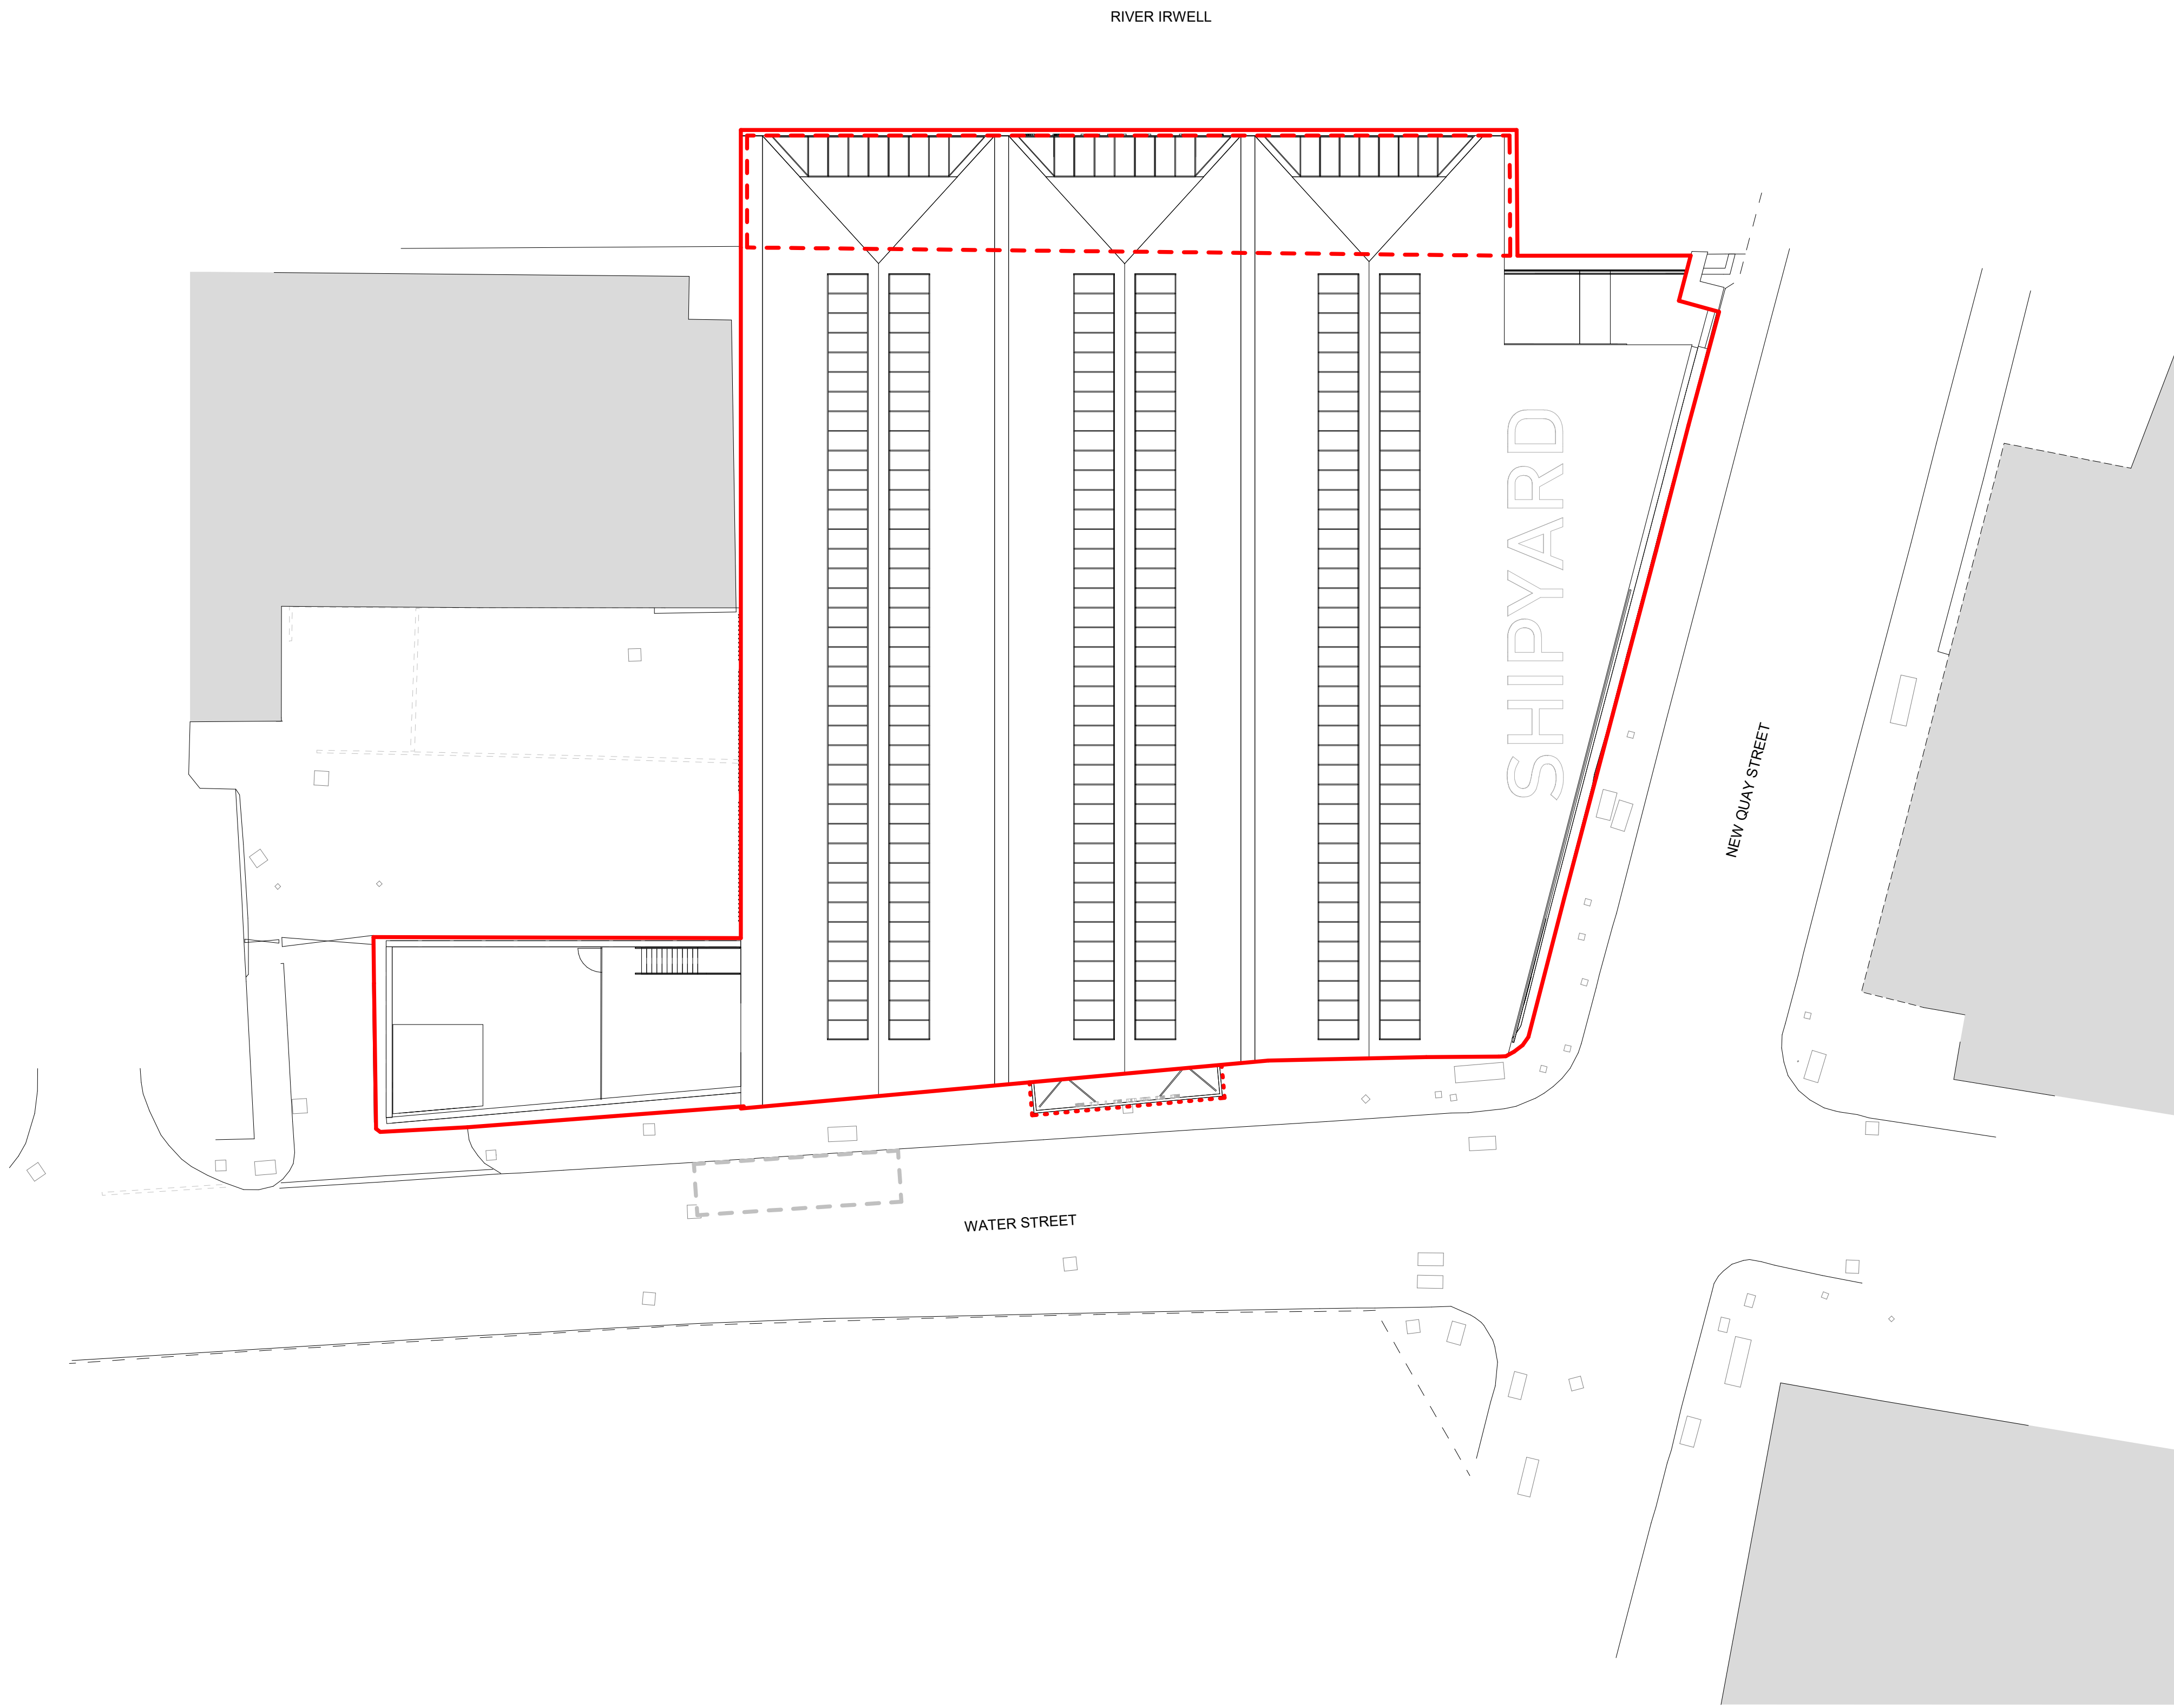


Notes

Do not scale from this drawing.

All dimensions are to be checked prior to construction and any discrepancies are to be identified to the Architect.

Copyright reserved.

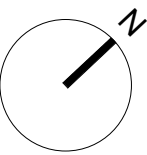

KEY

- Extent of refurbished building and service yard
- Part of the roof overhanging the river
- Entrance canopy overhanging the pavement

A 18/01/23 Issued for planning GL

Revisions

Status
PLANNING

Client
ALLIED LONDON

Project
**SHIPYARD
WATER STREET
MANCHESTER**

Title
Proposed Site Plan

Scale	Size	Date	Drawn	Checked
1 : 200	A1	26/08/22	GL	NS

3DReid
www.3DReid.com
Architecture Interiors Masterplanning

**3D
REID**

Drawing No.	Rev.
200097-3DR-XX-DR-A-08003	A