






This drawing may only be reproduced under express licence.

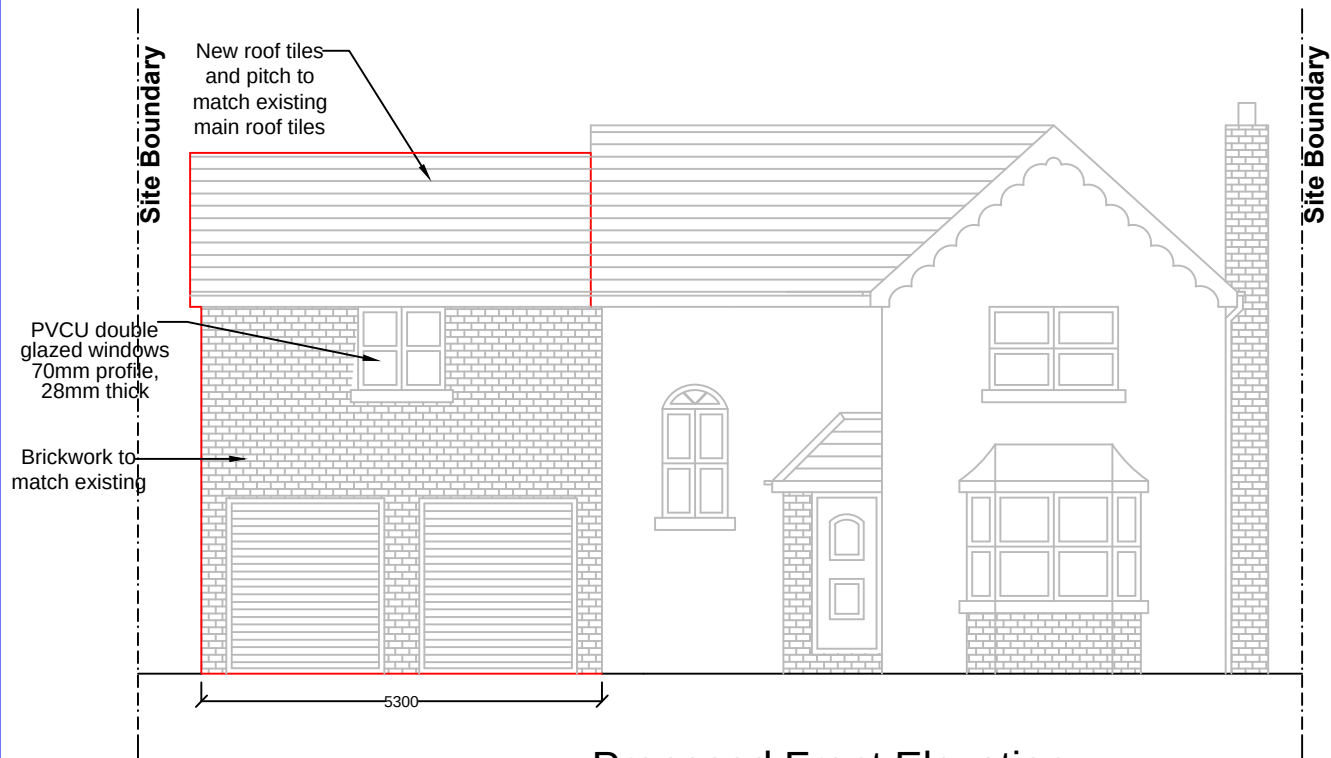


Proposed Front Elevation

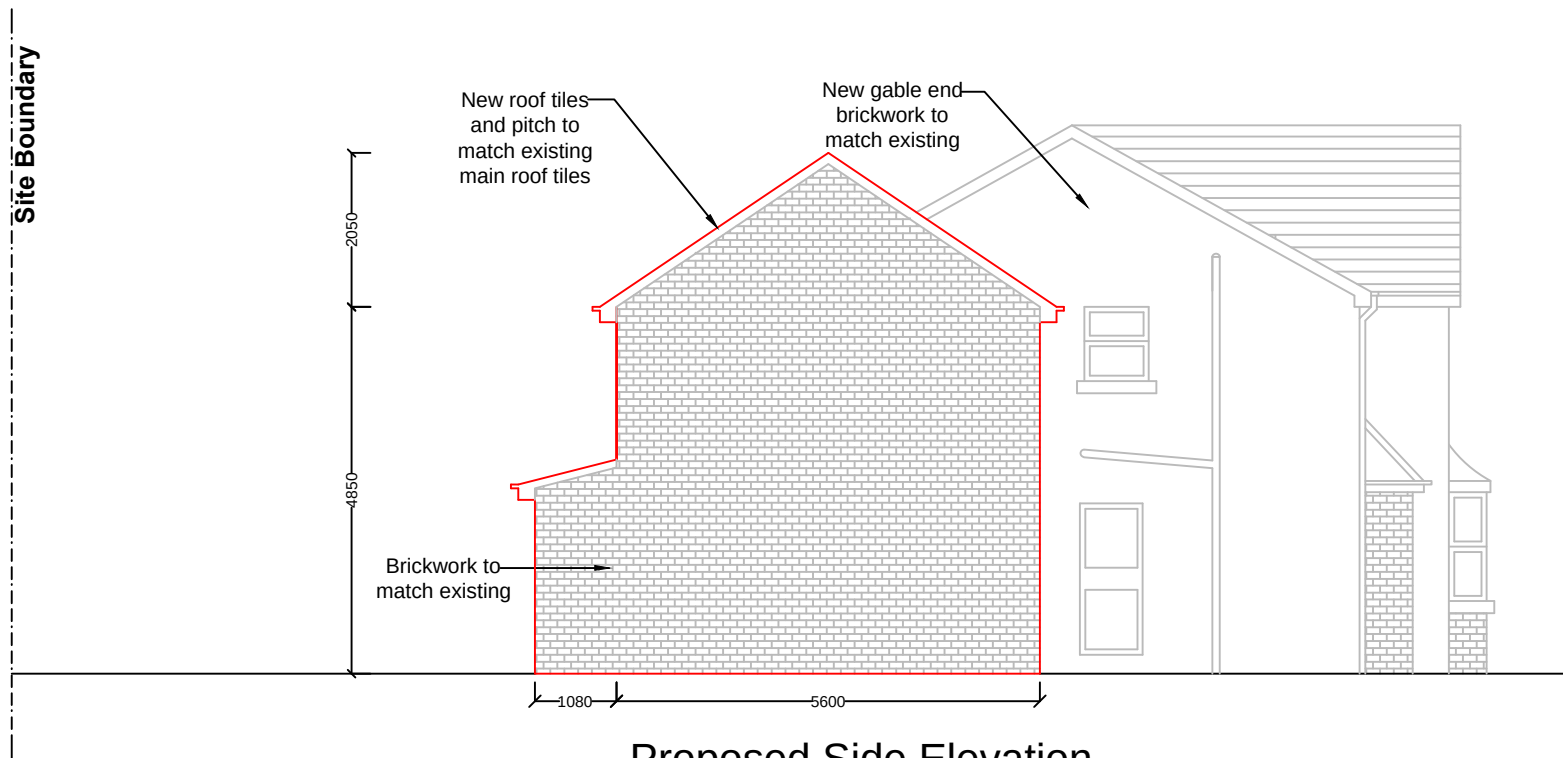

Proposed Side Elevation

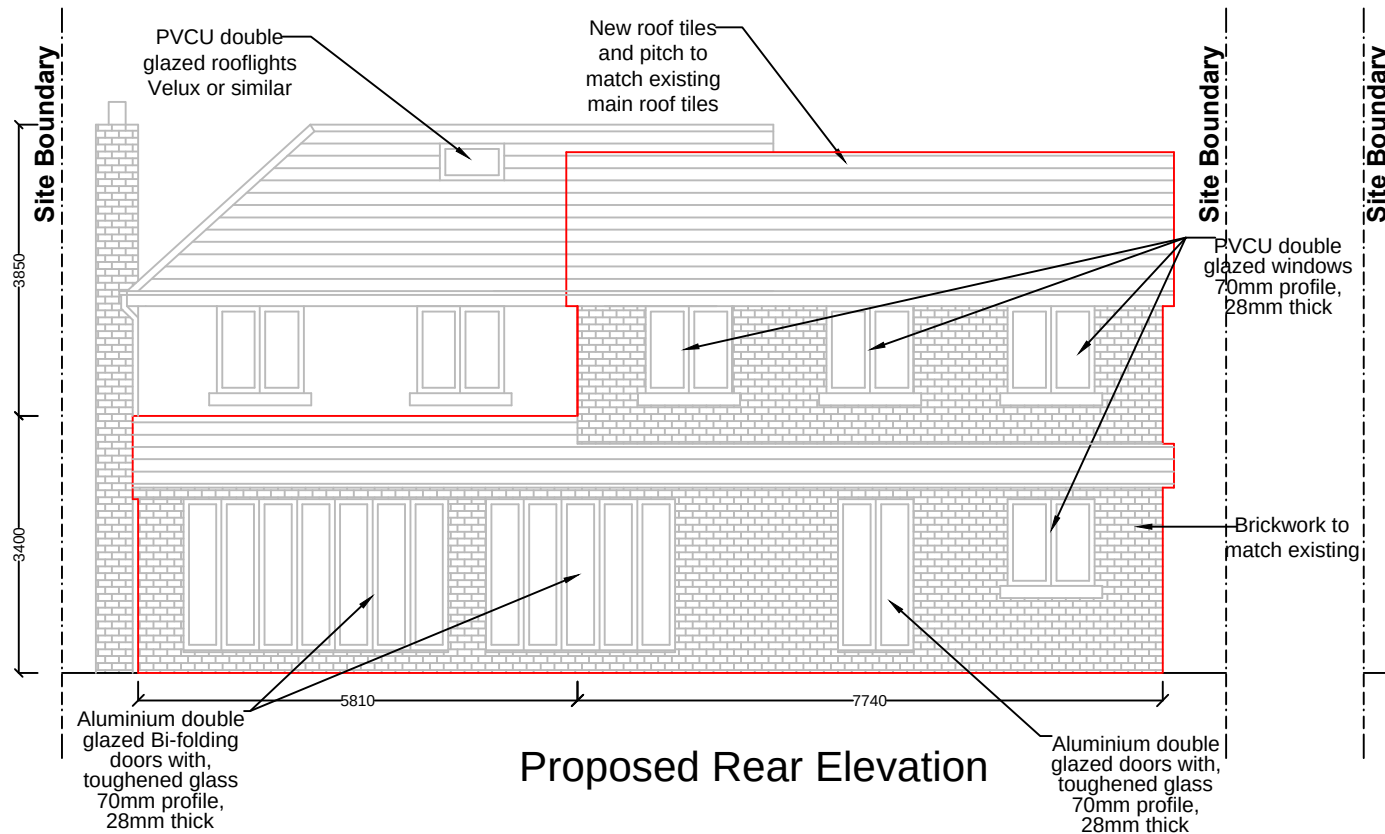

Proposed Rear Elevation

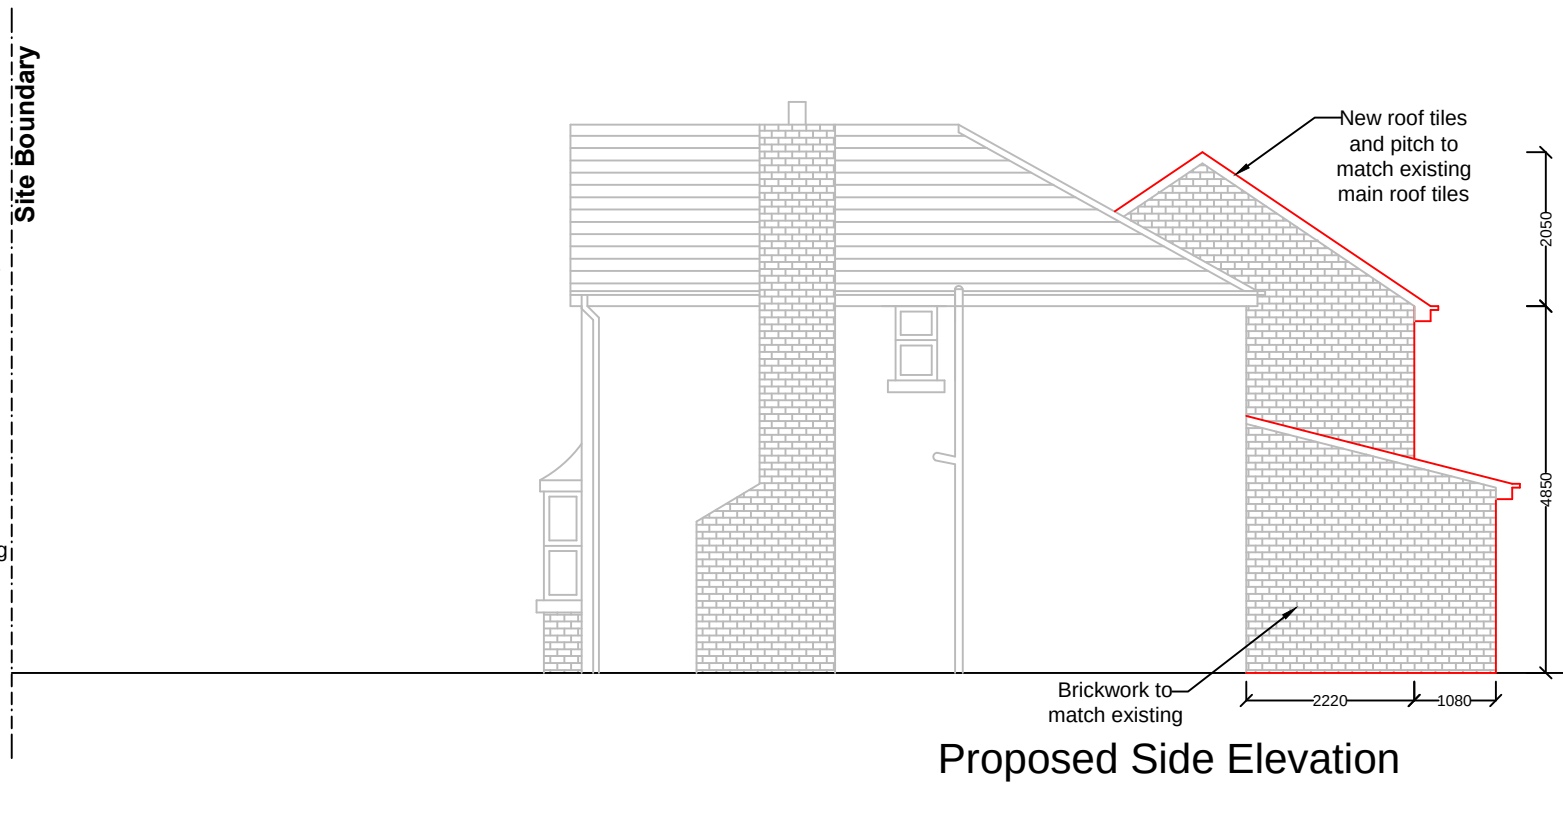

Proposed Side Elevation

Mohammed Khan BSc (Hons) MCIOB
Chartered Construction Manager & Property Consultant
Ash 4 Homes, Pure Offices, Brooks Drive,
Cheadle Royal Business Park, Cheadle, SK8 3TD,
Tel: 0161 428 8652 Mobile: 07890 269580

Project Name:
Proposed double and single storey side and rear extension.

Drawing Name:
Proposed Elevations

Project Address:
67 Bronington Close,
Northenden,
Manchester,
M22 4ZR

Project Ref: MK/082201
Date: 16.01.23
Scale: 1:100
Paper Size: A3

Sheet:
05
Rev: 01